



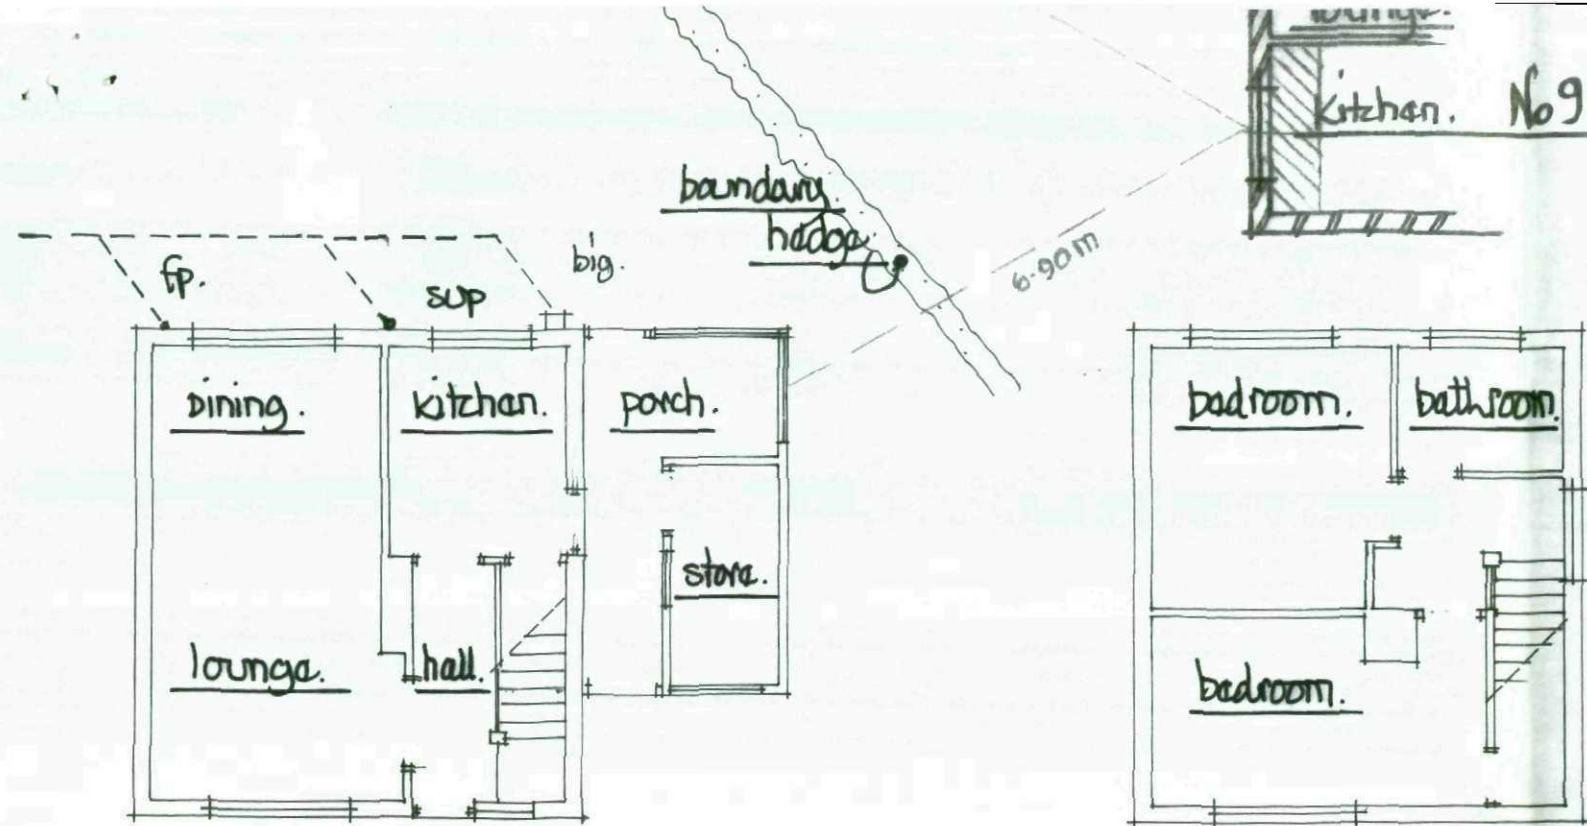

ground floor layout.

first floor layout.


survey scale 1:100 m.

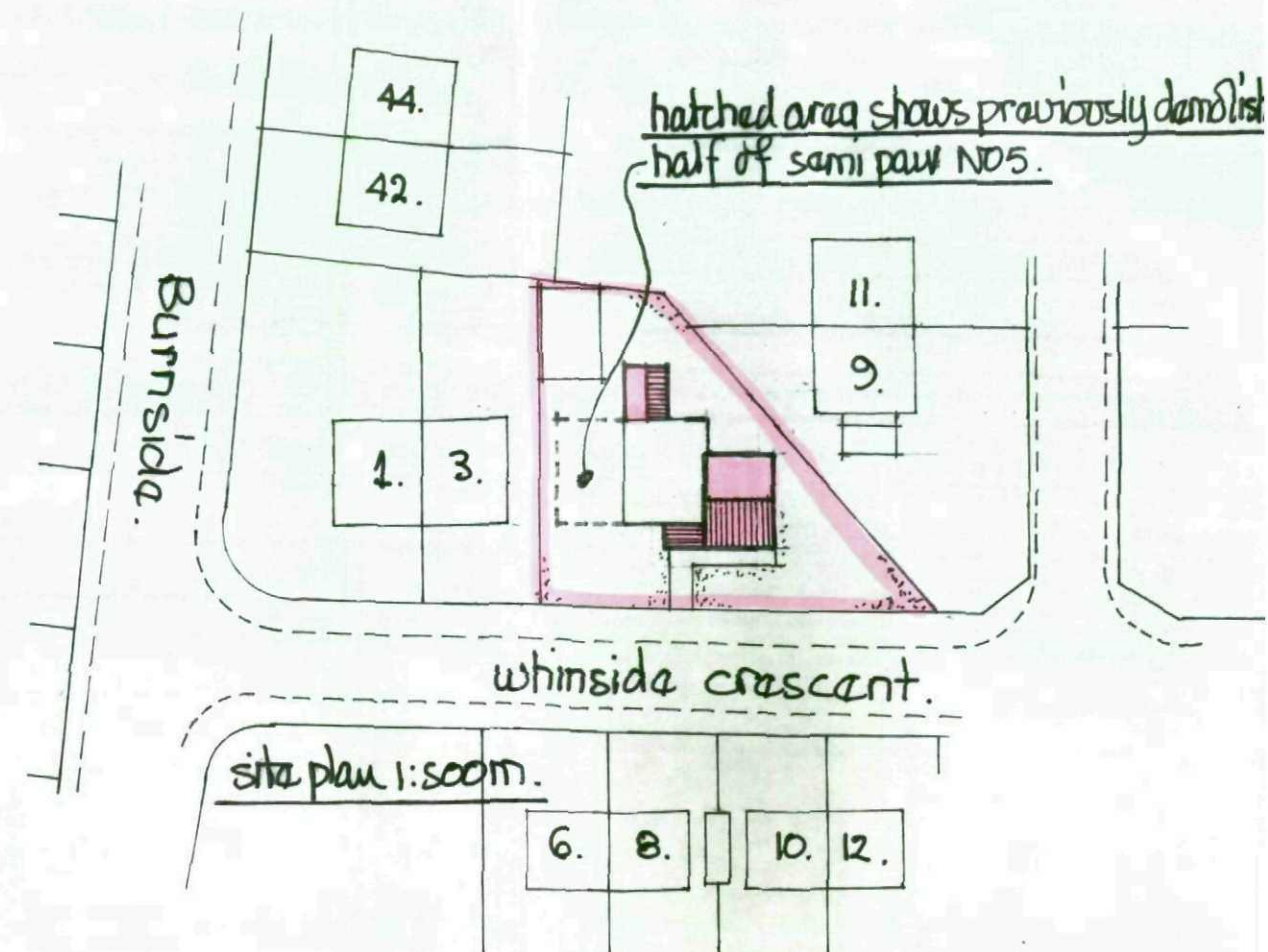

front view (from whinside cres).



side view (from r/o no 9).

rear view (from rear garden).

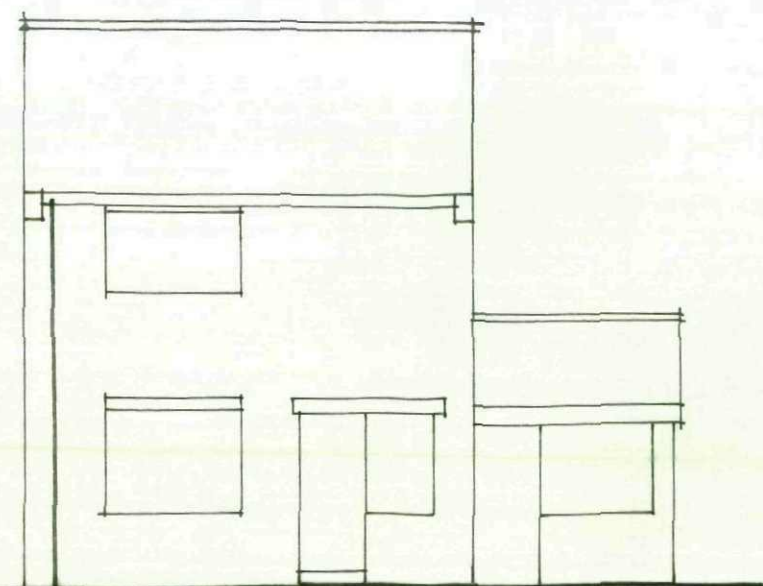

fp.

- Revisions:-
1. reduced in size/stepped + porch added to FE.
 2. extn moved to rear + in projection - full width 2 storey.
 3. extn moved to gable end + stepped to allow open area adj boundary with no 9.

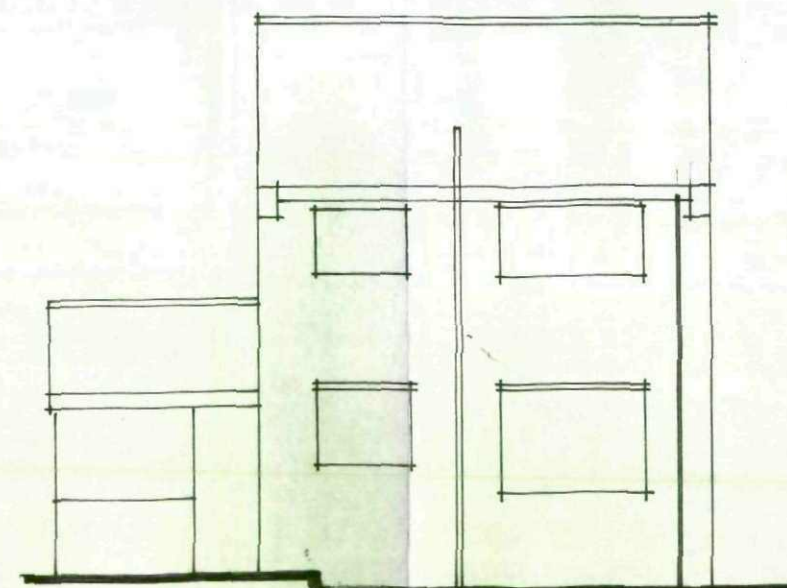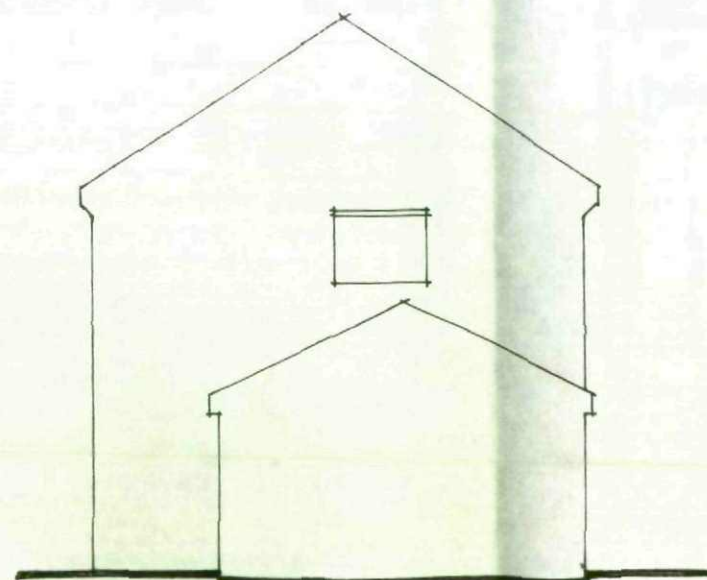

4. No 9 plotted on ex# proposed floor layouts.
5. projection elevation added to proposed details
6. amended after discussion with neighbours.