


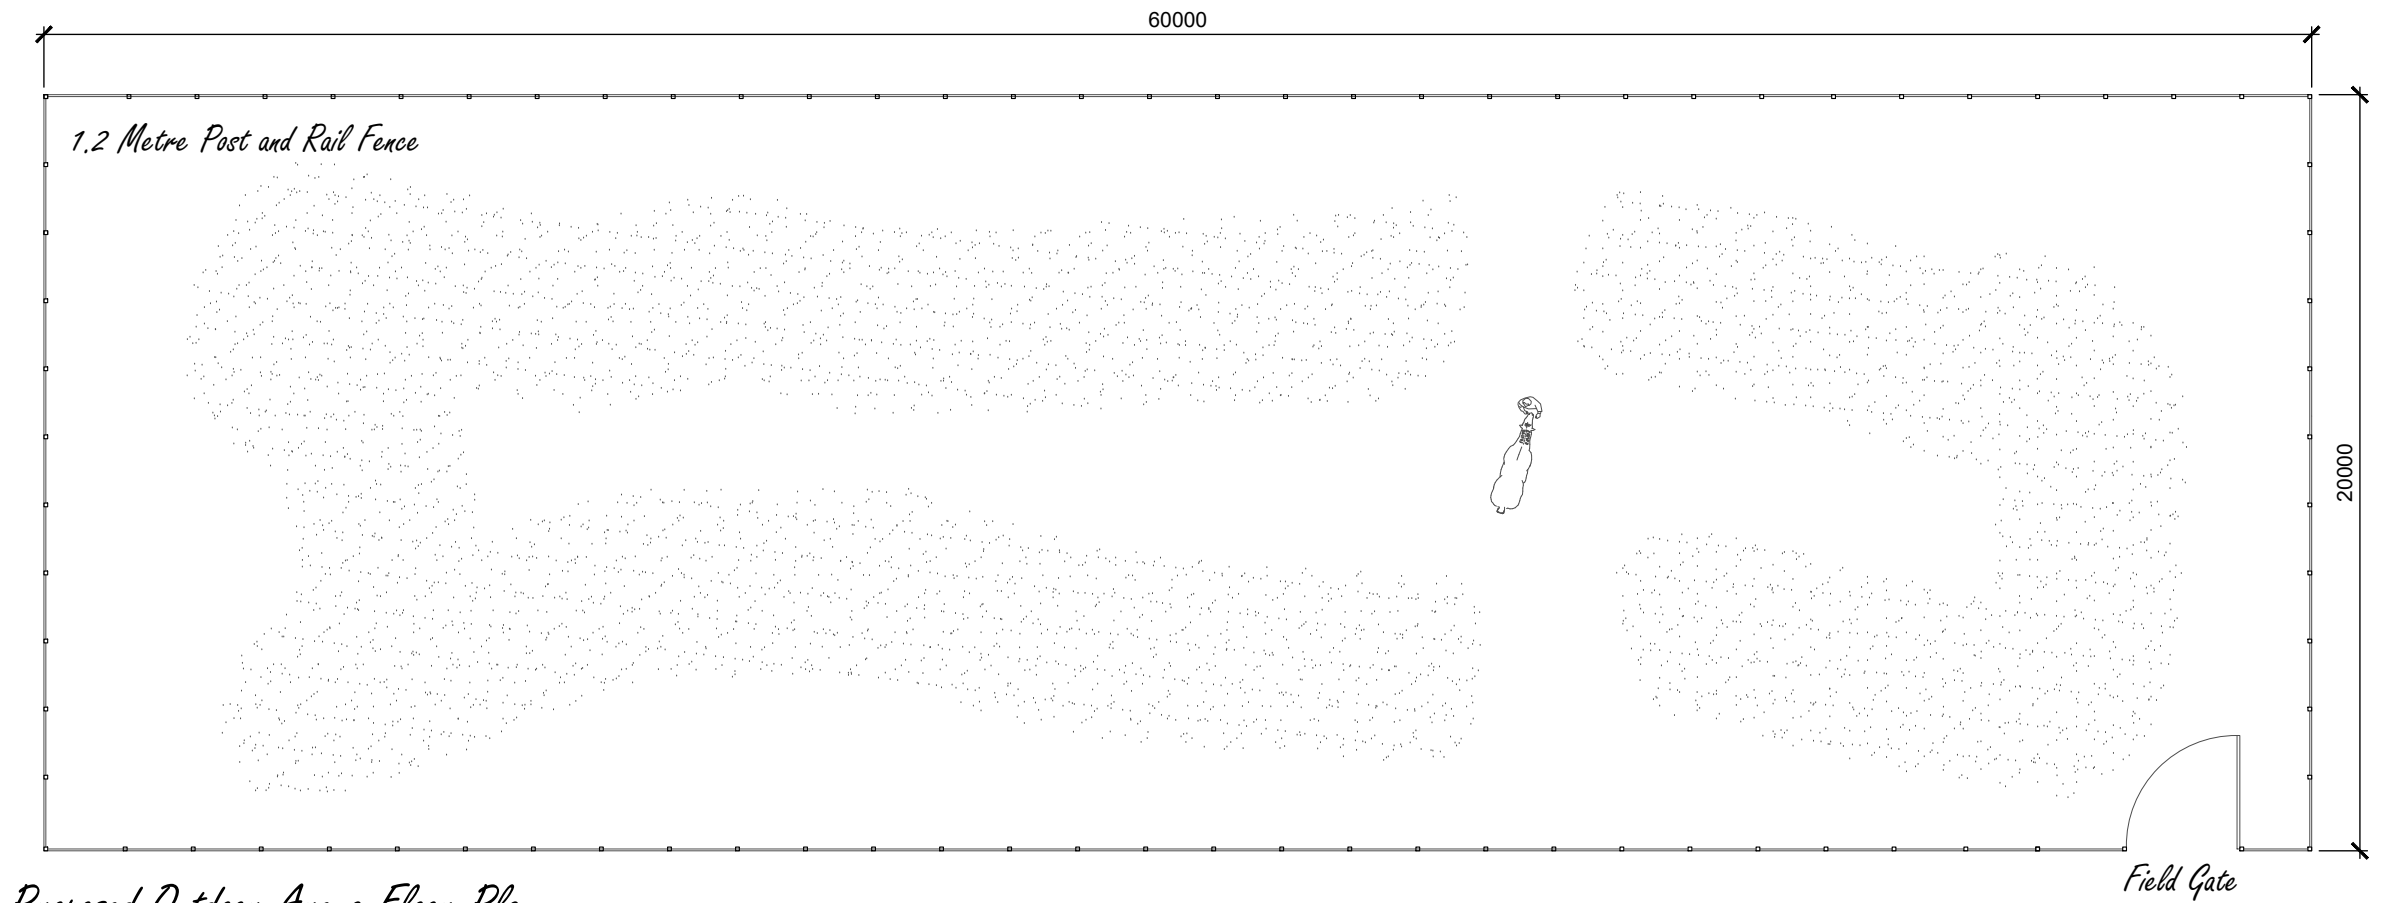


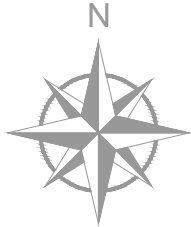


Proposed Outdoor Arena Floor Plan

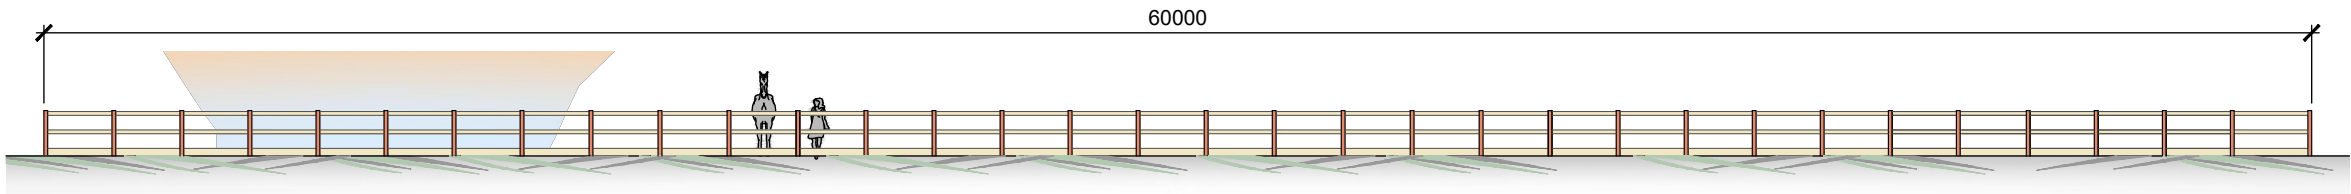


Proposed North Facing Elevation

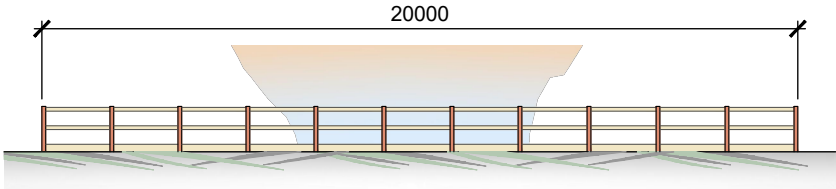

Proposed East Facing Elevation

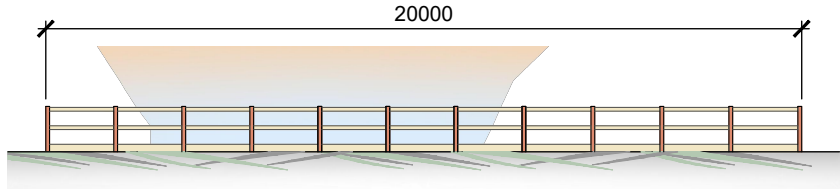

Proposed West Facing Elevation

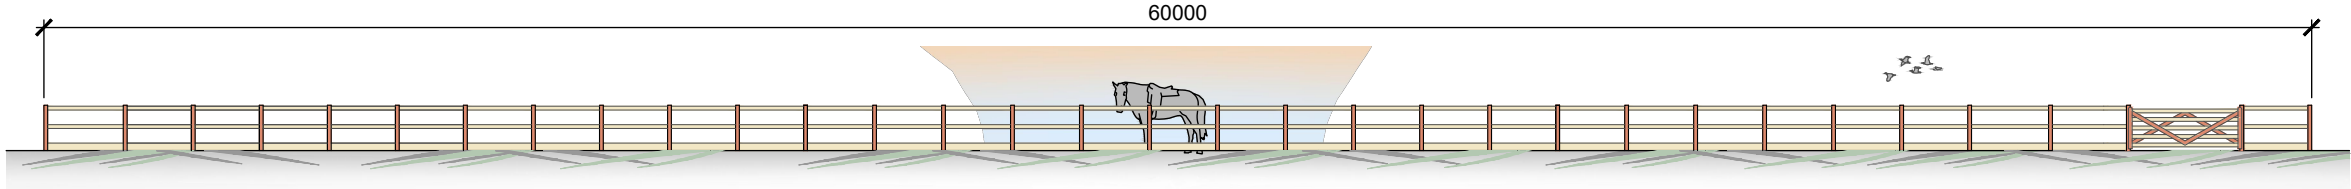

Proposed South Facing Elevation