


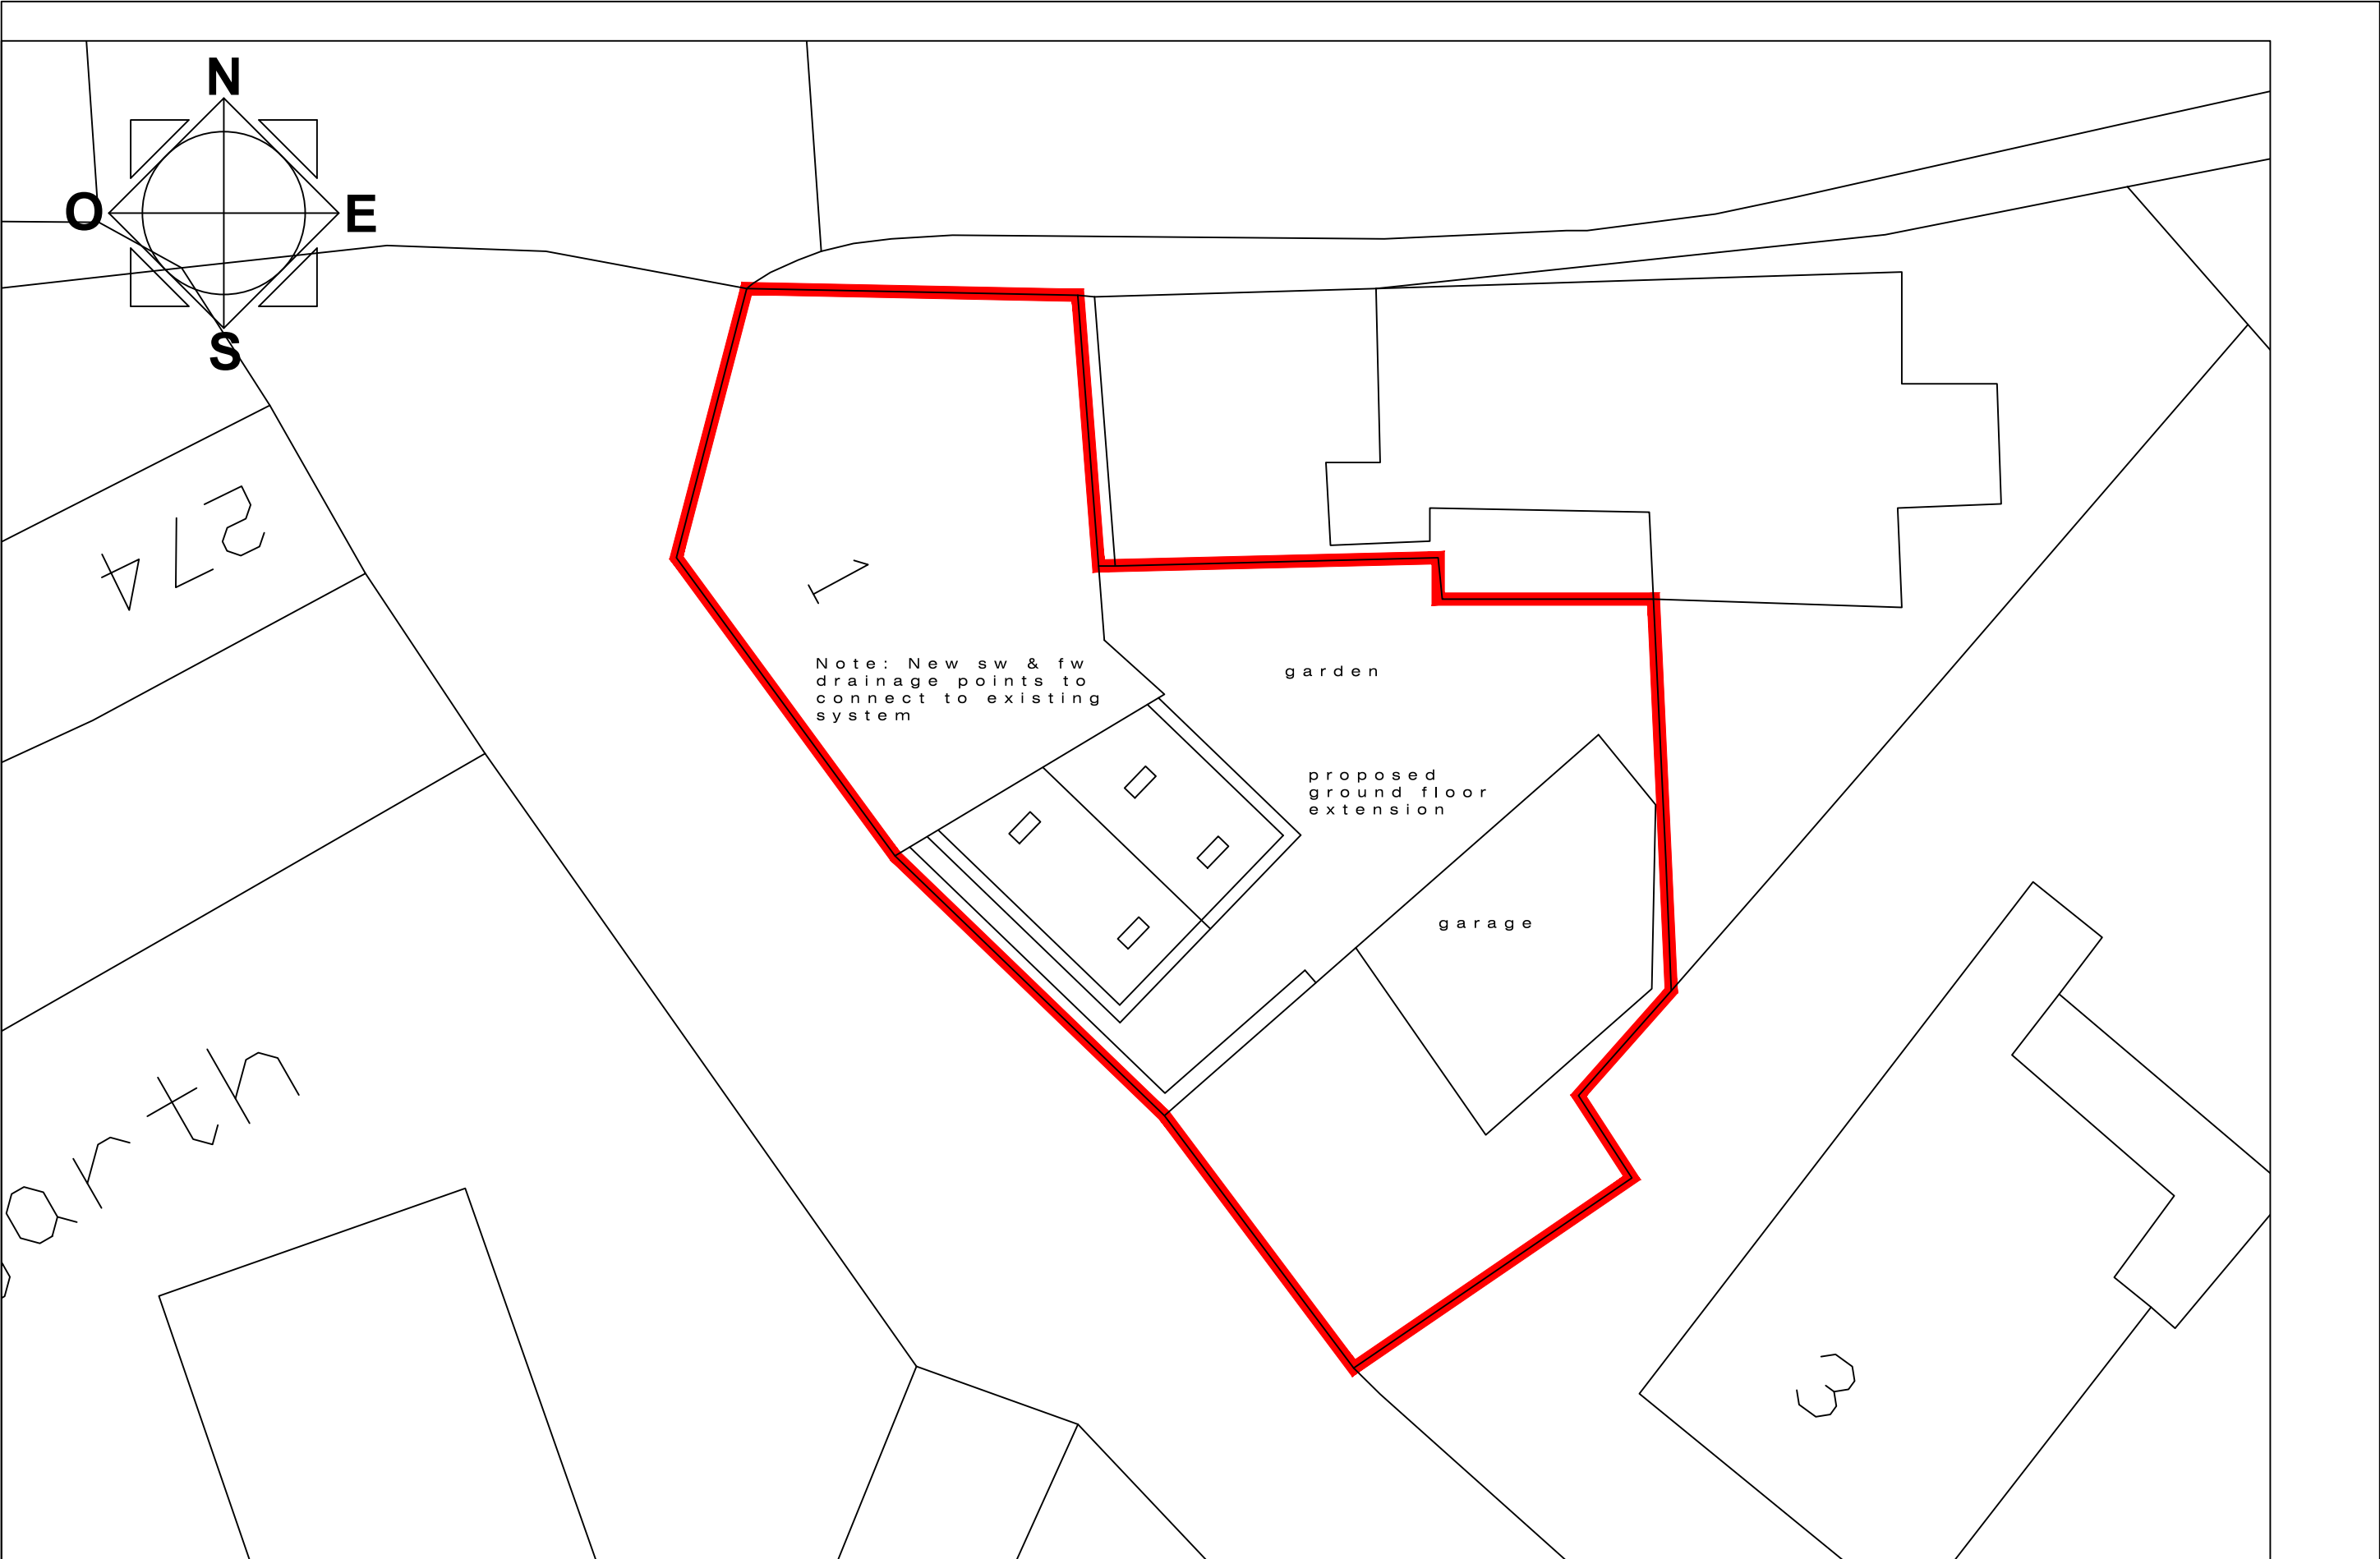

CLIENT DETAILS		PROJECT DETAILS		TITLE			REV	DESCRIPTION	DATE	Residential S72 Ltd, 9 Malham Close, Shafton Barnsley, S72 8PE T 01226 717079 M 07920 724305	
Mr & Mrs Nixon		Proposed Ground Floor Extension and internal re-arrangements		Proposed Site Plan							
1 Skinpit Lane											
Hoylandswaine											
S36 7JY		REFERENCE: 19-001-00-1		SCALE- 1:150(A3)	DRAWN- ikc						
				DATE- 05.02.19	CHECKED-						