



1ethorpe
Hall

109

TCB

LB

ROAD


98


BRIERLEY

101

101

Block Plan 1:500

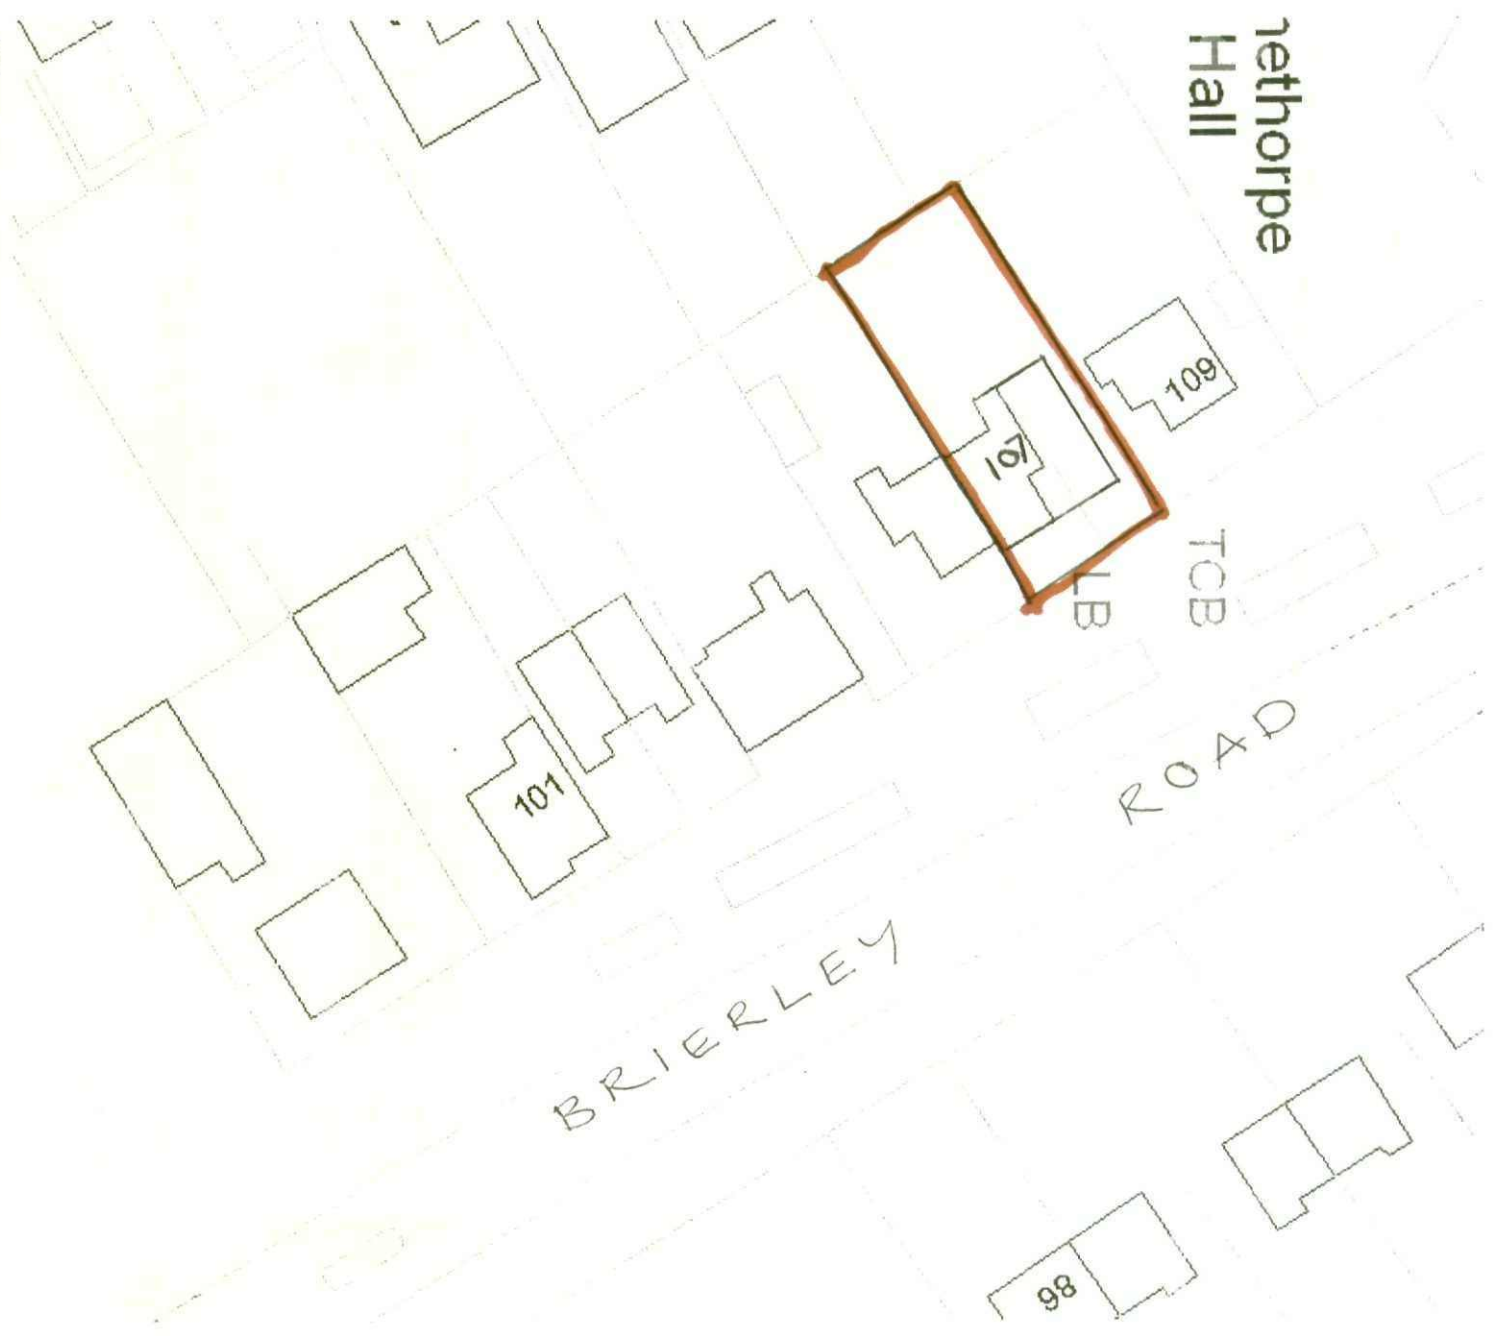

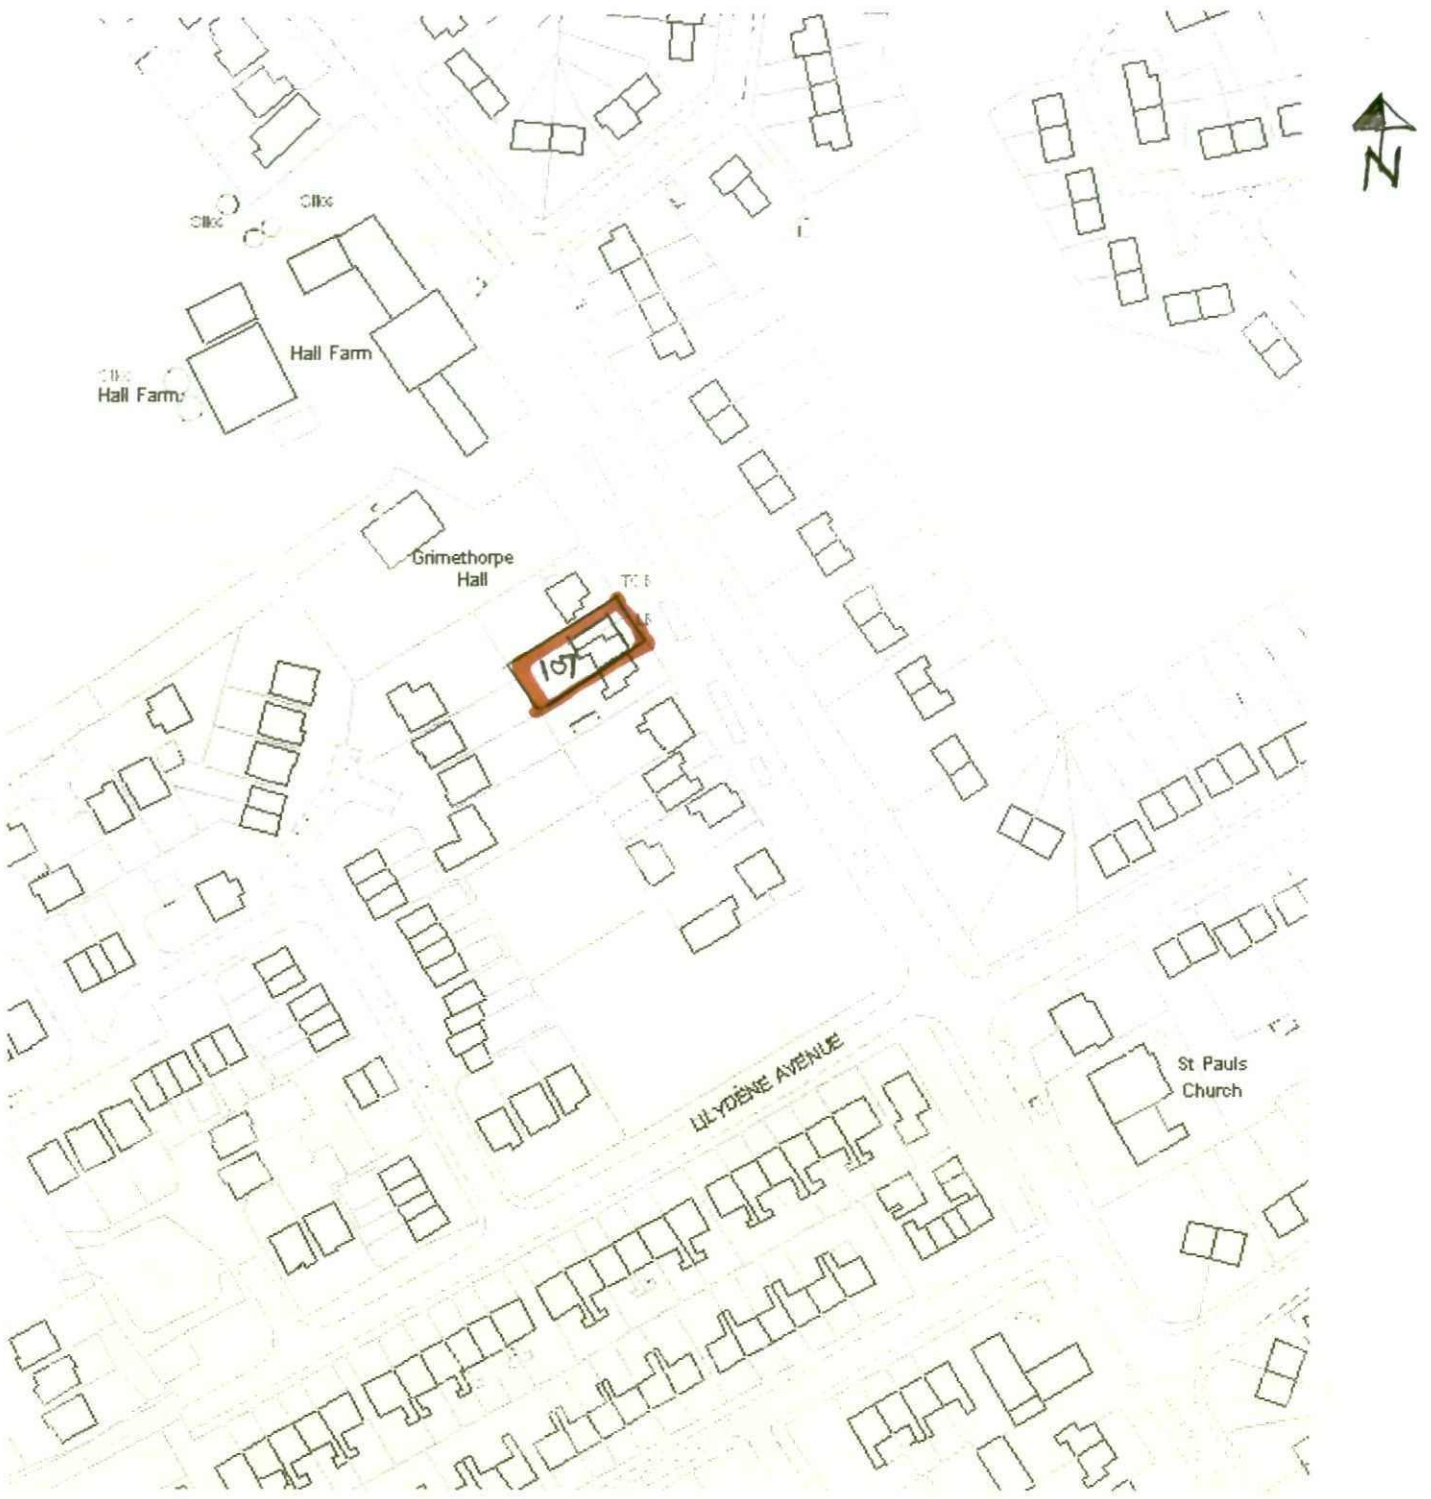

LOCATION PLAN 1:1250