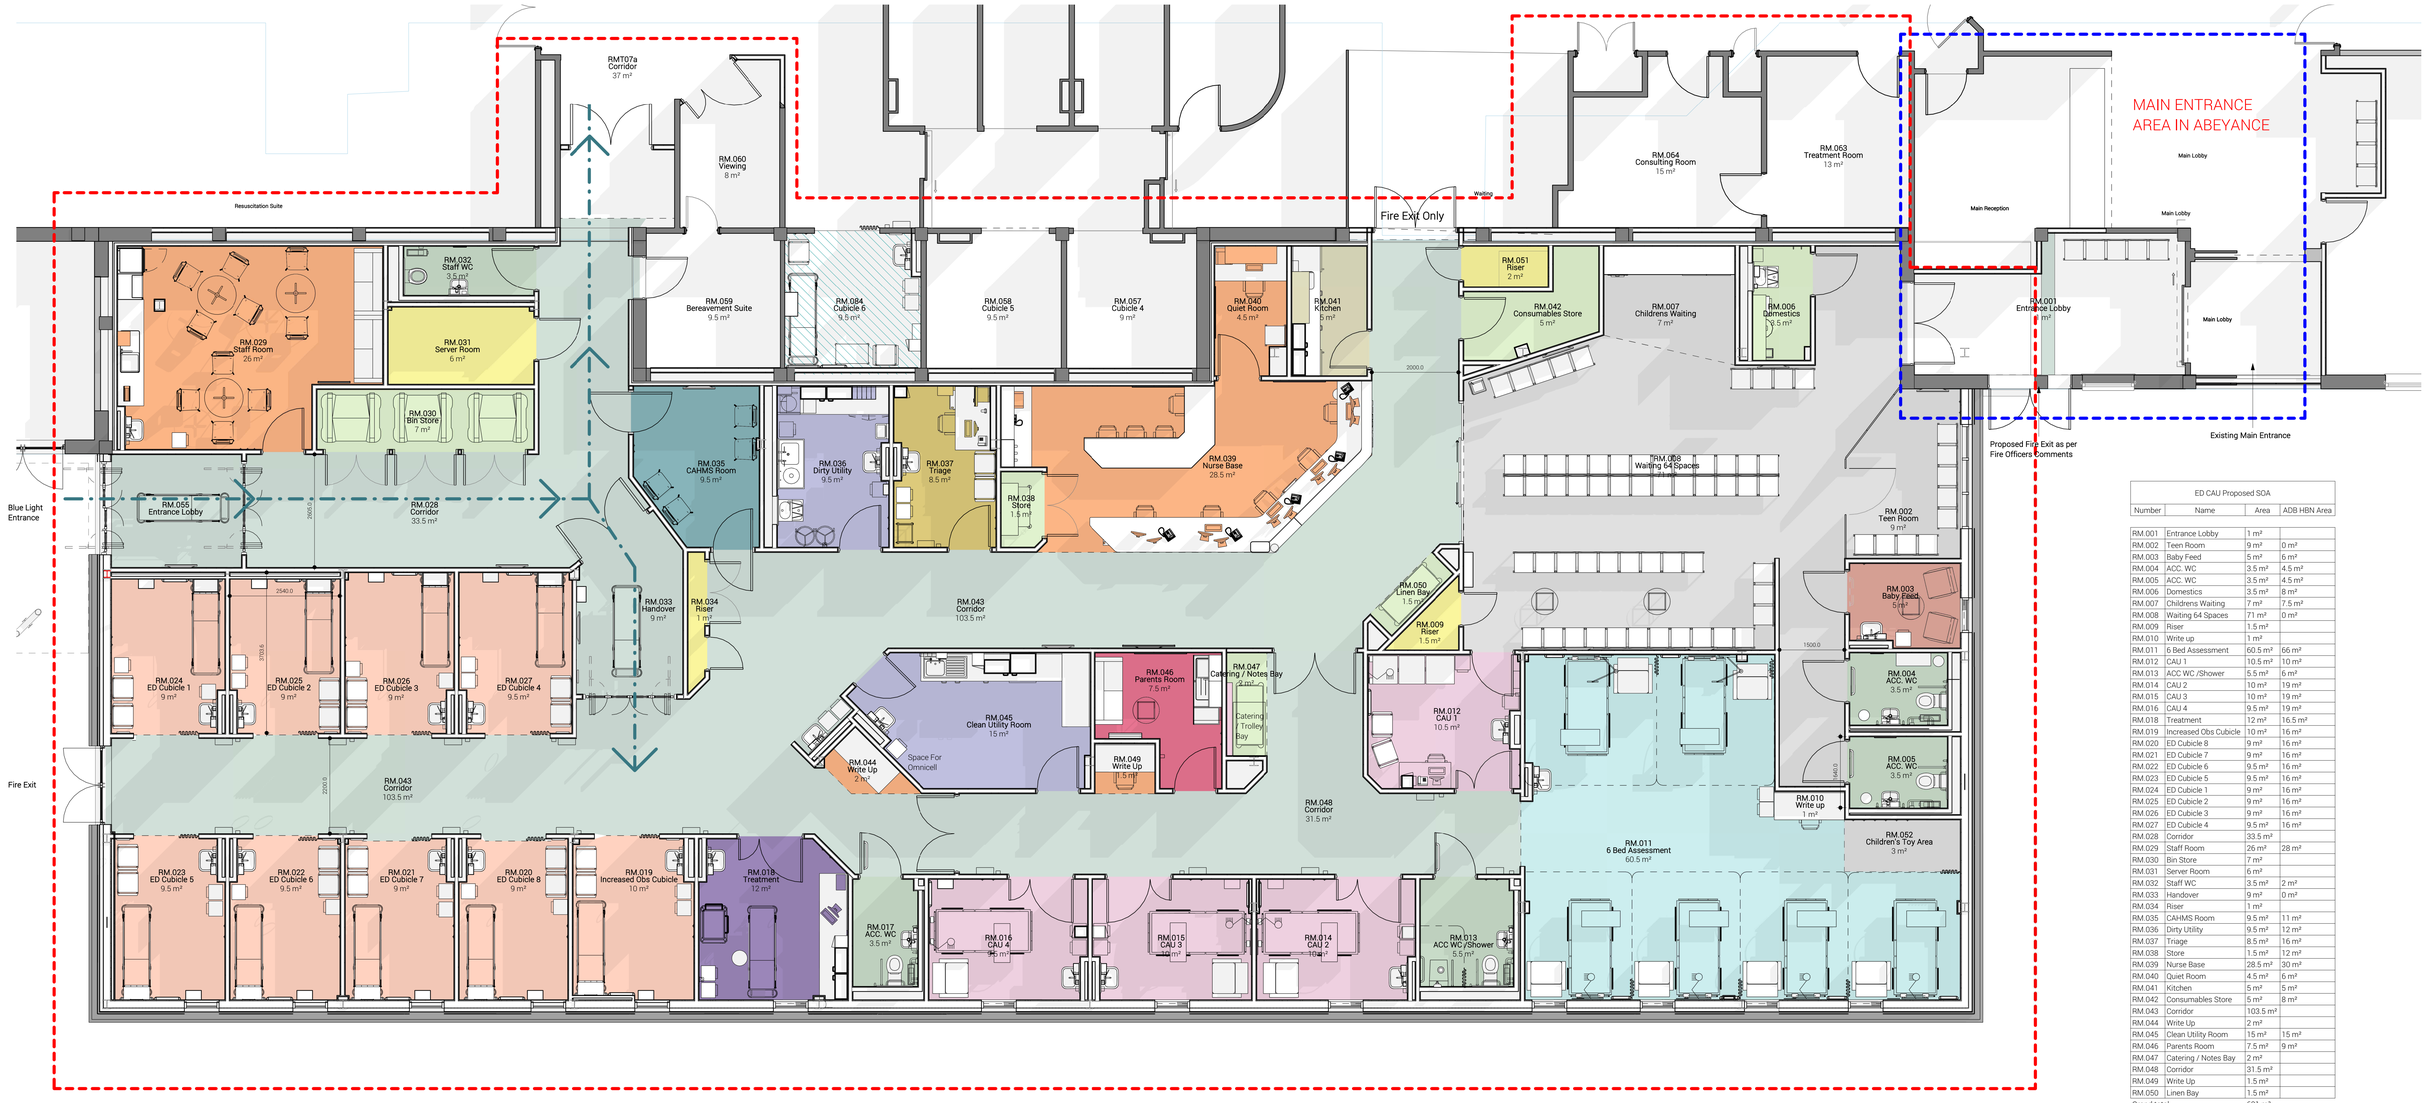

ED CAU Proposed SOA			
Number	Name	Area	ADB HBN Area
RM.001	Entrance Lobby	1 m²	
RM.002	Teen Room	9 m²	0 m²
RM.003	Baby Feed	5 m²	6 m²
RM.004	ACC. WC	3.5 m²	4.5 m²
RM.005	ACC. WC	3.5 m²	4.5 m²
RM.006	Domestics	3.5 m²	8 m²
RM.007	Childrens Waiting	7 m²	7.5 m²
RM.008	Waiting 64 Spaces	71 m²	0 m²
RM.009	Riser	1.5 m²	
RM.010	Write up	1 m²	
RM.011	6 Bed Assessment	60.5 m²	66 m²
RM.012	CAU 1	10.5 m²	10 m²
RM.013	ACC WC /Shower	5.5 m²	6 m²
RM.014	CAU 2	10 m²	19 m²
RM.015	CAU 3	10 m²	19 m²
RM.016	CAU 4	9.5 m²	19 m²
RM.018	Treatment	12 m²	16.5 m²
RM.019	Increased Obs Cubicle	10 m²	16 m²
RM.020	ED Cubicle 8	9 m²	16 m²
RM.021	ED Cubicle 7	9 m²	16 m²
RM.022	ED Cubicle 6	9.5 m²	16 m²
RM.023	ED Cubicle 5	9.5 m²	16 m²
RM.024	ED Cubicle 1	9 m²	16 m²
RM.025	ED Cubicle 2	9 m²	16 m²
RM.026	ED Cubicle 3	9 m²	16 m²
RM.027	ED Cubicle 4	9.5 m²	16 m²
RM.028	Corridor	33.5 m²	
RM.029	Staff Room	26 m²	28 m²
RM.030	Bin Store	7 m²	
RM.031	Server Room	6 m²	
RM.032	Staff WC	3.5 m²	2 m²
RM.033	Handover	9 m²	0 m²
RM.034	Riser	1 m²	
RM.035	CAHMS Room	9.5 m²	11 m²
RM.036	Dirty Utility	9.5 m²	12 m²
RM.037	Triage	8.5 m²	12 m²
RM.038	Store	1.5 m²	12 m²
RM.039	Nurse Base	28.5 m²	30 m²
RM.040	Quiet Room	4.5 m²	6 m²
RM.041	Kitchen	5 m²	5 m²
RM.042	Consumables Store	5 m²	8 m²
RM.043	Corridor	103.5 m²	
RM.044	Write Up	2 m²	
RM.045	Clean Utility Room	15 m²	15 m²
RM.046	Parents Room	7.5 m²	9 m²
RM.047	Catering / Notes Bay	2 m²	
RM.048	Corridor	31.5 m²	
RM.049	Write Up	1.5 m²	
RM.050	Linen Bay	1.5 m²	
Grand total		631 m²	

By Department Legend

- 6 Bed Assessment
- Ancillary
- Baby feed
- CAU
- Circulation
- ED Cubicle
- Internal Refurbishment
- Mental Health
- Parents Room
- Plant Space
- Staff
- Storage
- Treatment
- Triage
- Waiting
- Ward Kitchen
- WC

Key

Blue Light Entrance Flow

Areas

GIFA New Build - 703sqm

GIFA Internal Refurbishment - 30sqm

Reduction in new build footprint from Original Stage 2 proposal - 30sqm

Sign Off Box		
Name	Signature	Date

GENERAL NOTES:

DAY Architectural Ltd accepts no responsibility for any costs, losses or claims whatsoever arising from these drawings, specifications and related documents unless there is full compliance with the Client or any unauthorised user of the following:

1 All boundaries, dimensions and levels are to be checked on site before construction and any discrepancies reported to the Architect / Designer.
2 Partial Service: Any discrepancies with site or other information is to be advised to the Architect / Designer and direction and / or approval is to be sought before the implementation of the detail.
3 Block and site plans are reproduced under license from the Ordnance Survey.
4 Do not scale this drawing.
5 For the purpose of coordination, all relevant parties must check this information prior to implementation and report any discrepancies to the Architect / Designer.

Further Coordination of Structural, Mechanical and Electrical information is required.

REV	DESCRIPTION	DATE	REV BY
T2	Wall Lining Added To Rooms RM.019-023	08.10.19	KA
T1	Issue For Tender	13.09.19	KA
P8	Preliminary Stage 3 Issue	30.08.19	KA
P7	Update Following Shareholder Comments 05.08.19	09.08.19	KA
P6	Amended to comments discussed in User Group Meeting	15.07.19	CB
P5	Added comments from Trust	12.07.19	CB
P4	Amended to provide a CAU Referral Entrance as per Trust comments.	11.07.19	CB
P3	Issued for comment	10.07.19	SM

CLIENT
Barnsley Hospital NHS Foundation Trust

PROJECT
ED CAU, Barnsley Hospital

DRAWING
Proposed General Arrangement Plan

SCALE: As indicated @ A0
FIRST ISSUED: 17.06.19

PROJECT	CLIENT REF	DRAWN BY	CHECKED BY
85419	C18-09682202	SM	CB

ORIGIN	VOLUME	LEVEL	TYPE	ROLE	NUMBER	REVISION
DAY	02	00	DR	A	20-0101	T2

DRAWING STATUS: TENDER

Information contained on this drawing is the sole copyright of DAY Archtectural Ltd. and is not to be reproduced without their permission.

DAY Architectural Ltd.
Studio 1.1,Lancaster Buildings
77 Deansgate, Manchester, M3 2BW
T: 0161 834 9703
W: www.day-architectural.com