
Location Plan: Dean Hill Farm

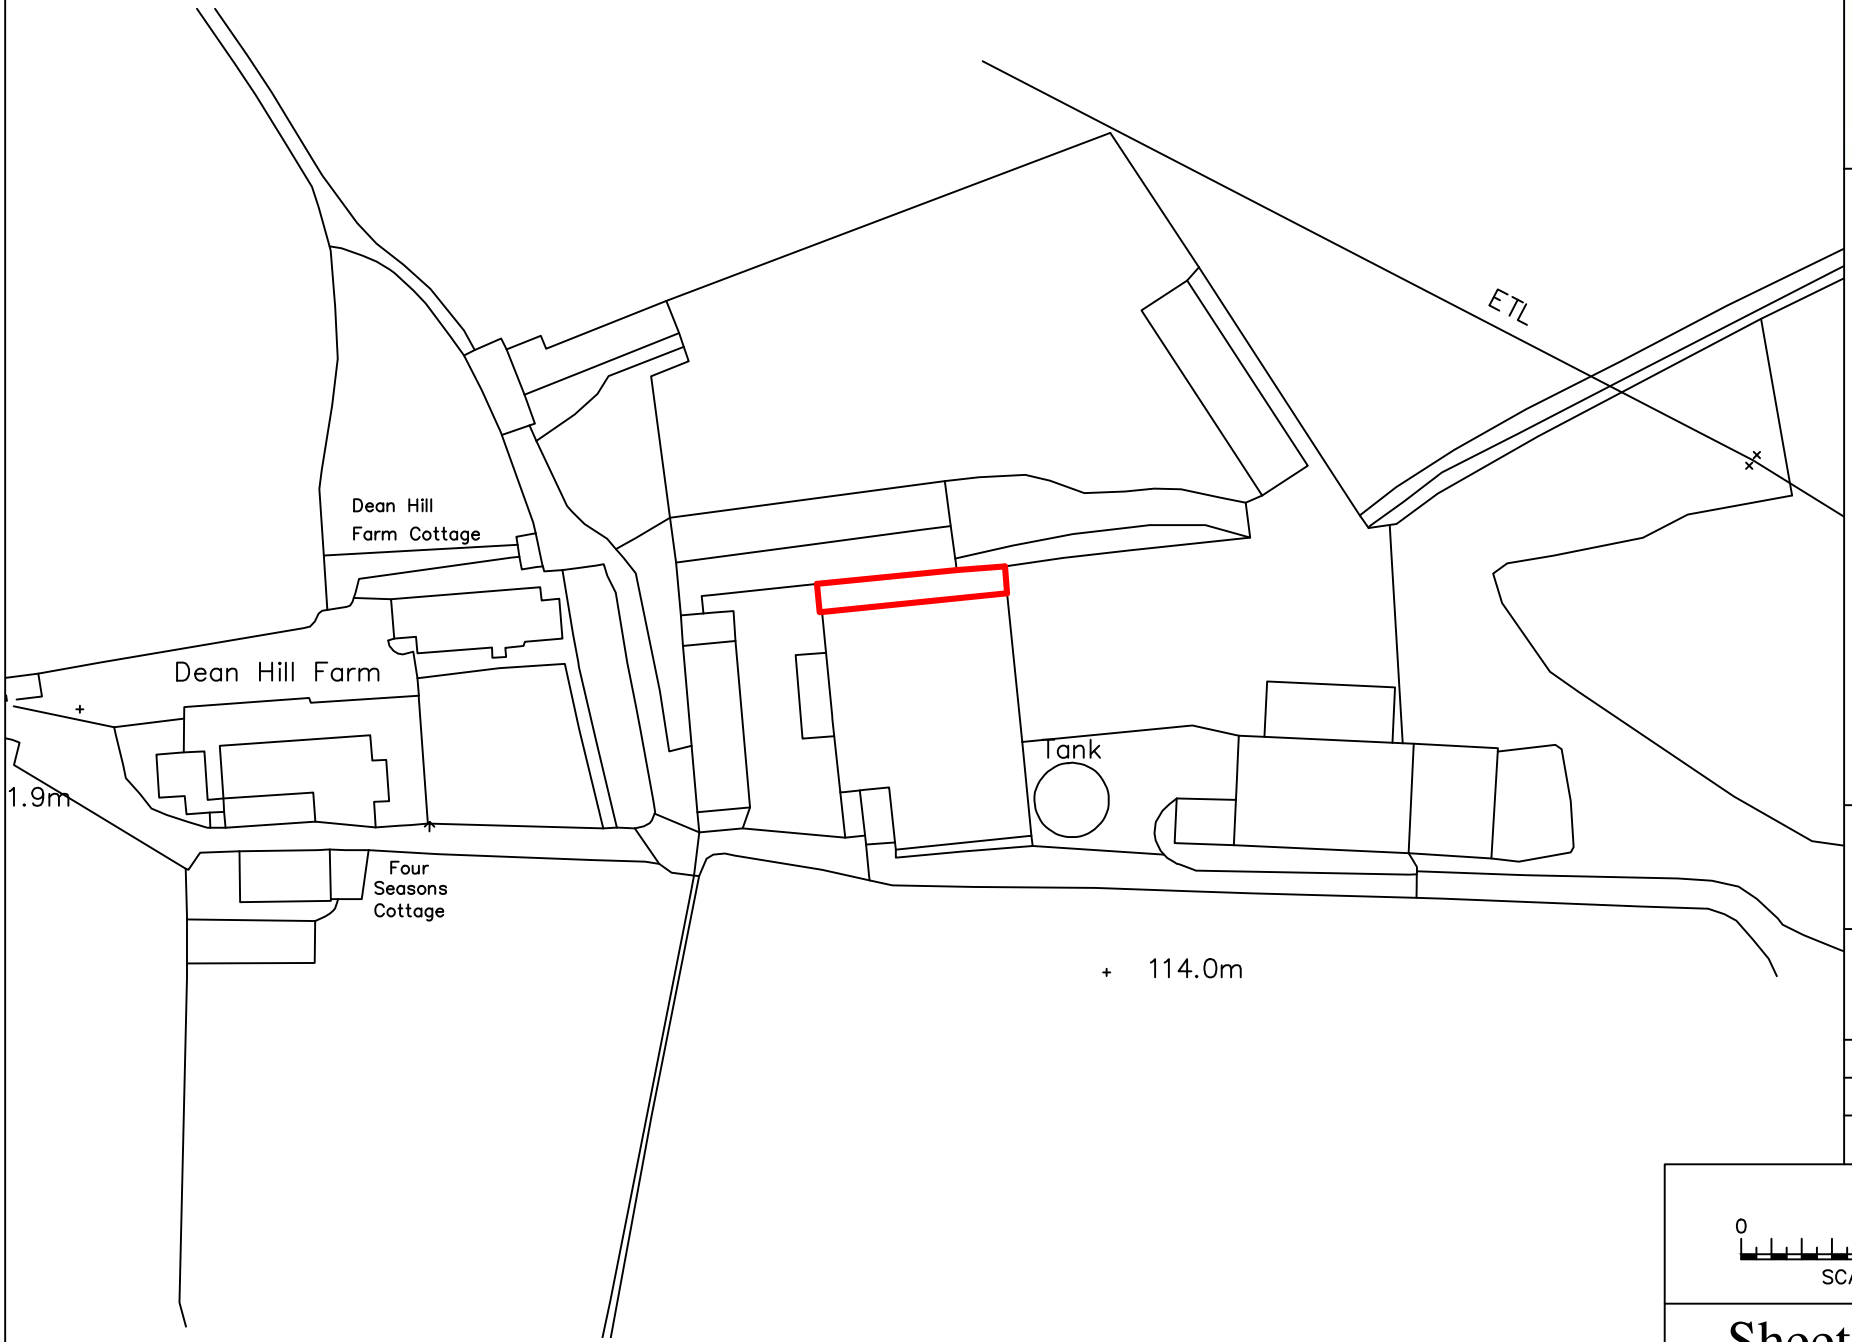

wbw CHARTERED SURVEYORS

N

Dwg No.:108
Revision:1

Client: Dean Hill Farm
Project: Roof

Title: Location Plan

Date: 13.10.2020

Drawn by: J.Austin

Page Number: 1 of 2

METRES
0 25 50
SCALE 1:1250

Sheet Size A4

Ordnance Survey (c) Crown Copyright 2020. All rights reserved. Licence number 100022432