



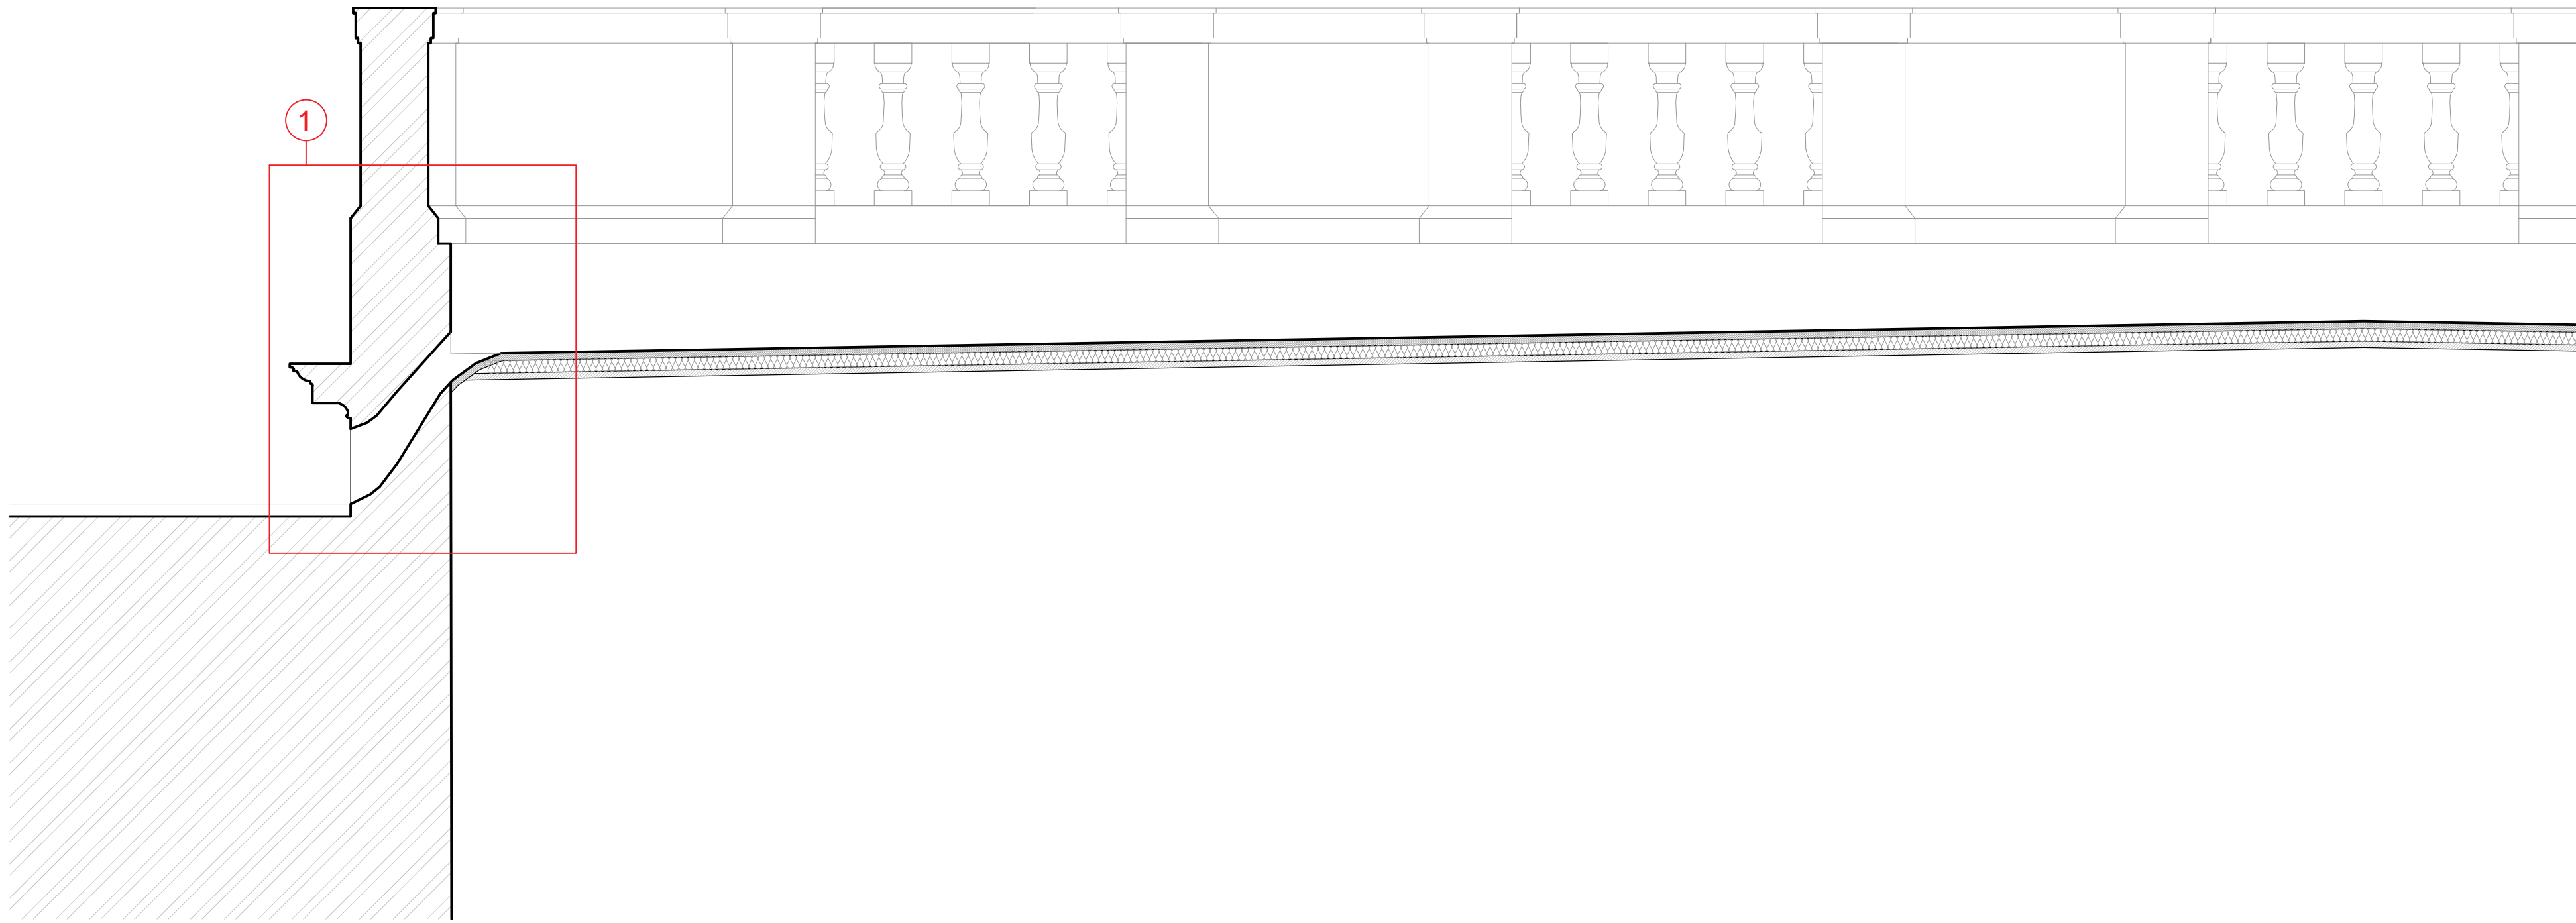

Section A-A Southwest


1:20 @ A1

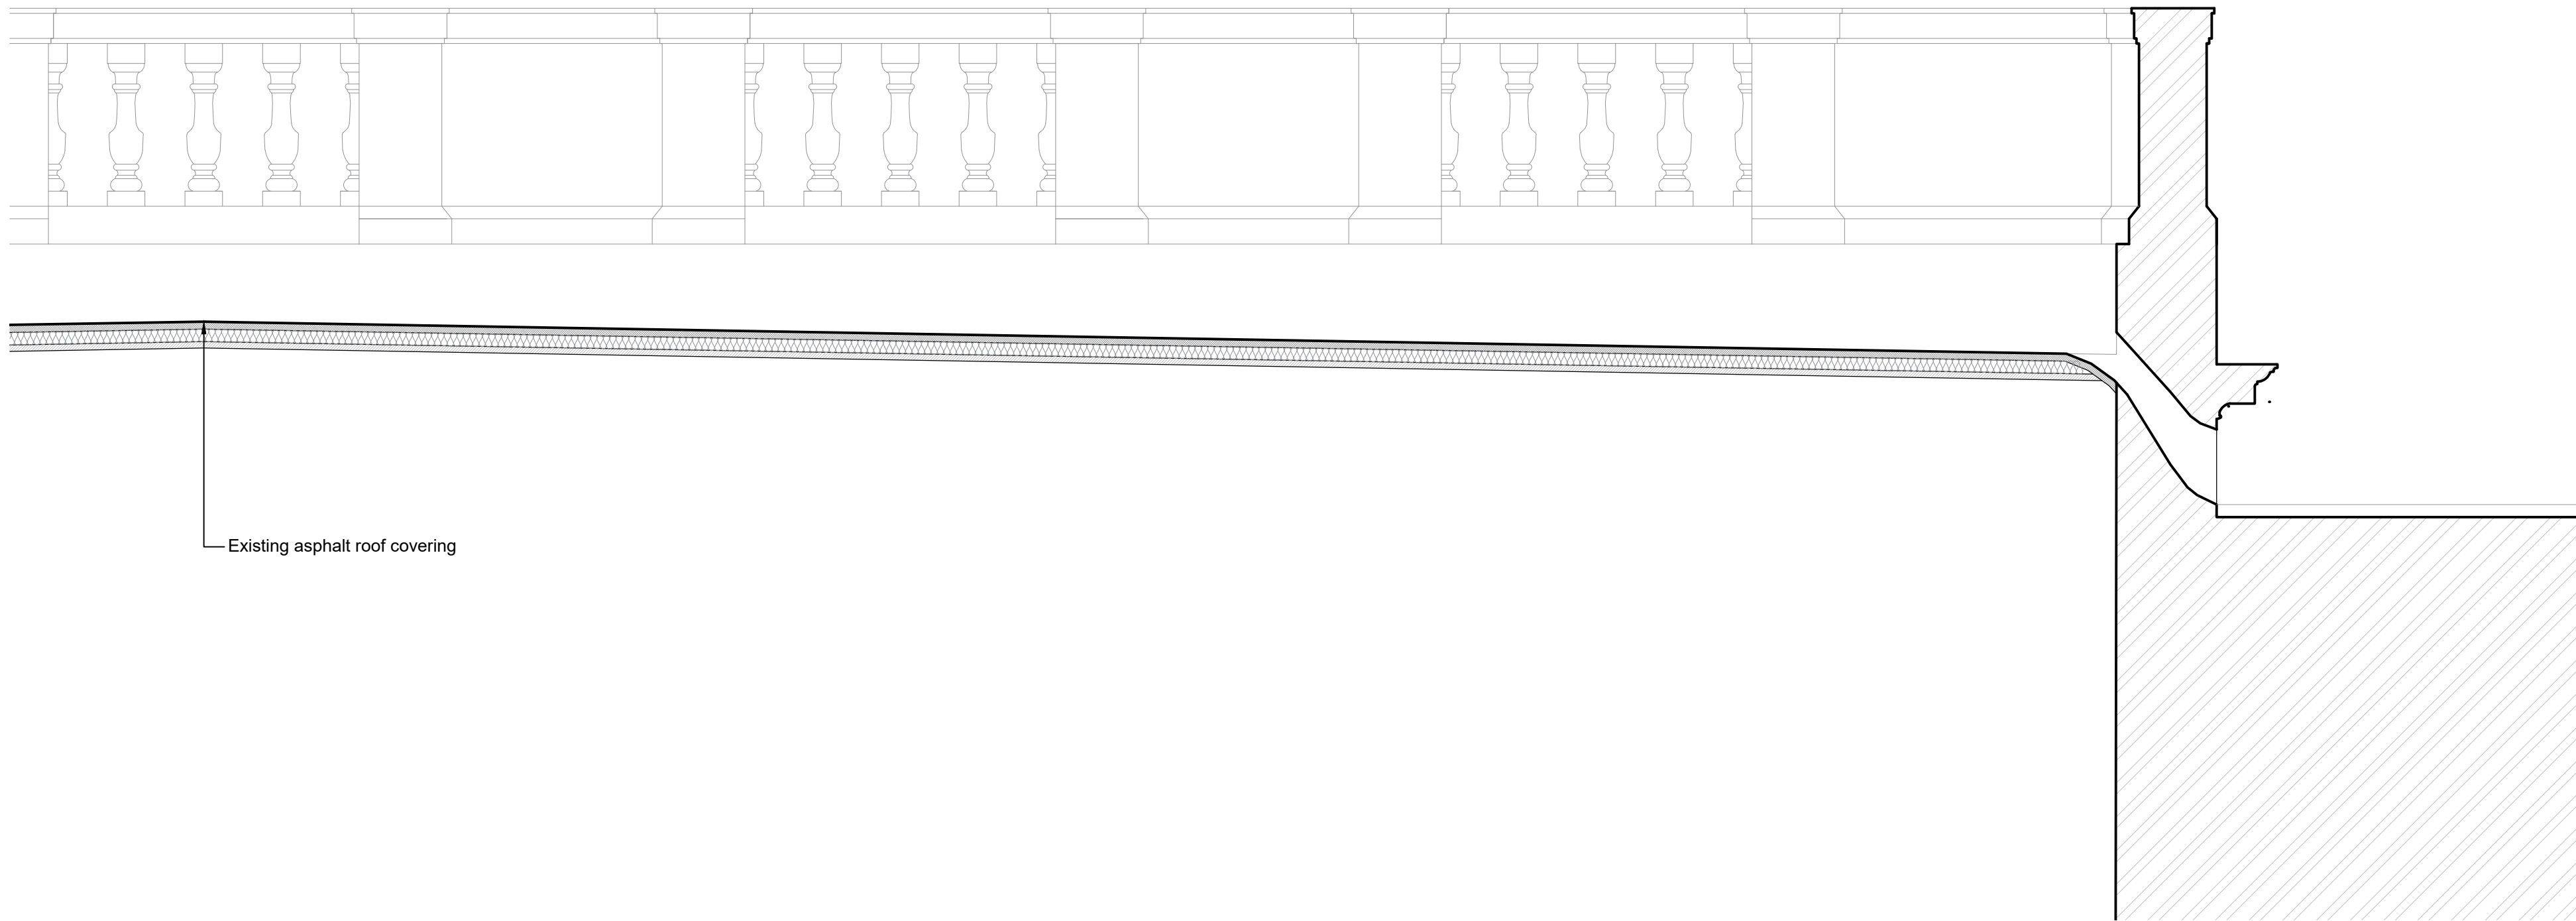

Section A-A Northeast


1:20 @ A1

Any dimensions and detail sections shown are indicative of the existing roof and are for guidance only. Exact dimensions to be taken on site prior to commencement of works.

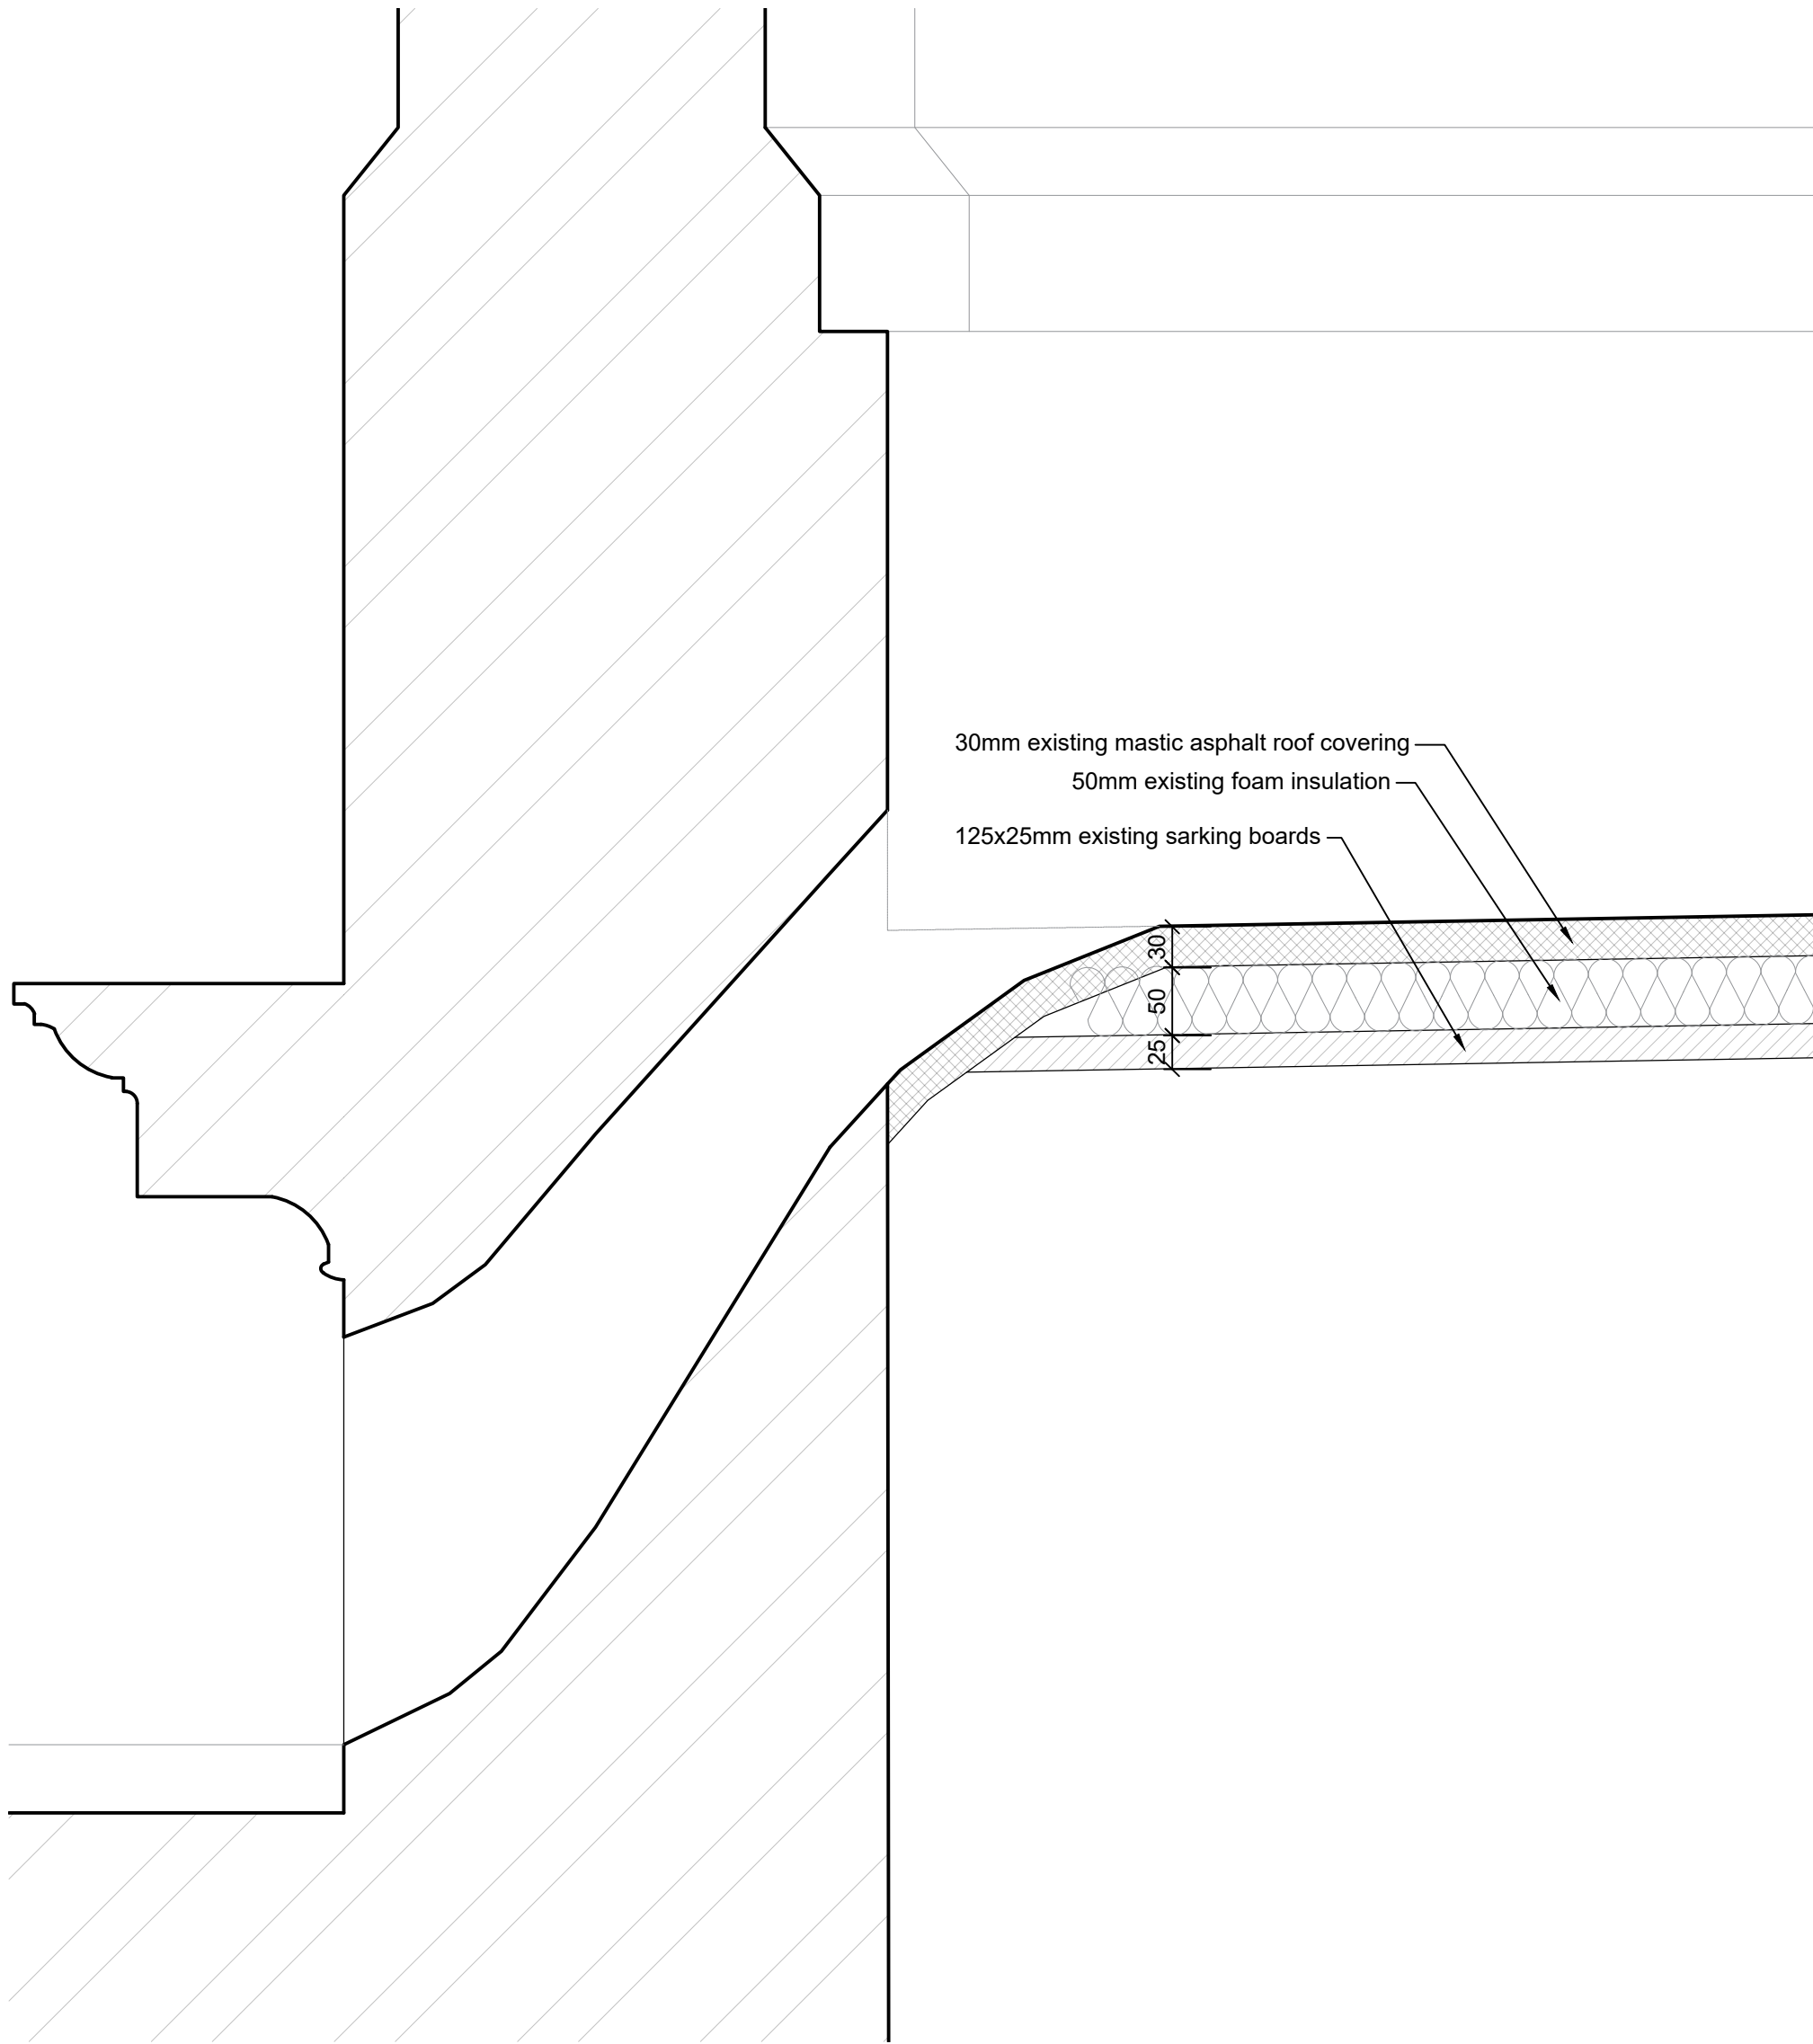

Detail 1: Existing cornice and parapet gutter

1:5 @ A1

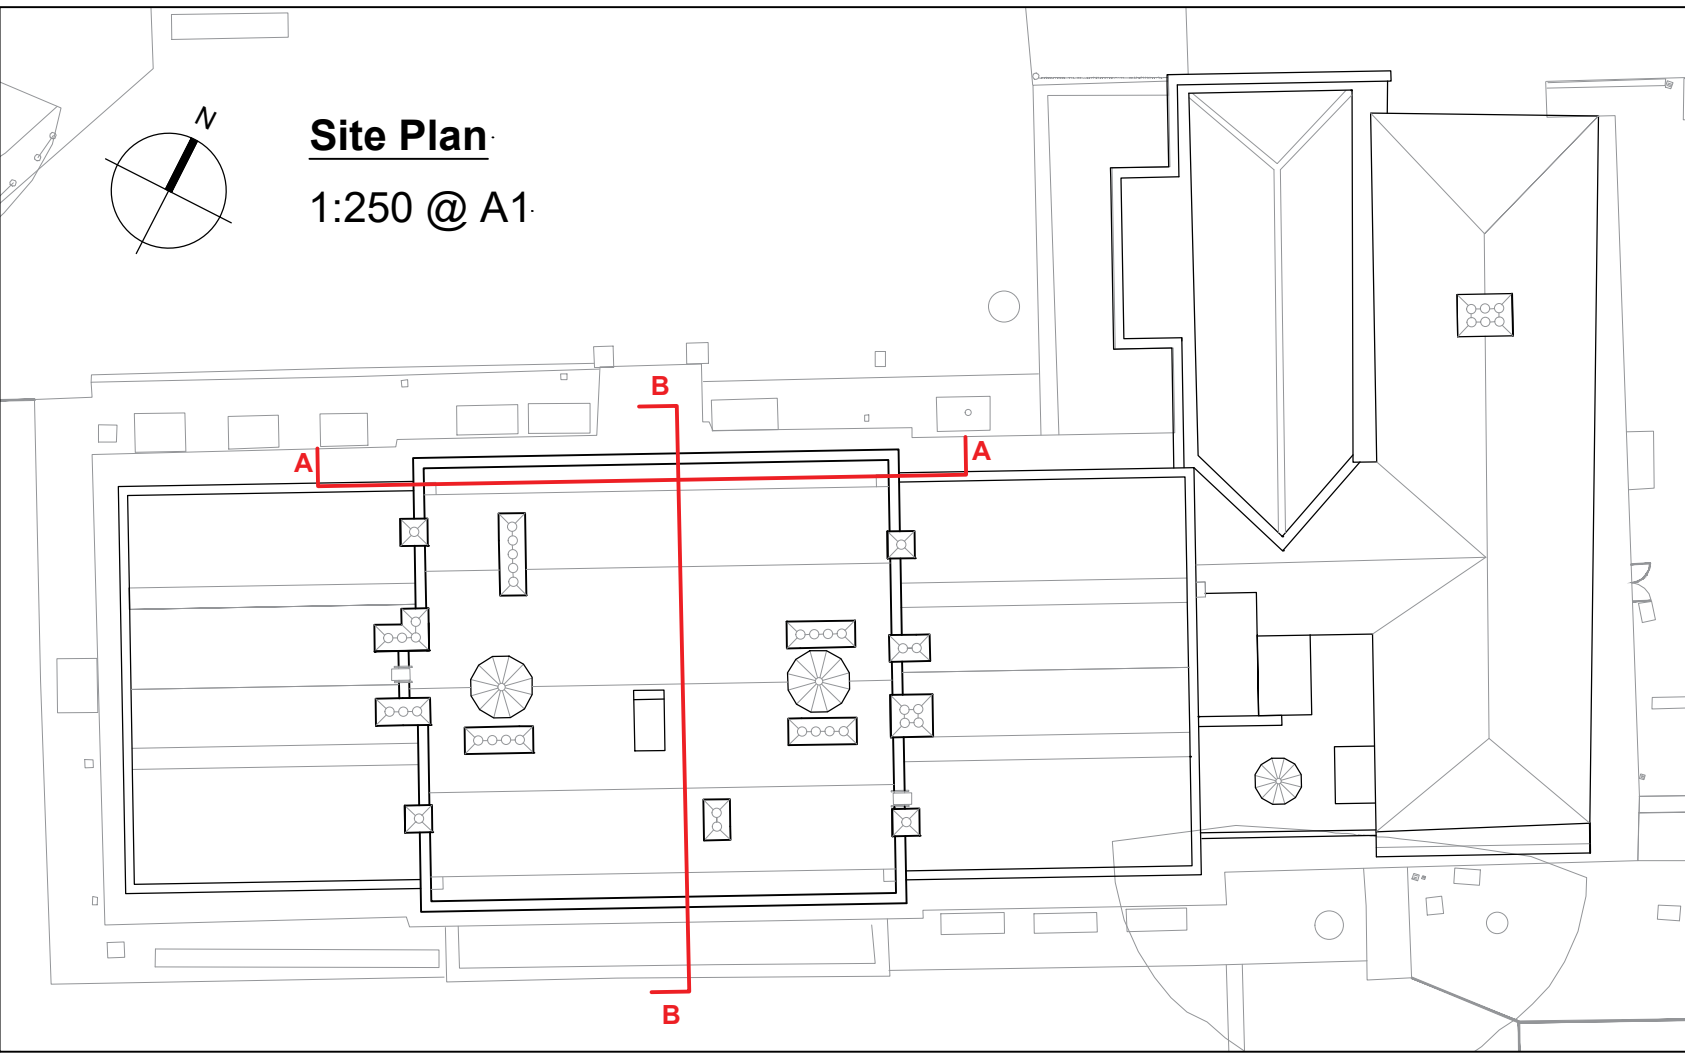

|   |   |
|---|---|
| <div>Notes</div> <div><div><div>1.</div><div>Any dwg format drawing is to be read in conjunction with and at the scale of the accompanying pdf.</div></div><div><div>2.</div><div>Where colours other than black or grey are used, the drawing must be plotted in colour.</div></div><div><div>3.</div><div>For status 'C' (Construction) drawings all dimensions are to be checked on site by the contractor, scaling is for Local Authority purposes only.</div></div><div><div>4.</div><div>Unless otherwise indicated, all dimensions are in millimeters.</div></div><div><div>5.</div><div>All information on this drawing is to be read in conjunction with the relevant Donald Insall Associates specification and trade contractors' drawings and information by specialists.</div></div><div><div>6.</div><div>In the event of any discrepancy, please contact us immediately.</div></div><div><div>7.</div><div>This drawing may contain survey information by others and is to be used solely for the purposes for which it was issued.</div></div><div><div>8.</div><div>These are uncontrolled documents issued for information purposes only. If you have any queries regarding the drawings, please contact DIA immediately.</div></div><div><div>9.</div><div>Please note DIA cannot be held responsible for any errors arising from changes made to an uncontrolled dwg file.</div></div></div> | <div>Drawing Status</div> <div><div>F</div><div>Feasibility</div></div> <div><div>S</div><div>Sketch Design</div></div> <div><div>P</div><div>Planning</div></div> <div><div>B</div><div>Building Control</div></div> <div><div>D</div><div>Developed Design</div></div> <div><div>M</div><div>Measurement</div></div> <div><div>T</div><div>Tender</div></div> <div><div>C</div><div>Construction</div></div> <div><div>R</div><div>Record</div></div> |
|---|---|