
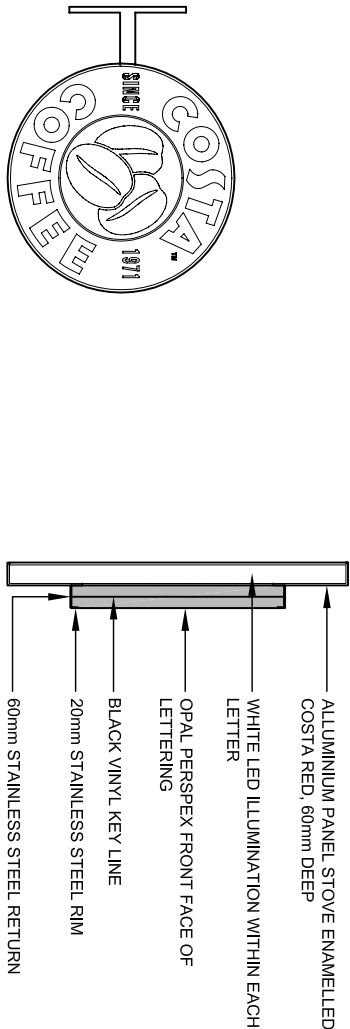


PROJECTING SIGN ELEVATION SCALE 1:20@A3 FASCIA SIGN SECTION SCALE 1:20@A3

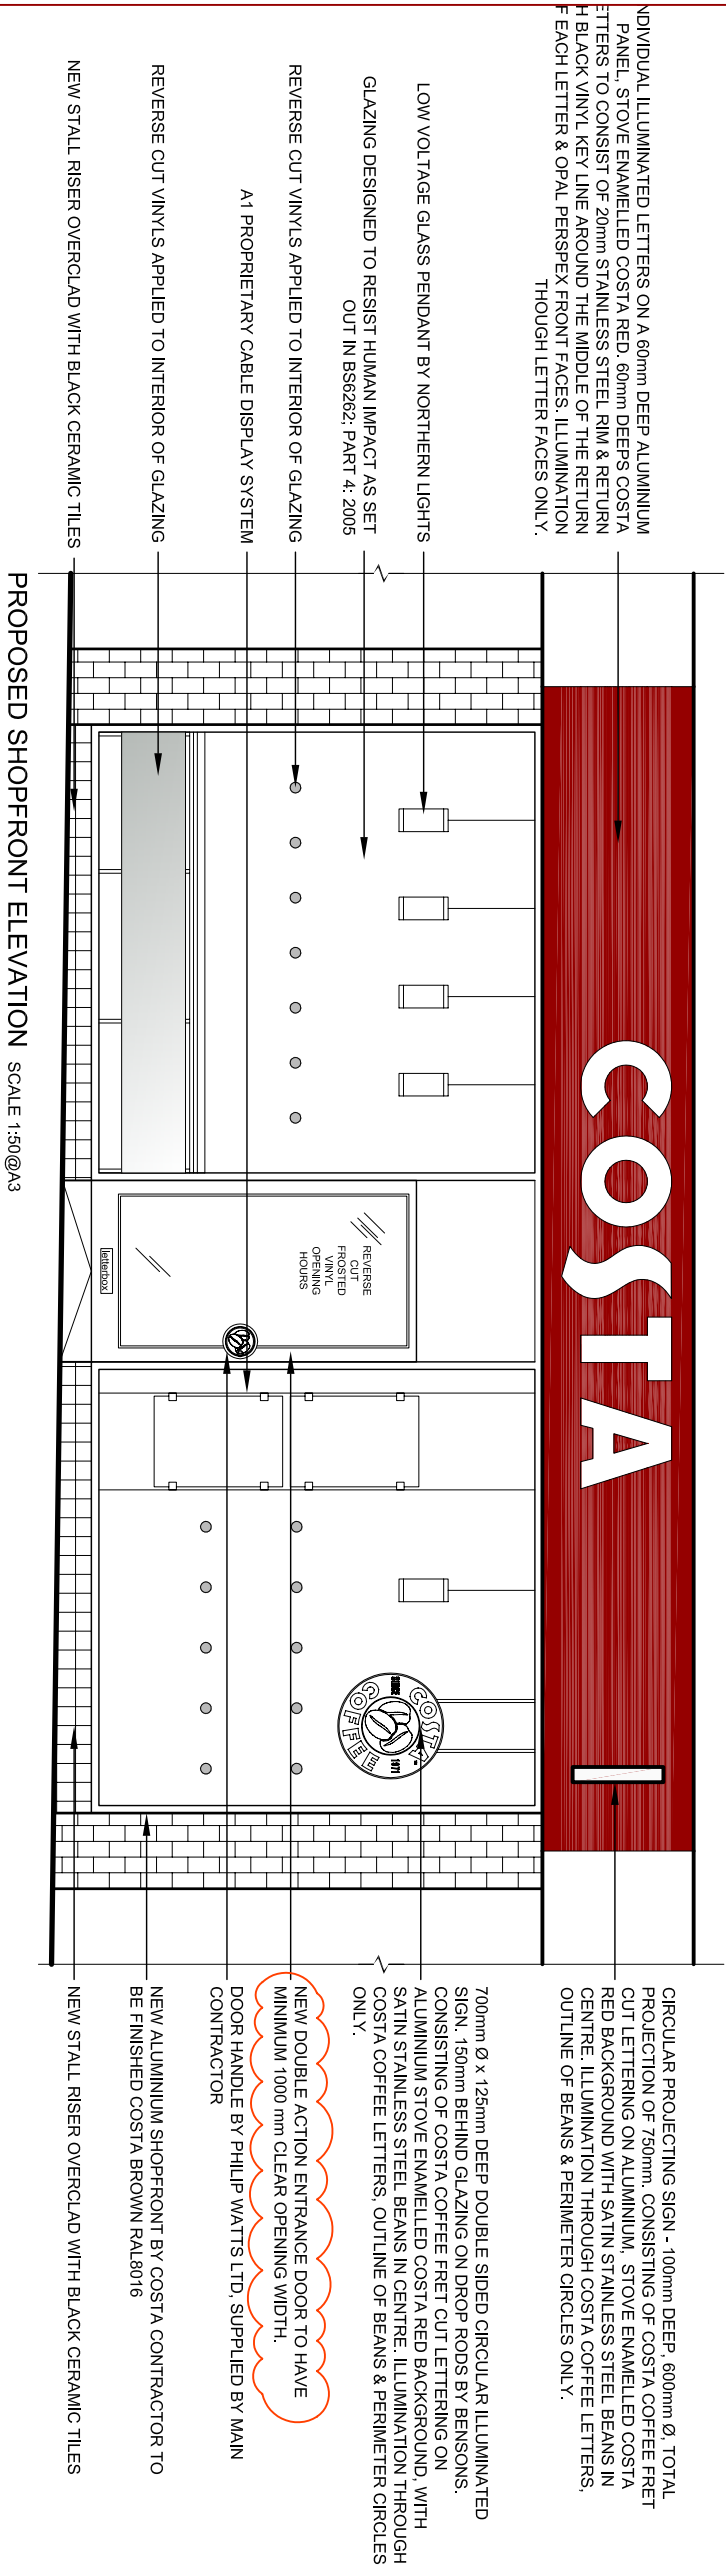

PROJECT			
UNIT 4, 10-18 QUEEN ST, BARNSLEY, SOUTH YORKSHIRE, S70 1RJ			
CLIENT			
DRAWING TITLE			
PROPOSED EXTERNAL SIGNAGE ELEVATIONS			
DESIGN	PROJECT MANAGER	SCALE	DATE
RWB	RB	AS SHOWN	JAN 10
PROJECT NUMBER		DRAWING No.	REV
12609		4.3	C

SGM MANAGEMENT AND DESIGN LTD