CROWLEY
ASSOCIATES
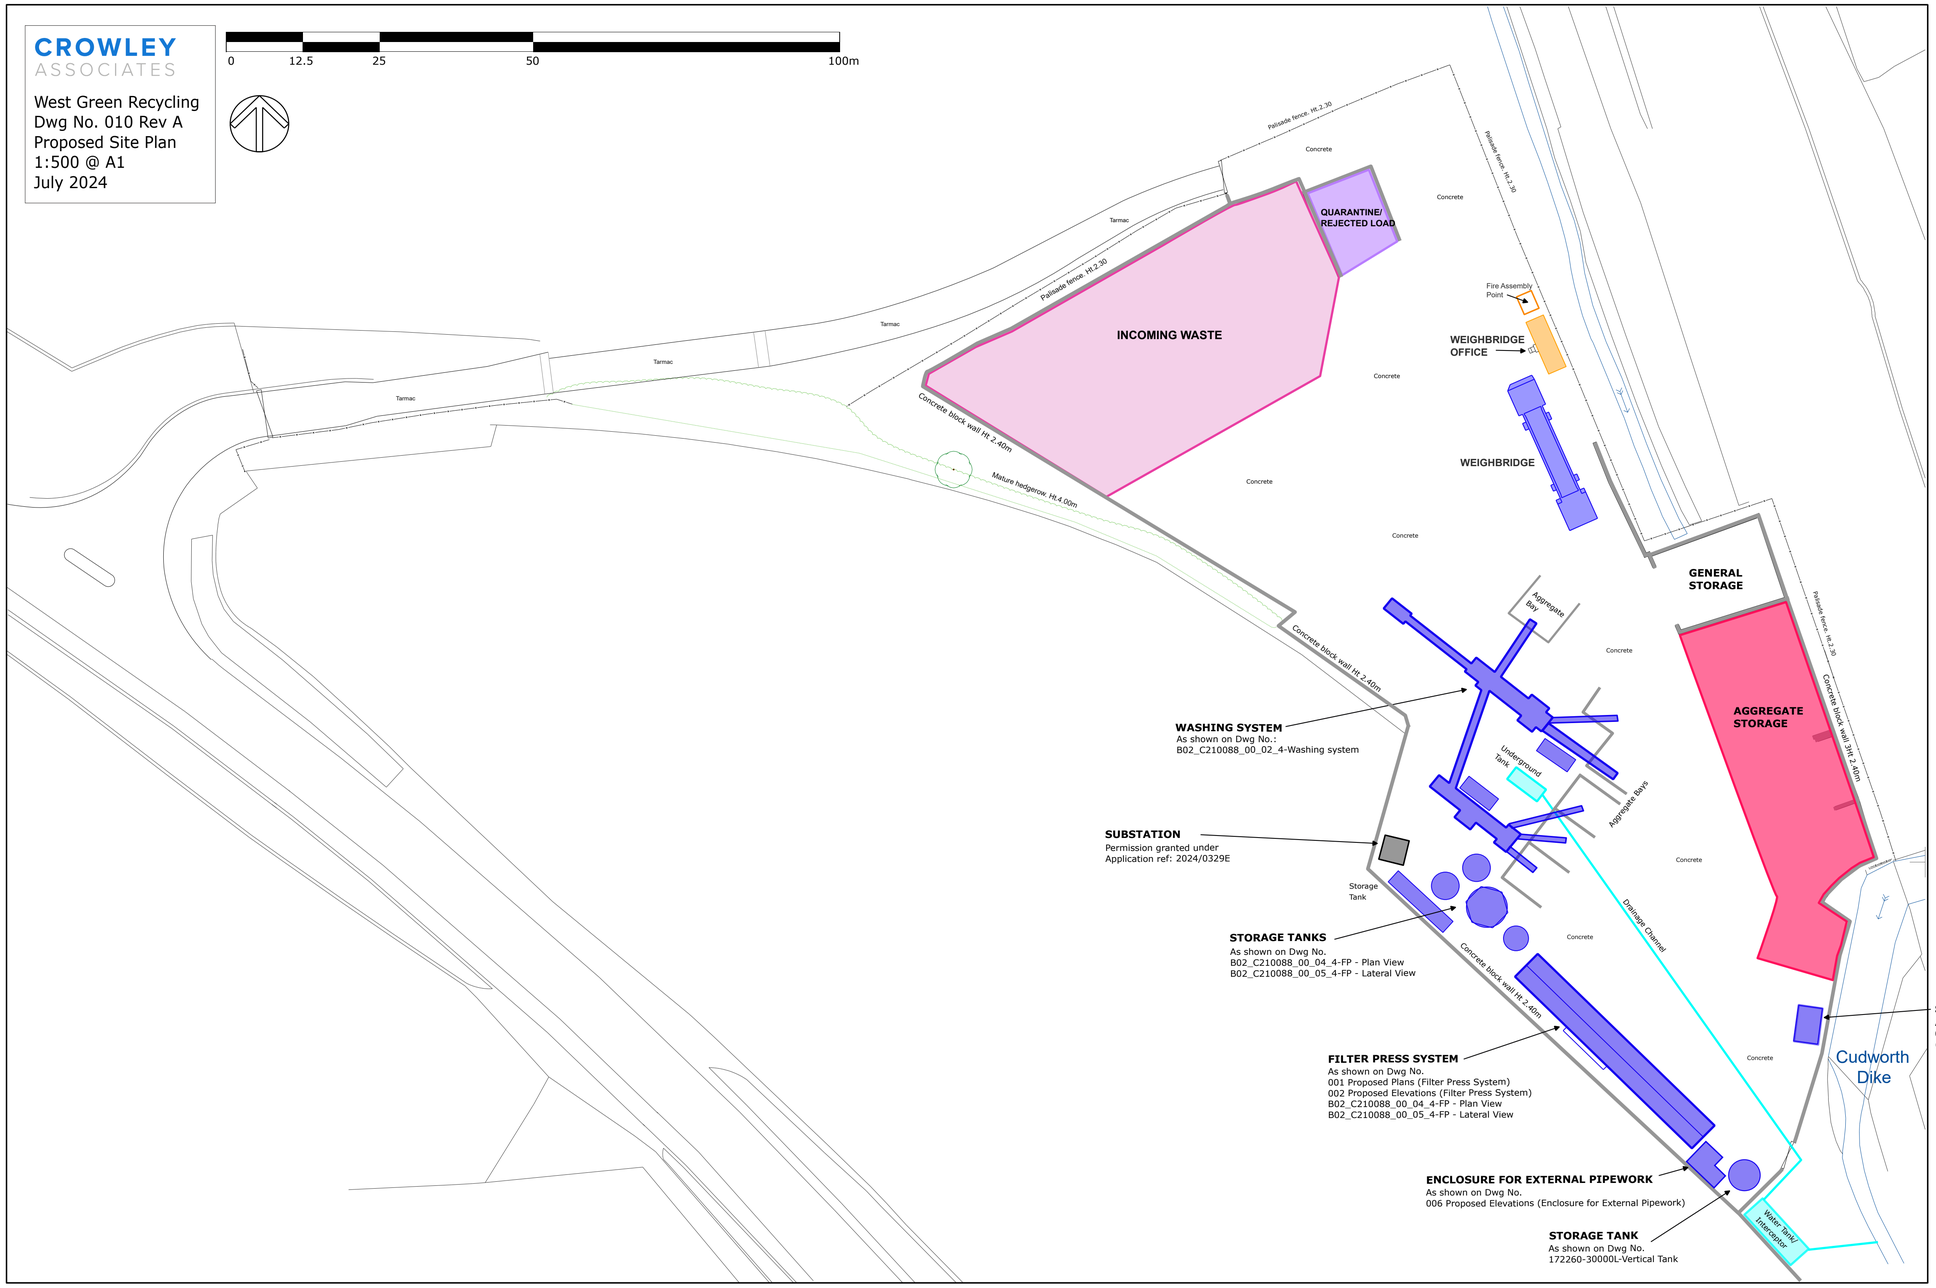
West Green Recycling
Dwg No. 010 Rev A
Proposed Site Plan
1:500 @ A1
July 2024