
BARNSLEY: DODWORTH ROAD
OPP NO 192
S70 6PE

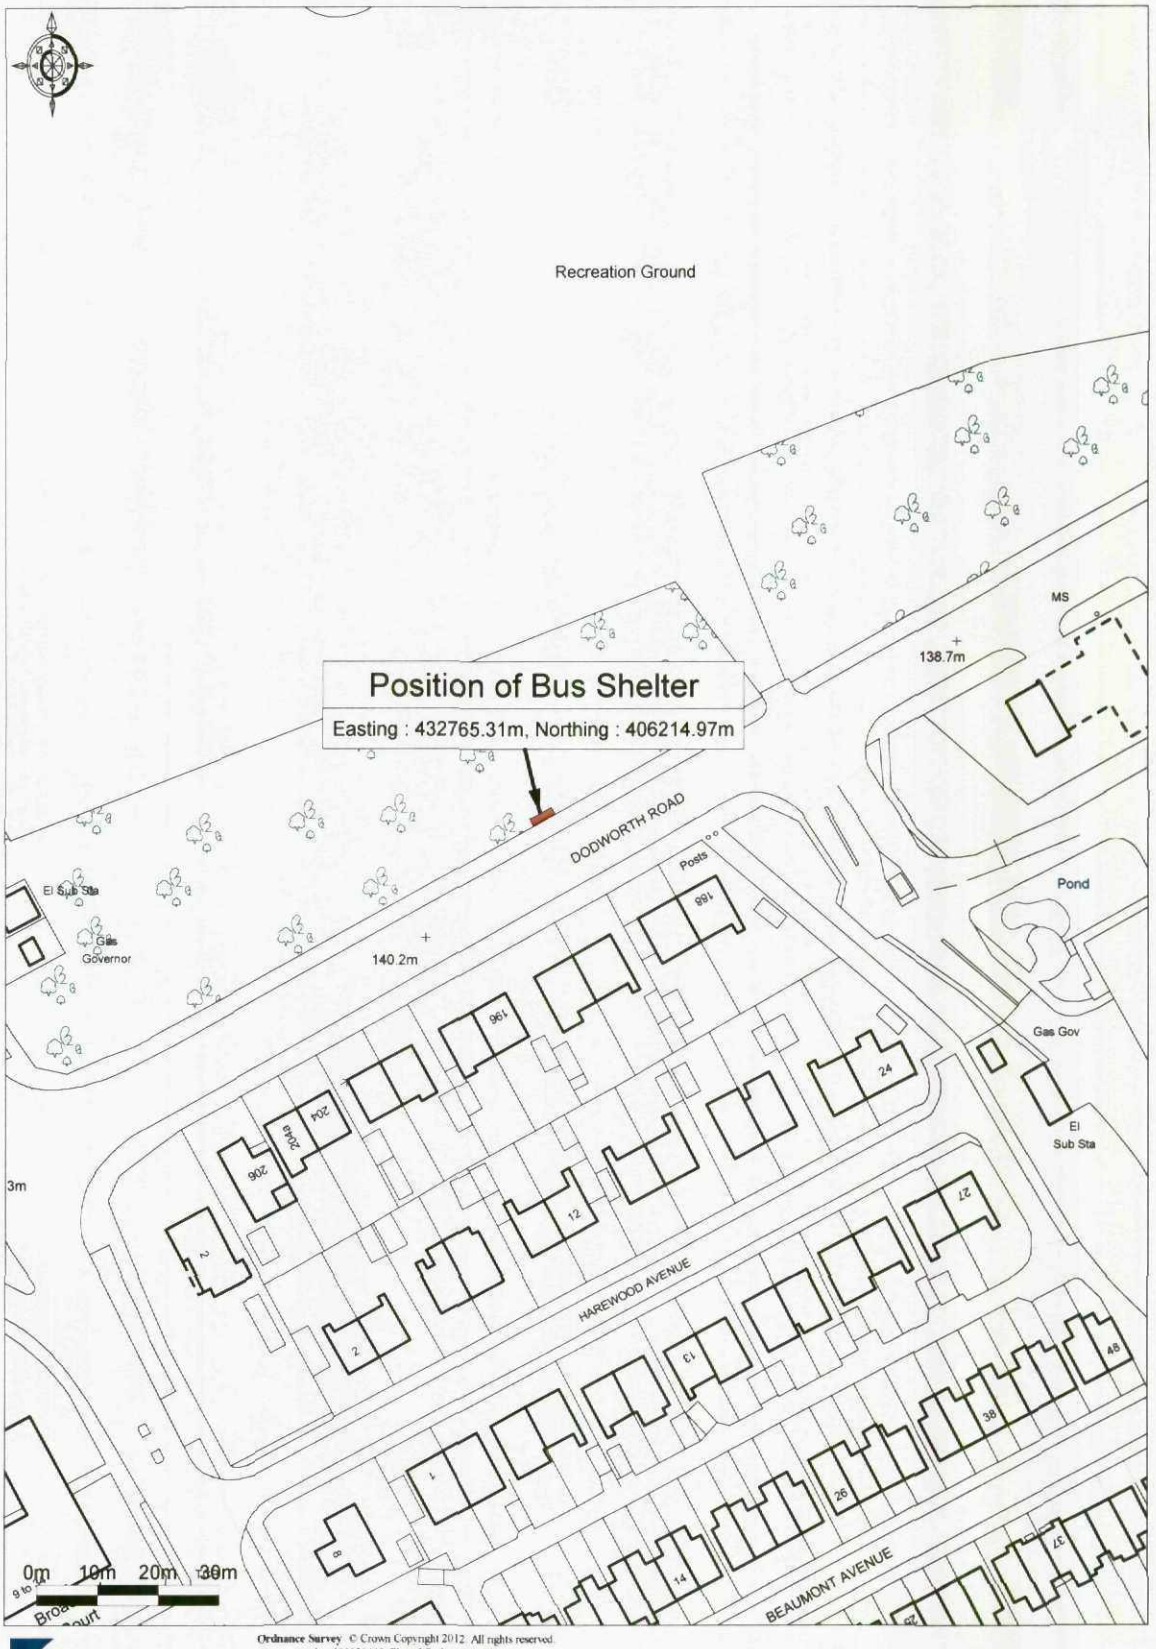

Ordnance Survey © Crown Copyright 2012. All rights reserved.
Licence number 100020449. Plotted Scale - 1:1250

Promap®

CREATED BY CLEAR CHANNEL