


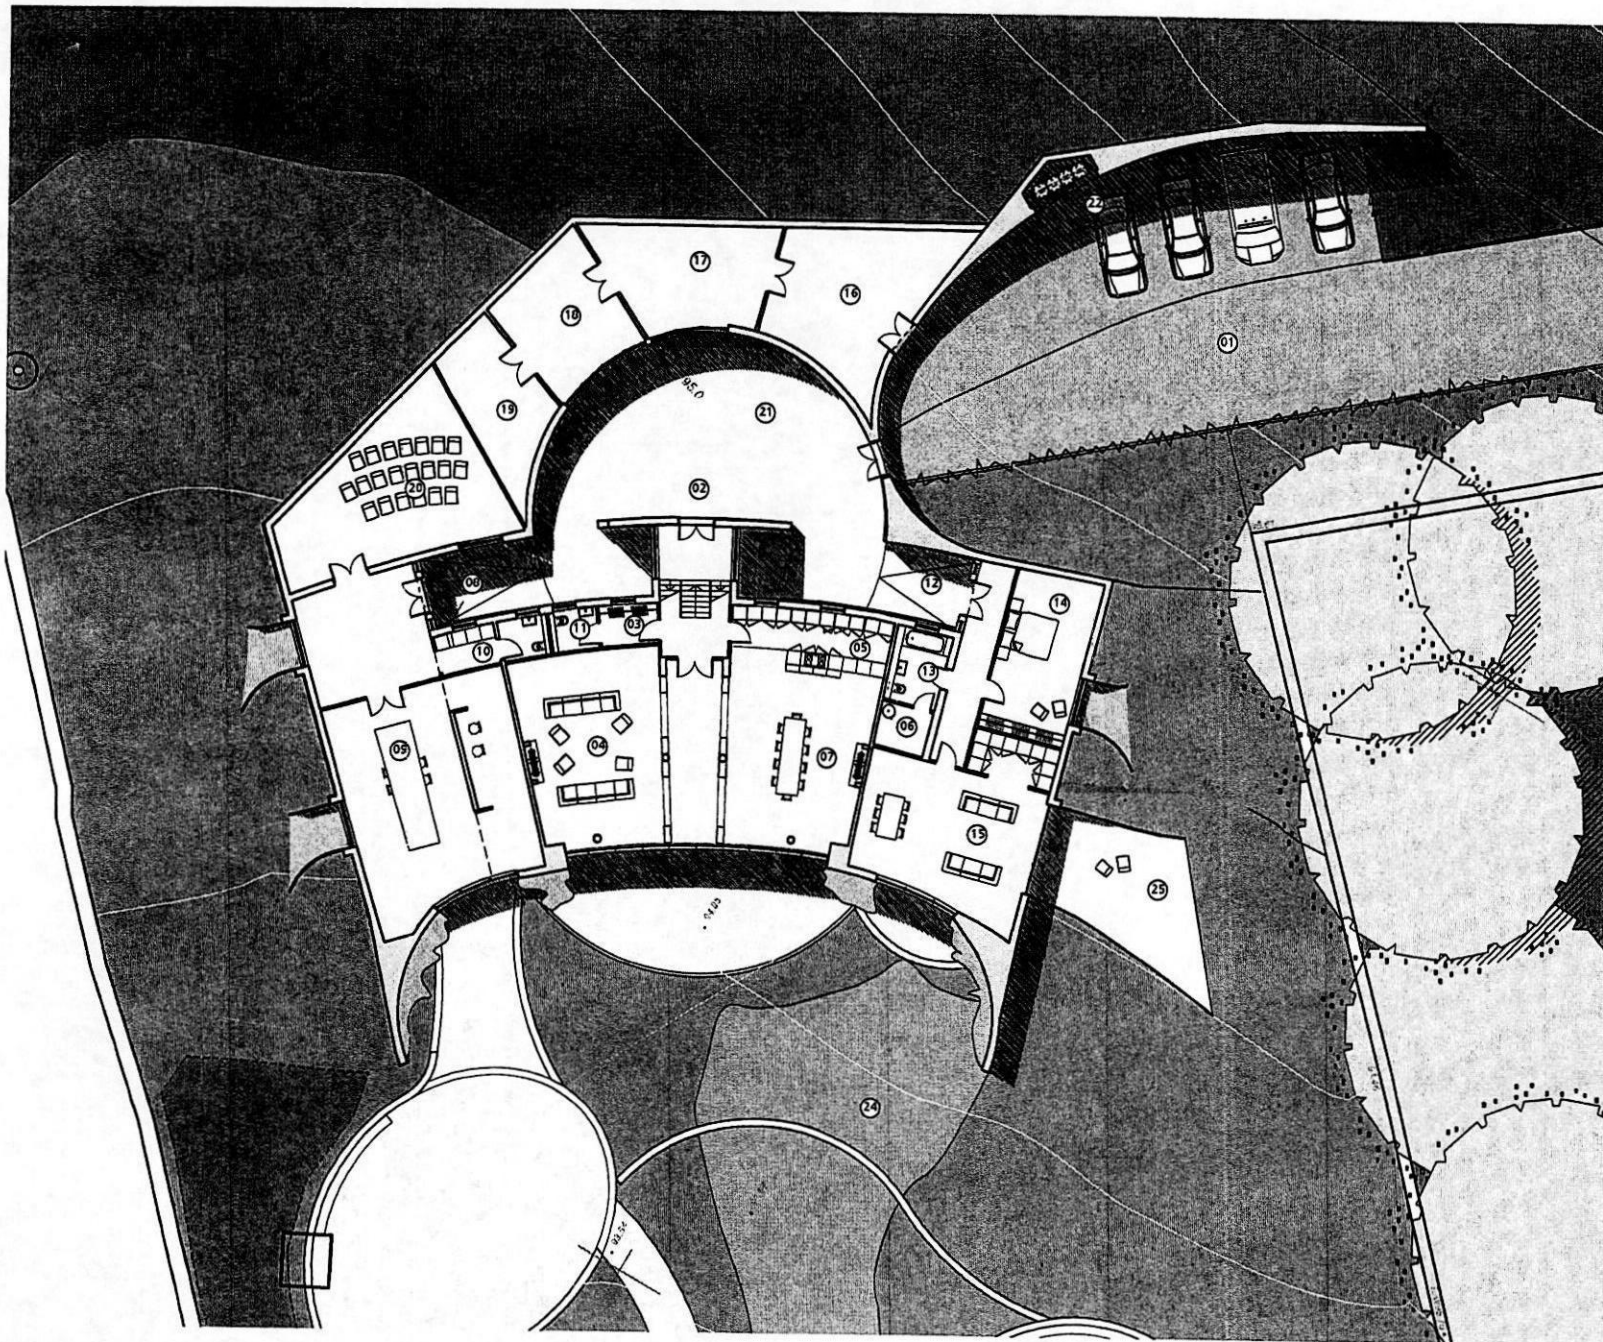

Design and drawings are the copyright of architect: m
Written permission must be sought before duplication

Any discrepancy found between information given on this drawing and that given elsewhere or recorded on site shall be notified immediately to the project team in writing

Do not scale from this drawing or derive dimensions from digital media

All dimensions are to be checked prior to works commencing on site

Statutory Key
S: Survey
T: Topography
P: Planning
D: Detailed Design
T: Tender
C: Construction
B: As Built

Rev:	Date:	By:	Notes:
A	13.08.11	ETM	Initial space scheme
B	25.10.11	ETM	Revised space scheme
C	26.11.11	ETM	Revised space scheme
D	18.04.12	ETM	Revised space scheme
E	11.01.14	PA	Revised space scheme
F	17.02.14	PA	Revised space scheme

- 01 Subterranean parking
- 02 Entrance into dwelling
- 03 Cloaks / W.C
- 04 Family living space
- 05 Kitchen
- 06 Utility / Pantry
- 07 Dining space
- 08 Walkway to sculptor's studio
- 09 Open plan studio space
- 10 Kitchenette
- 11 W.C
- 12 Walkway to grandparents annex
- 13 Bathroom
- 14 Bedroom
- 15 Lounge / dining space
- 16 Storage / office
- 17 Workshop
- 18 Chill out / gym space
- 19 Technical room
- 20 Gallery space / teaching space
- 21 Open courtyard
- 22 Bin storage
- 23 Reflection pool
- 24 Sculptors' kiosk
- 25 Sunken seating
- 26 Private patio

architect: m

RIBA #

Chartered Architects
3rd Floor,
24-26, Wilson Street,
Manchester
M4 2TN

T: +44 (0) 161 237 3324

F: info@architect: m.co.uk

B/00526/PV

Lakeside View
Proposed Ground Fl


d: 17.01.14

F: 1:200 @ A3

db: PA

re:

267 • 205 • P • G

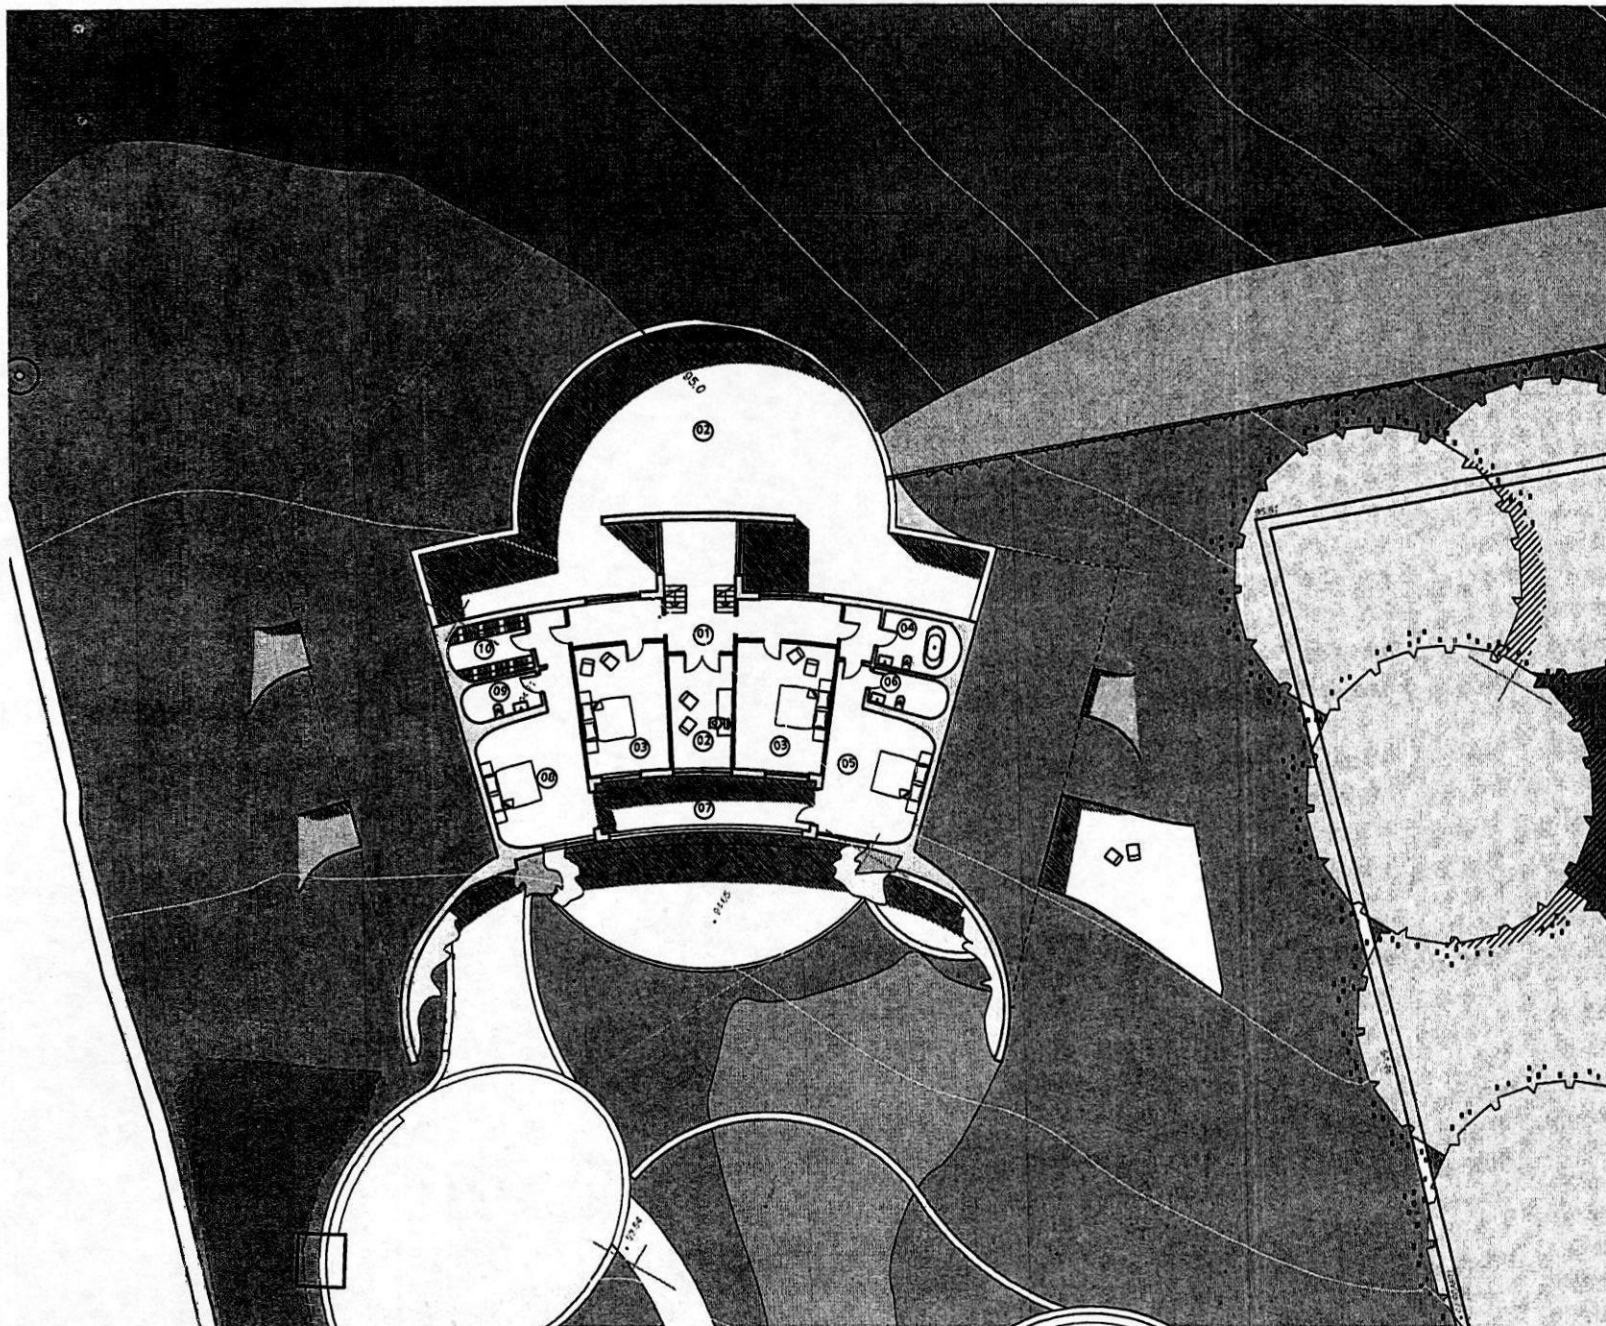

Design and drawings are the copyright of architecturæ:m
Written permission must be sought before duplication
Any discrepancy found between information given on this drawing and that given elsewhere or recorded on site shall be resolved immediately to the project architect in writing
Do not scale from this drawing or derive dimensions from digital traces
All dimensions are to be checked prior to works commencing on site
Status Key
S: Survey
F: Feasibility
P: Planning
D: Detailed Design
T: Tender
C: Construction
B: As Built

Rev:	Date:	By:	Notes:
A	10.08.11	JPW	Building square reduced
B	20.10.11	JPW	Ground level by top
C	20.10.11	JPW	General update
D	10.08.12	LIT	General update
E	17.01.14	PSL	Plot of building
F	17.08.14	PSL	Plot of building

- 01 Entrance hall
- 02 Study
- 03 Bedrooms
- 04 Family bathroom
- 05 Guest bedroom
- 06 Ensuite
- 07 Open balcony
- 08 Master bedroom
- 09 Ensuite
- 10 Changing area

architecturæ:m


RIBA #
Chartered Architects
2nd Floor
25-26 Wilton Street,
Birmingham
B41 7EN
t: +44 (0) 121 237 3324
e: mal@architecturæ:m.co.uk

B/00526/PJ

Lakeside View
Proposed First Fl

d: 17.01.14
e: 1:200@A3
d/w: PSL

267 • 206 • P • G

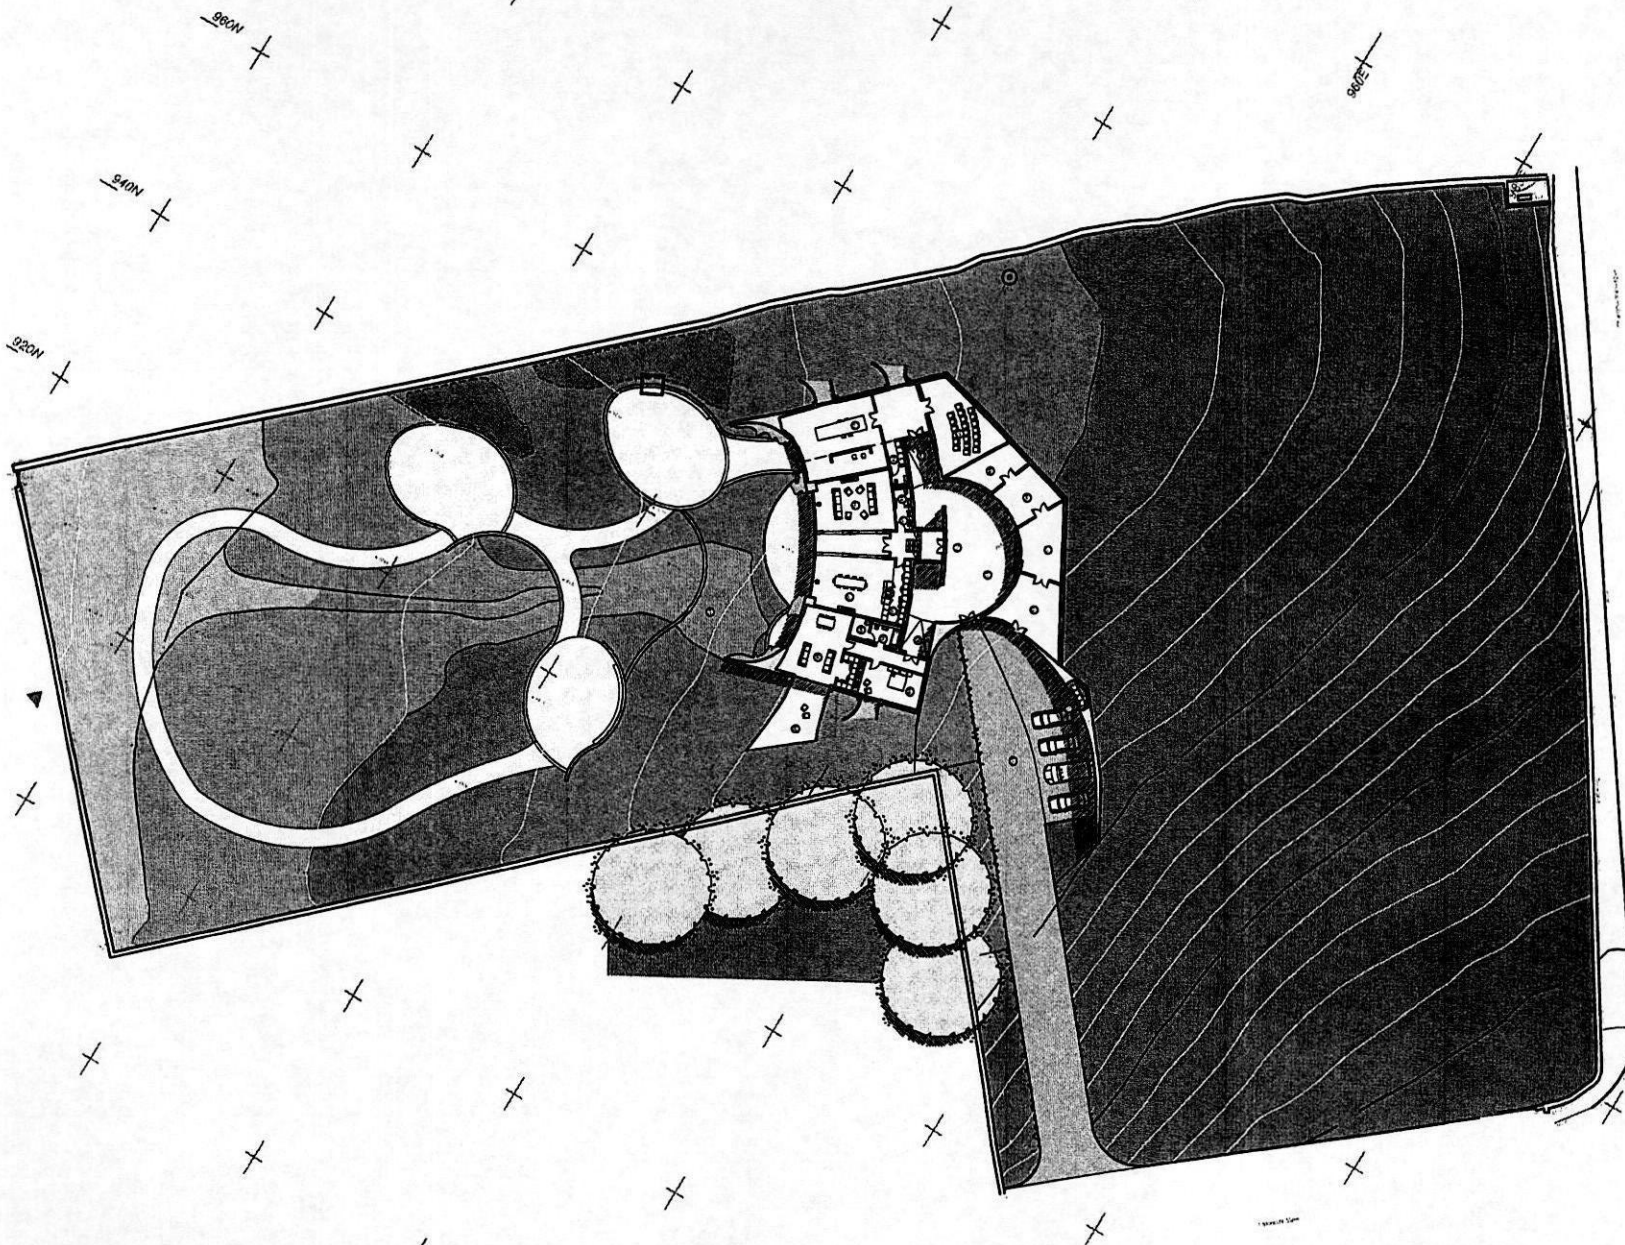

Design and drawings are the copyright of architectue:m
Written permission must be sought before duplication

Any discrepancy found between information given on this drawing and that given elsewhere or recorded on site shall be notified immediately to the project architect in writing

Do not scale from this drawing or derive dimensions from digital media

All dimensions are to be checked prior to work commencing on site

Status Key
S: Survey
P: Feasibility
Pl: Planning
D: Detailed Design
T: Tender
C: Construction
B: As Built

Rev	Date	By	Notes
1	13.08.11	SPM	Building scheme to be used for building to be shown on site plan
2	26.10.11	SPM	General Update
3	26.12.11	SPM	General Update
4	26.01.12	SPM	General Update
5	11.01.14	PL	Site of building changed
6	17.01.14	PL	Final building added

- 01 Subterranean parking
- 02 Entrance into dwelling
- 03 Cloaks/W.C.
- 04 Family living space
- 05 Kitchen
- 06 Utility/Pantry
- 07 Dining space
- 08 Walkway to sculptor's studio
- 09 Open plan studio space
- 10 Kitchenette
- 11 W.C.
- 12 Walkway to grandparents annex
- 13 Bathroom
- 14 Bedroom
- 15 Lounge/dining space
- 16 Storage/office
- 17 Workshop
- 18 Chill out/gym space
- 19 Technical room
- 20 Gallery space/Teaching Space
- 21 Open courtyard
- 22 Bin storage
- 23 Sculptor's kiln
- 24 Sunken seating
- 25 Private patio

architectue:m

RIBA #


Chartered Architects
3rd Floor
26-28 Wilton Street
Manchester
M1 2JH
+44 (0) 161 237 3324
m@architectue:m.co.uk

B/00526/PU

Lakeside View
Prop Gr Floor/Context

17.01.14
1:5000a3
PL

267 • 200 • P • G

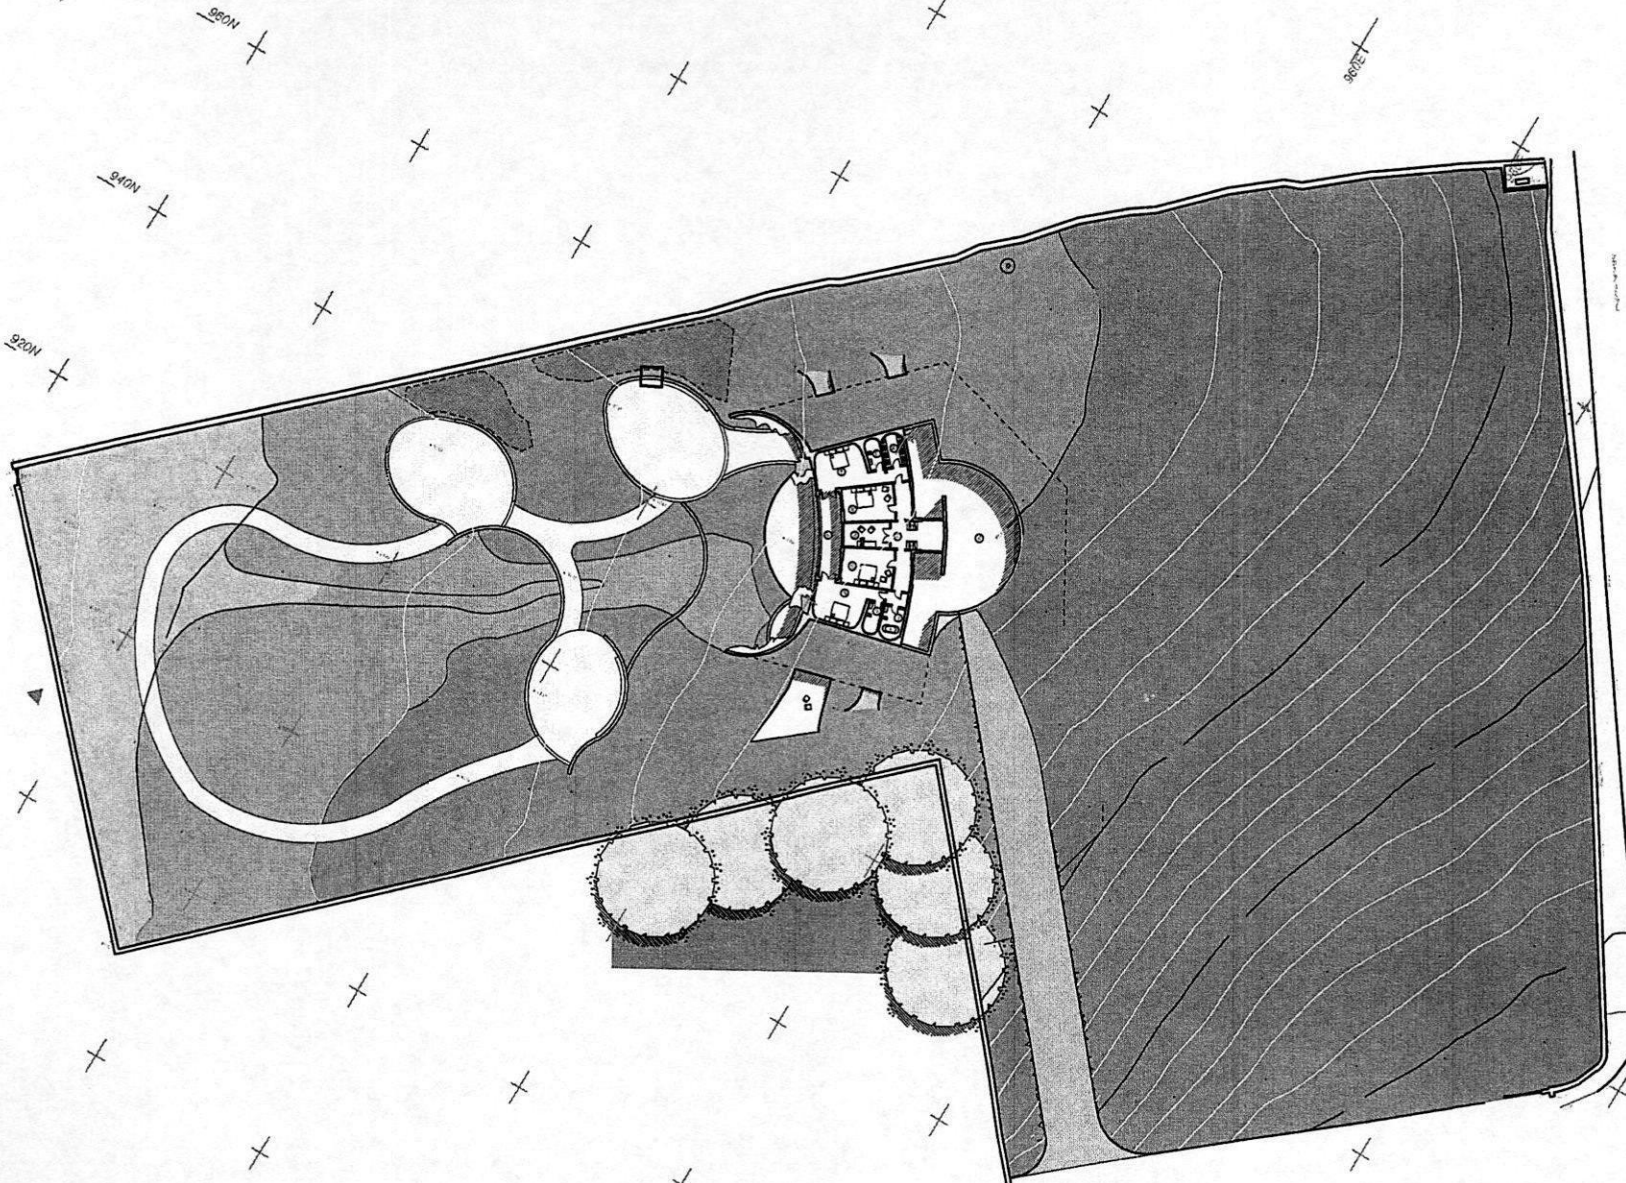

Design and drawings are the copyright of architectue:m
Written permission must be sought before duplication

Any discrepancy found between information given on this drawing and that given elsewhere or recorded on site shall be notified immediately to the project architect in writing

Do not scale from this drawing or derive dimensions from digital media

All dimensions are to be checked prior to works commencing on site

Status Key

S: Survey
P: Planning
C: Detailed Design
T: Tender
C: Construction
B: As Built

Rev:	Date:	By:	Notes:
A	12.08.11	BTG	Colours space reduced
B	25.10.11	BTG	General Update
C	04.12.11	BTG	General Update
D	19.01.12	BTG	General Update
E	11.01.14	PL	Site of building changed
F	17.03.14	PL	Wind turbine added

- 01 Entrance hall
- 02 Study
- 03 Bedrooms
- 04 Family bathroom
- 05 Guest bedroom
- 06 Ensuite
- 07 Open balcony
- 08 Master bedroom
- 09 Ensuite
- 10 Changing area

architectue:m

RIBA #
Chartered Architects
3rd Floor
20-22 William Street
Manchester
M4 2JN
T: +44 (0) 161 237 3324
E: mail@architectue:m.co.uk

B/00526 /PU

**Lakeside View
Prop 1st Floor/Contex**

17.01.14
1:500@a3
PL

267 • 201 • P • G