





FRONT ELEVATION
1 : 100




REAR ELEVATION
1 : 100

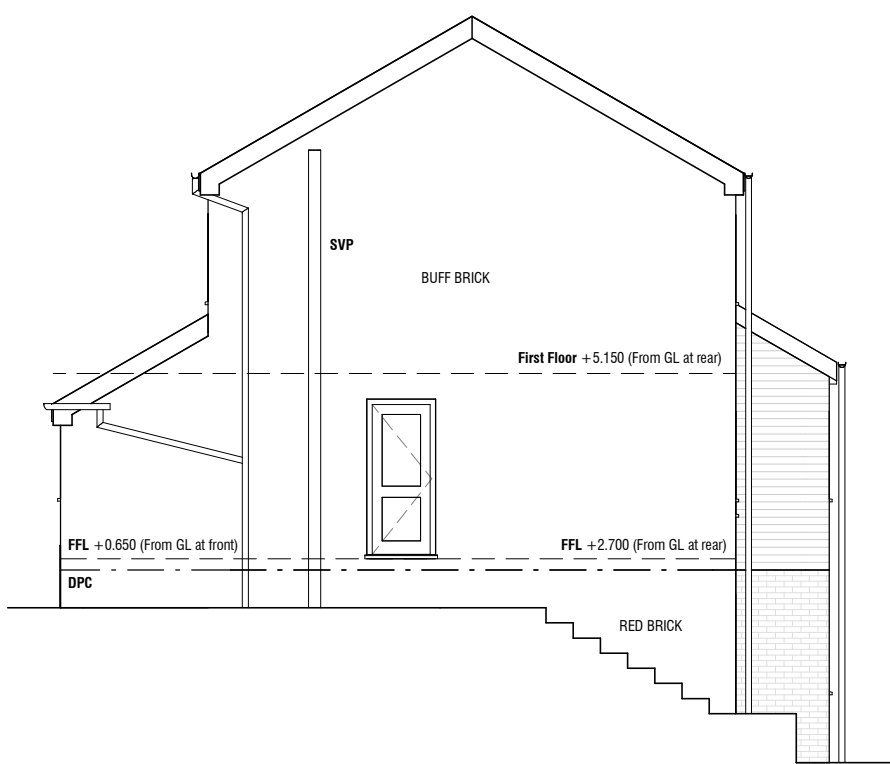


SIDE ELEVATION
1 : 100

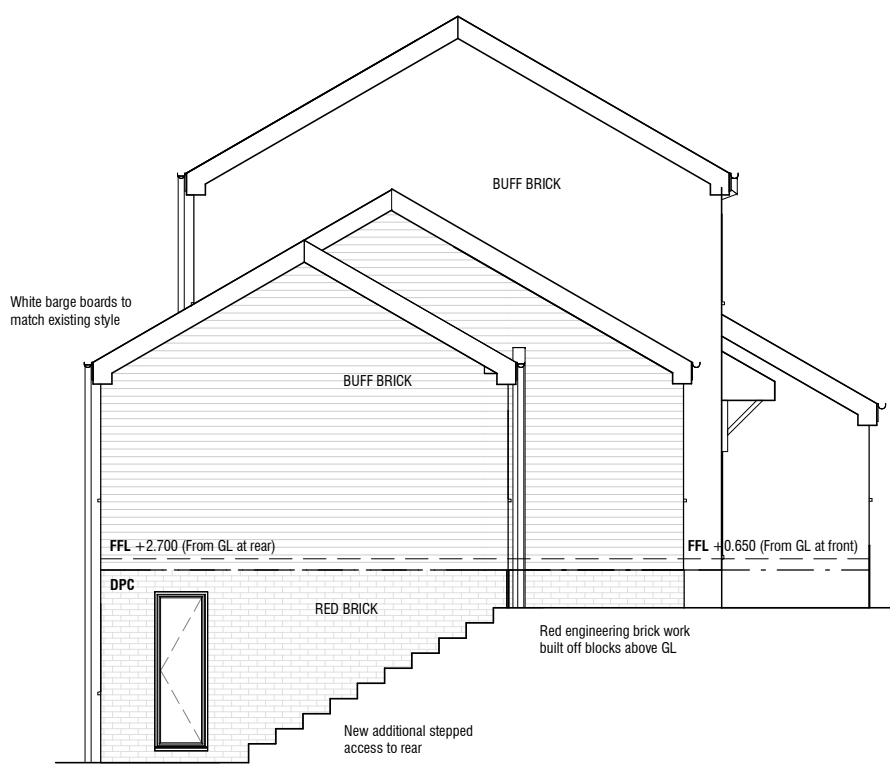

SIDE ELEVATION
1 : 100

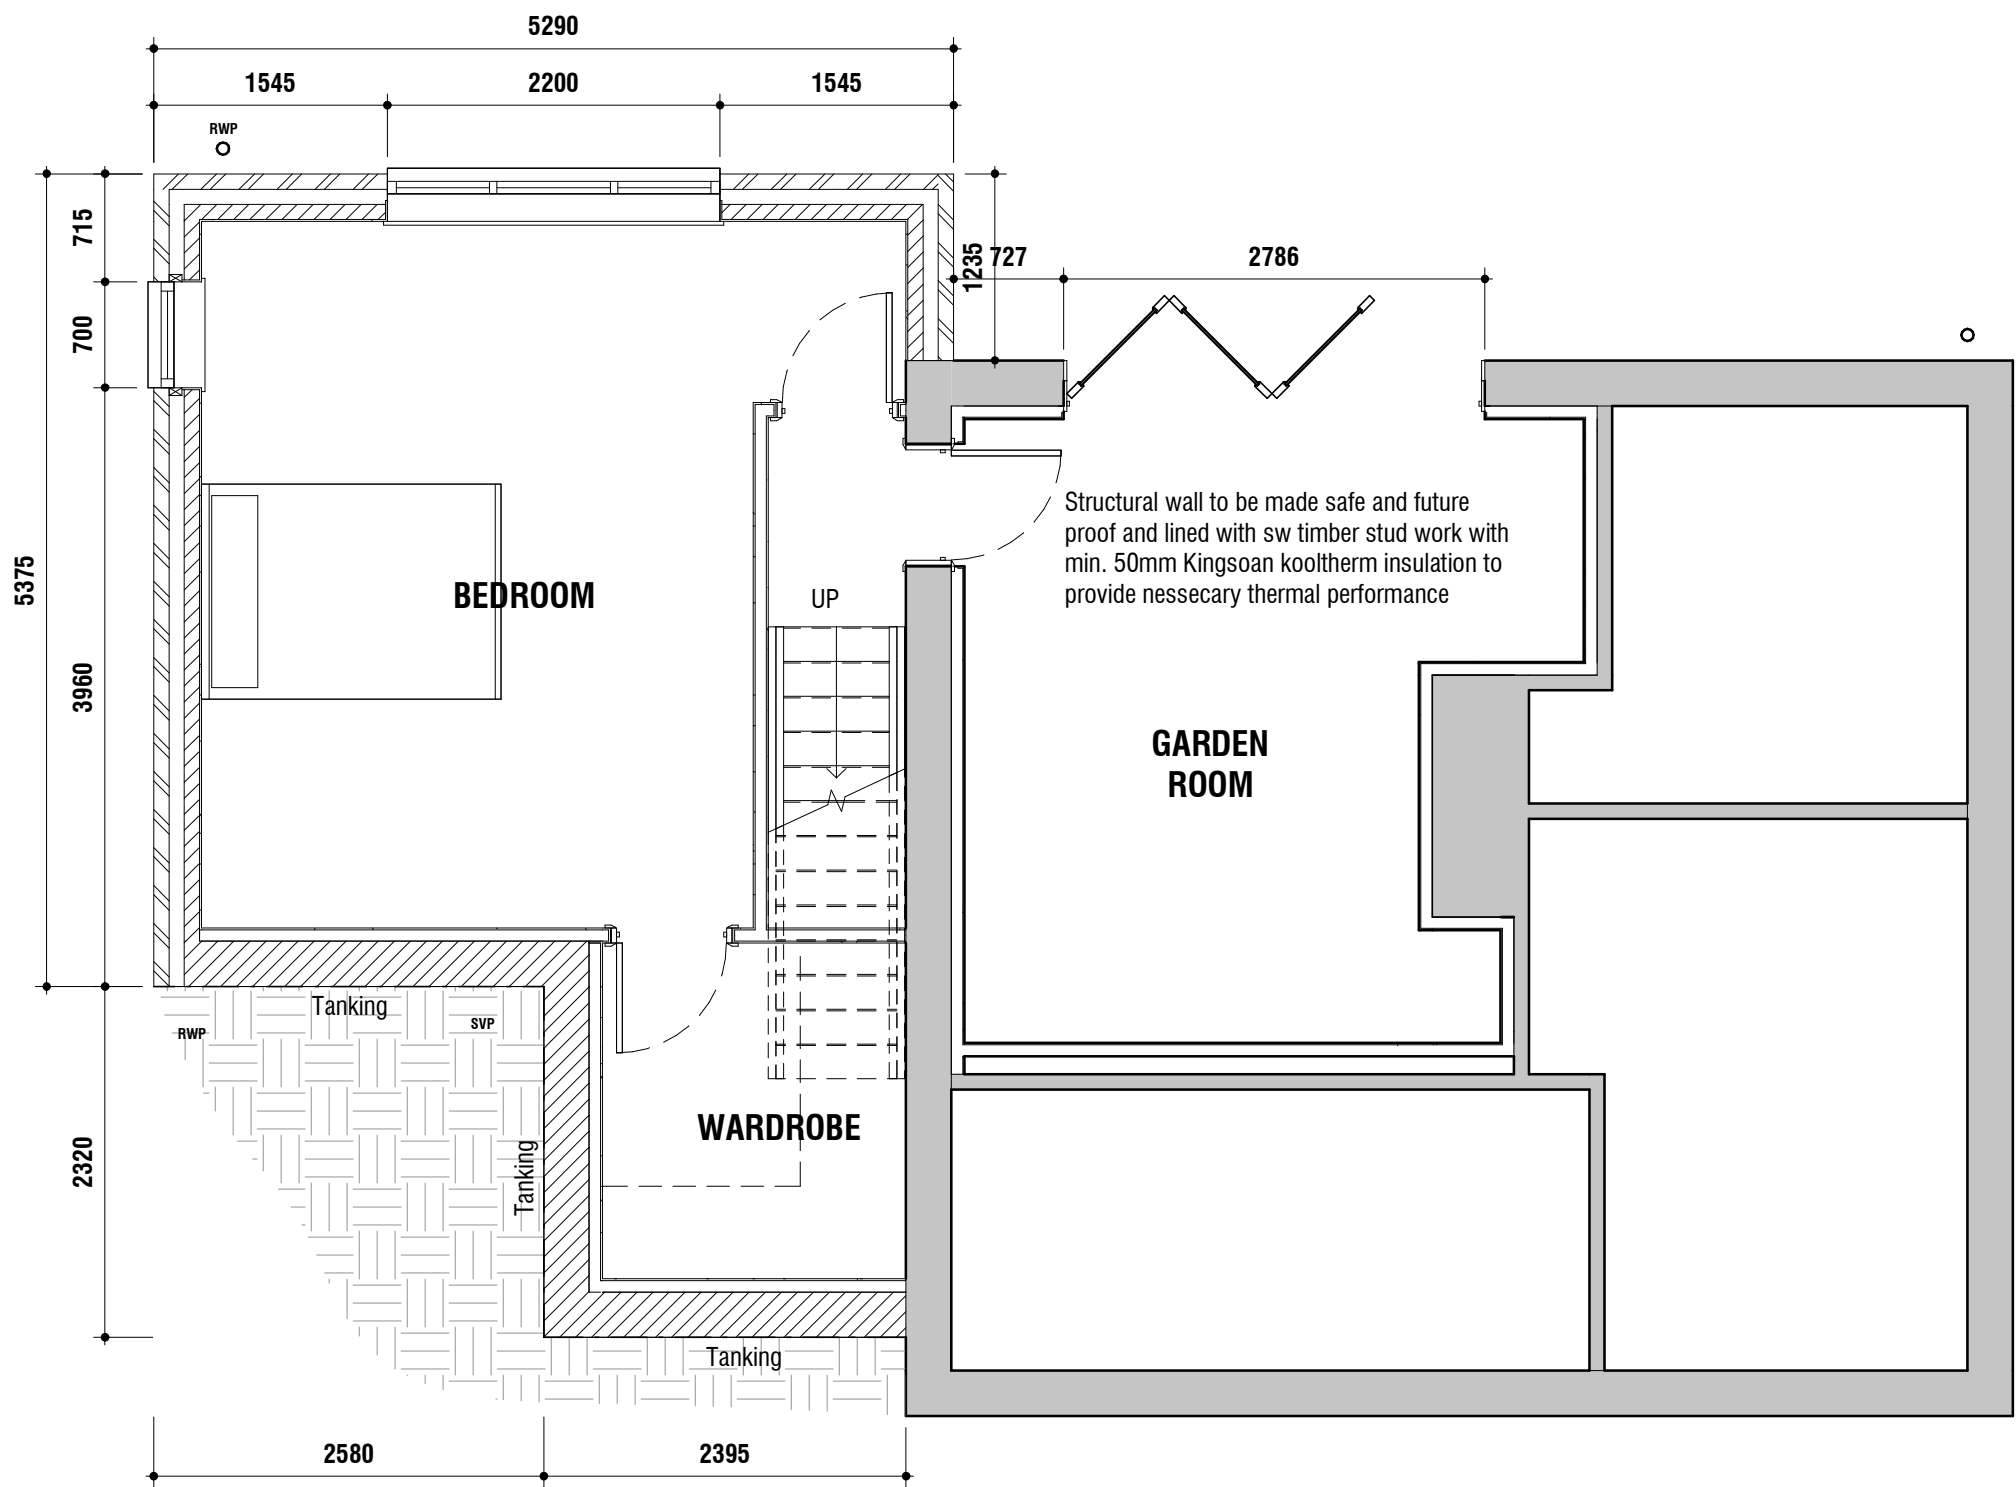

LOWER GROUND FLOOR
1 : 50

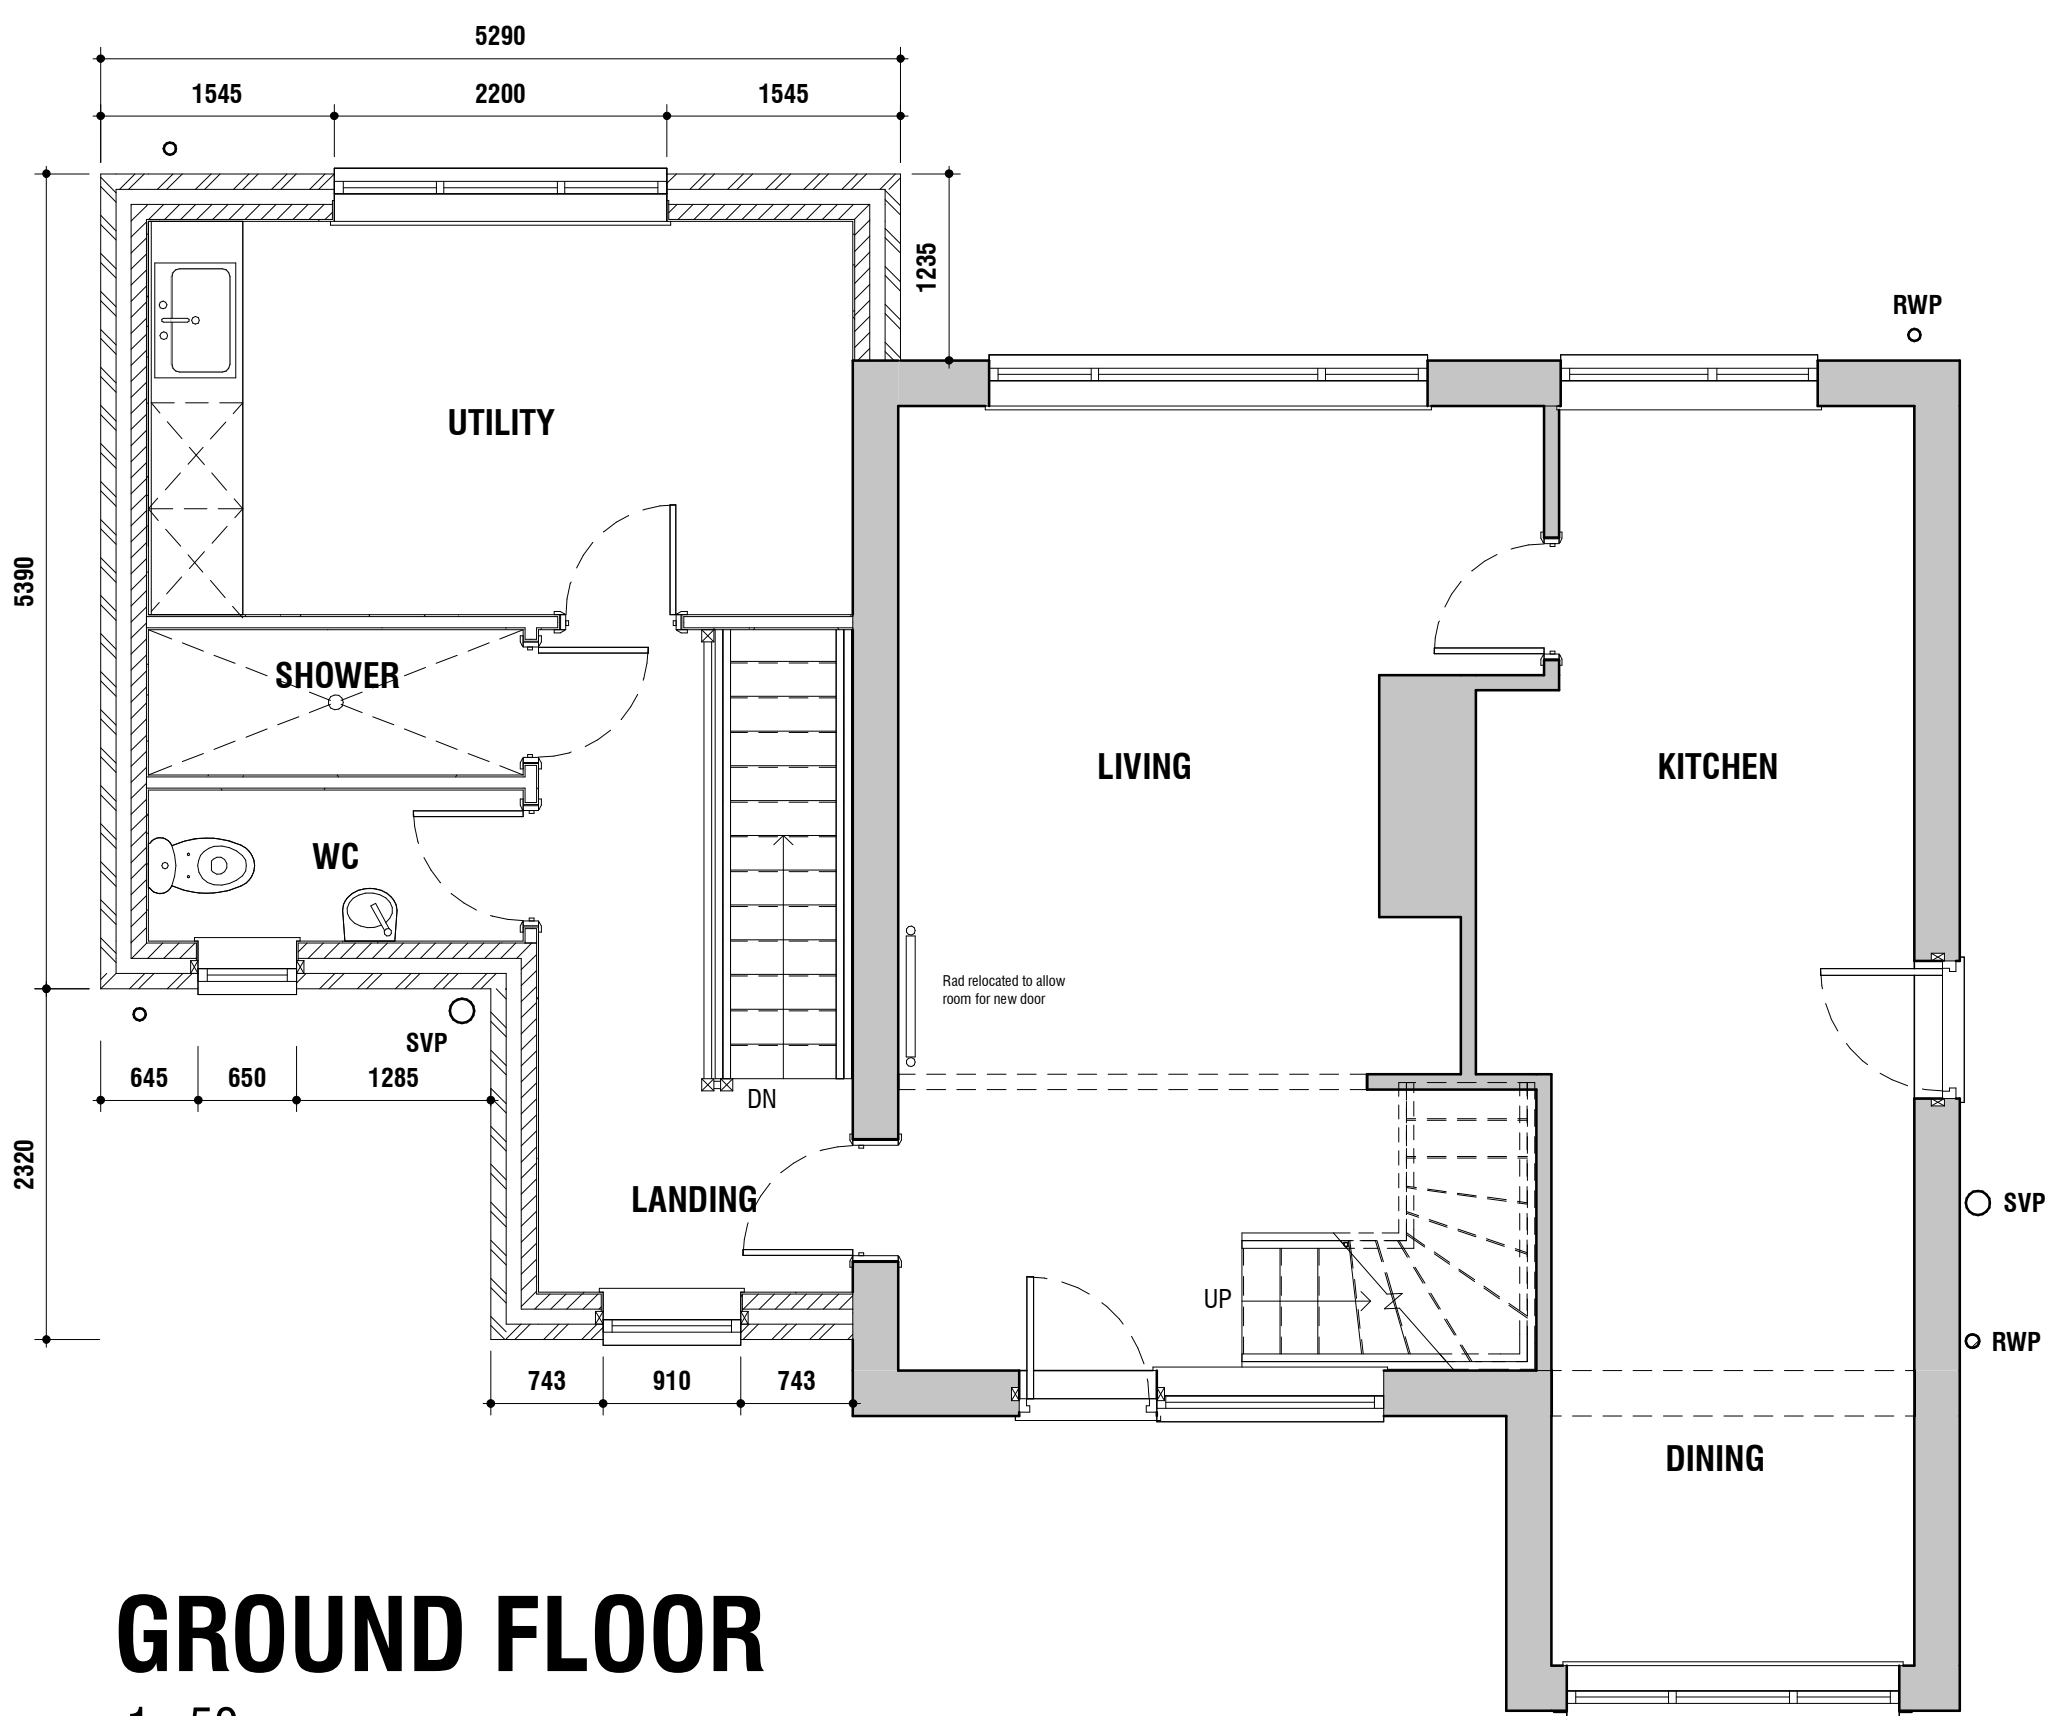

GROUND FLOOR
1 : 50

status:		PLANNING		Client:		Owner		Drawing:		Plans as Proposed		
All dimensions in millimeters unless otherwise stated. Dimensions for setting out in existing buildings are to be checked and verified on site				Site Address:		17 Brampton Cres. Wombwell		Scale: @A1		Date:		Revision:
								As indicated		JUL 2020		A
								Project No:				20/004

