



Key



Application boundary



Land in applicant's control

Revision: Description: Dm: Chkd: Date:

Scale
0m 500m 1.5km 2km

Drawn: MJR Checked: SP App: 11.12.08

Scale: 1:50000 Date: 10.12.08 Drawing Status: APPROVED

Used by permission of Ordnance Survey & © Crown Copyright (2006). All rights reserved. A100017830

Project
Hazehead Wind Farm - Alternative Access

Title: Location Plan

Drawing number: HJB / 574 / PA24 Rev: Issue: A4






Banks Developments

Development With Care

3 Lindrick Way
Bailborough Links
Chesterfield, Derbyshire
S43 4XE
t: 01246 571500
f: 01246 571555
www.banksdevelopments.com



Key

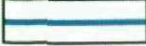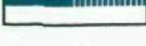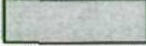-  Extent of permission. Ref: 2006/1575
-  Land in applicant's control
-  Application boundary
-  Route of of alternative access track (5m wide)
-  Existing contours @ 1m intervals
-  Construction compound
-  Permitted anemometer location
-  Permitted crane pad location
-  Route of access track as per consent. Ref: 2006/1575
-  Permitted turbine location

Revision:	Description:	Dm:	Chkd:	Date:
-----------	--------------	-----	-------	-------



Scale: 1:5000
 0m 50m 100m 150m 200m 250m

Drawn: MJR	Checked: SP	App: 11.12.08
------------	-------------	---------------

Scale: 1:5000	Date: 10.12.08	Drawing Status: APPROVED
---------------	----------------	--------------------------

Source information:
 New access route: SH10287 - 04 - P2 (WA).
 Additional design elements HJB / 574 / PA03a.

Mapping data reproduced from Raster 10,000 by permission of Ordnance Survey © on behalf of the controller of Her Majesty's Stationary Office. © Crown Copyright (2008). All rights reserved AL 100017630

Project:
 Hazlehead Wind Farm - Alternative Access




Title:
 Alternative Access

Drawing number: HJB / 574 / PA25	Rev: .	Issue: A3
----------------------------------	--------	-----------



Banks Developments
 Development With Care

3 Lindrick Way
 Balborough Links
 Chesterfield, Derbyshire
 S43 4XE
 t: 01246 571500
 f: 01246 571555
 www.banksdevelopments.com

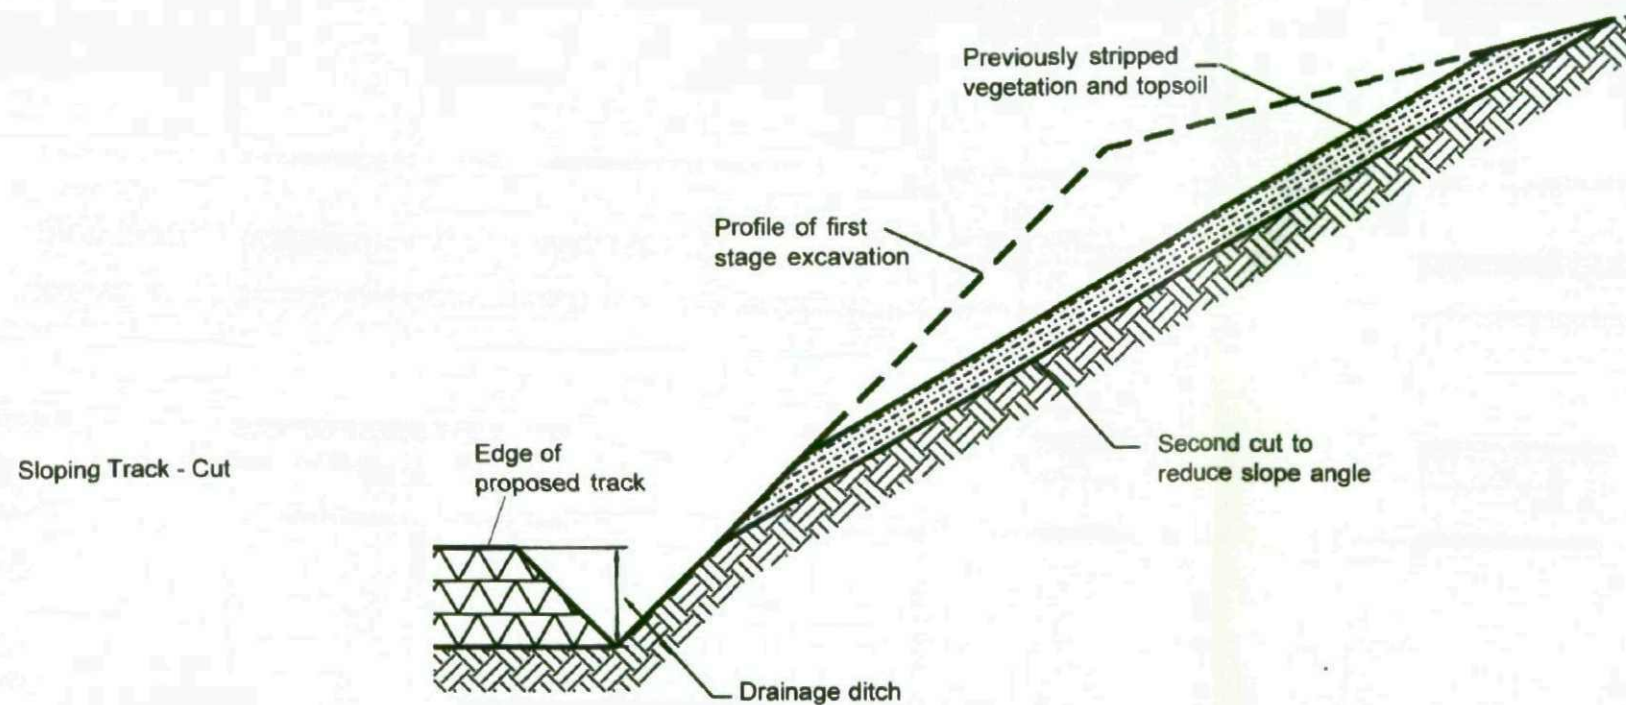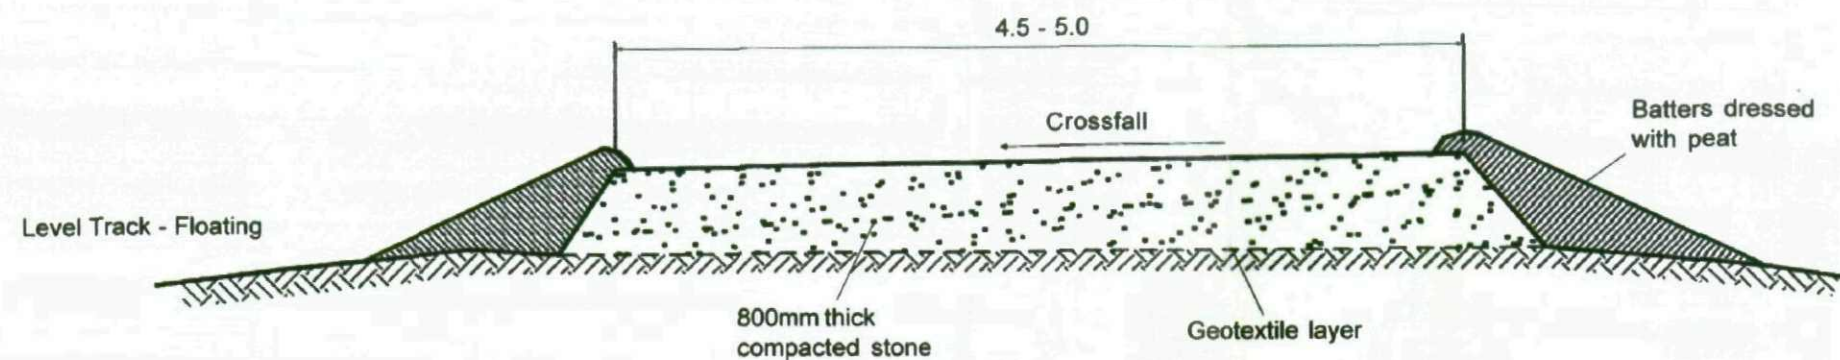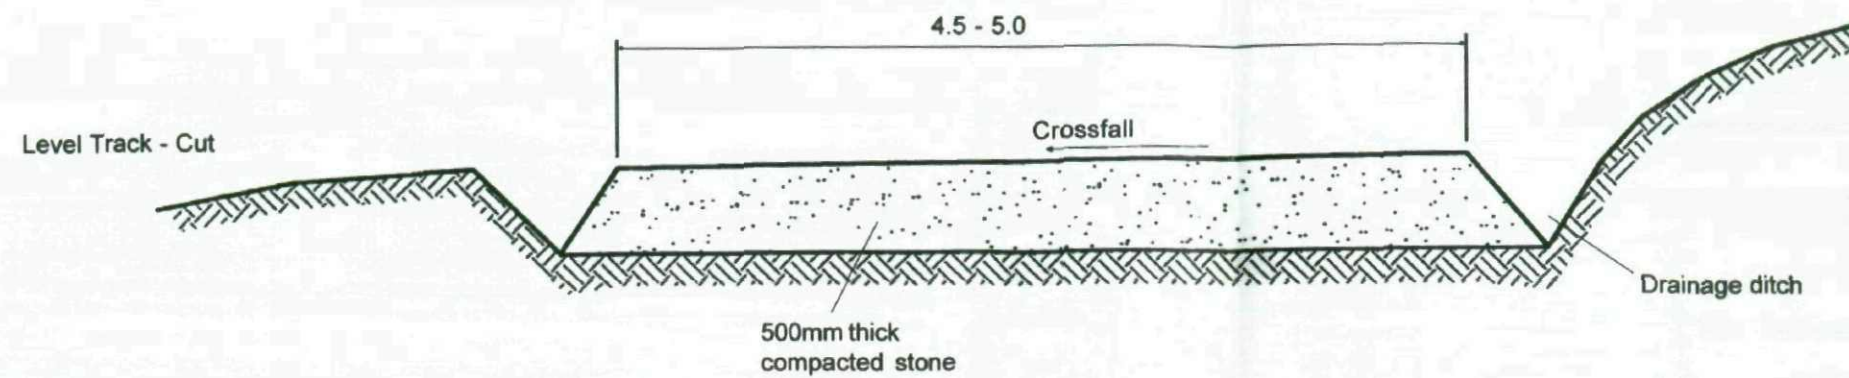

Key

Revision: Description: Dm: Chkd: Date:

Consultant:



Drawn: MJR Checked: SP App: 11.12.08

Scale: NTS Date: 10.12.08 Drawing Status: APPROVED

Source information:
All dimensions in meters.

Mapping data reproduced from Raster 10,000 by permission of Ordnance Survey © on behalf of the controller of Her Majesty's Stationary Office. © Crown Copyright (2008). All rights reserved AL 100017630

Project:
Hazehead Wind Farm - Alternative Access

Title:
Cross Section & Detail of Access Track(s)

Drawing number: HJB / 574 / PA26 Rev: Issue: A3

BANKS
Banks Developments
Development With Care

3 Lindrick Way
Balborough Links
Chesterfield, Derbyshire
S43 4XE
t: 01246 571500
f: 01246 571555
www.banksdevelopments.com