




4 Proposed North Elevation
1 : 100

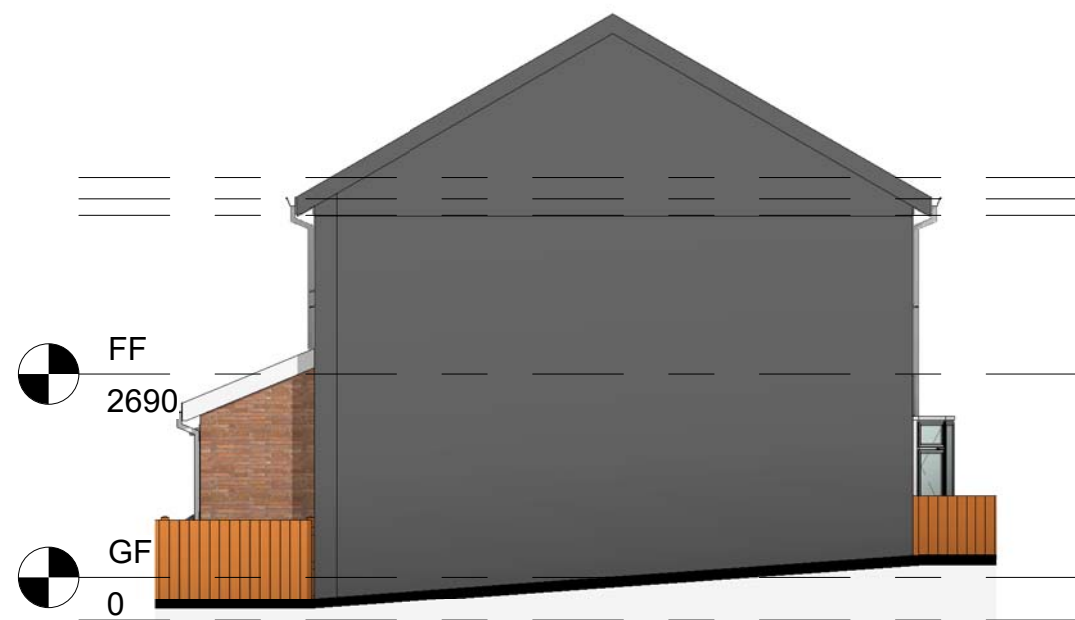

5 Proposed East Elevation
1 : 100



8 Proposed 3D - Front




6 Proposed South Elevation
1 : 100




7 Proposed West Elevation
1 : 100




9 Proposed 3D - Back

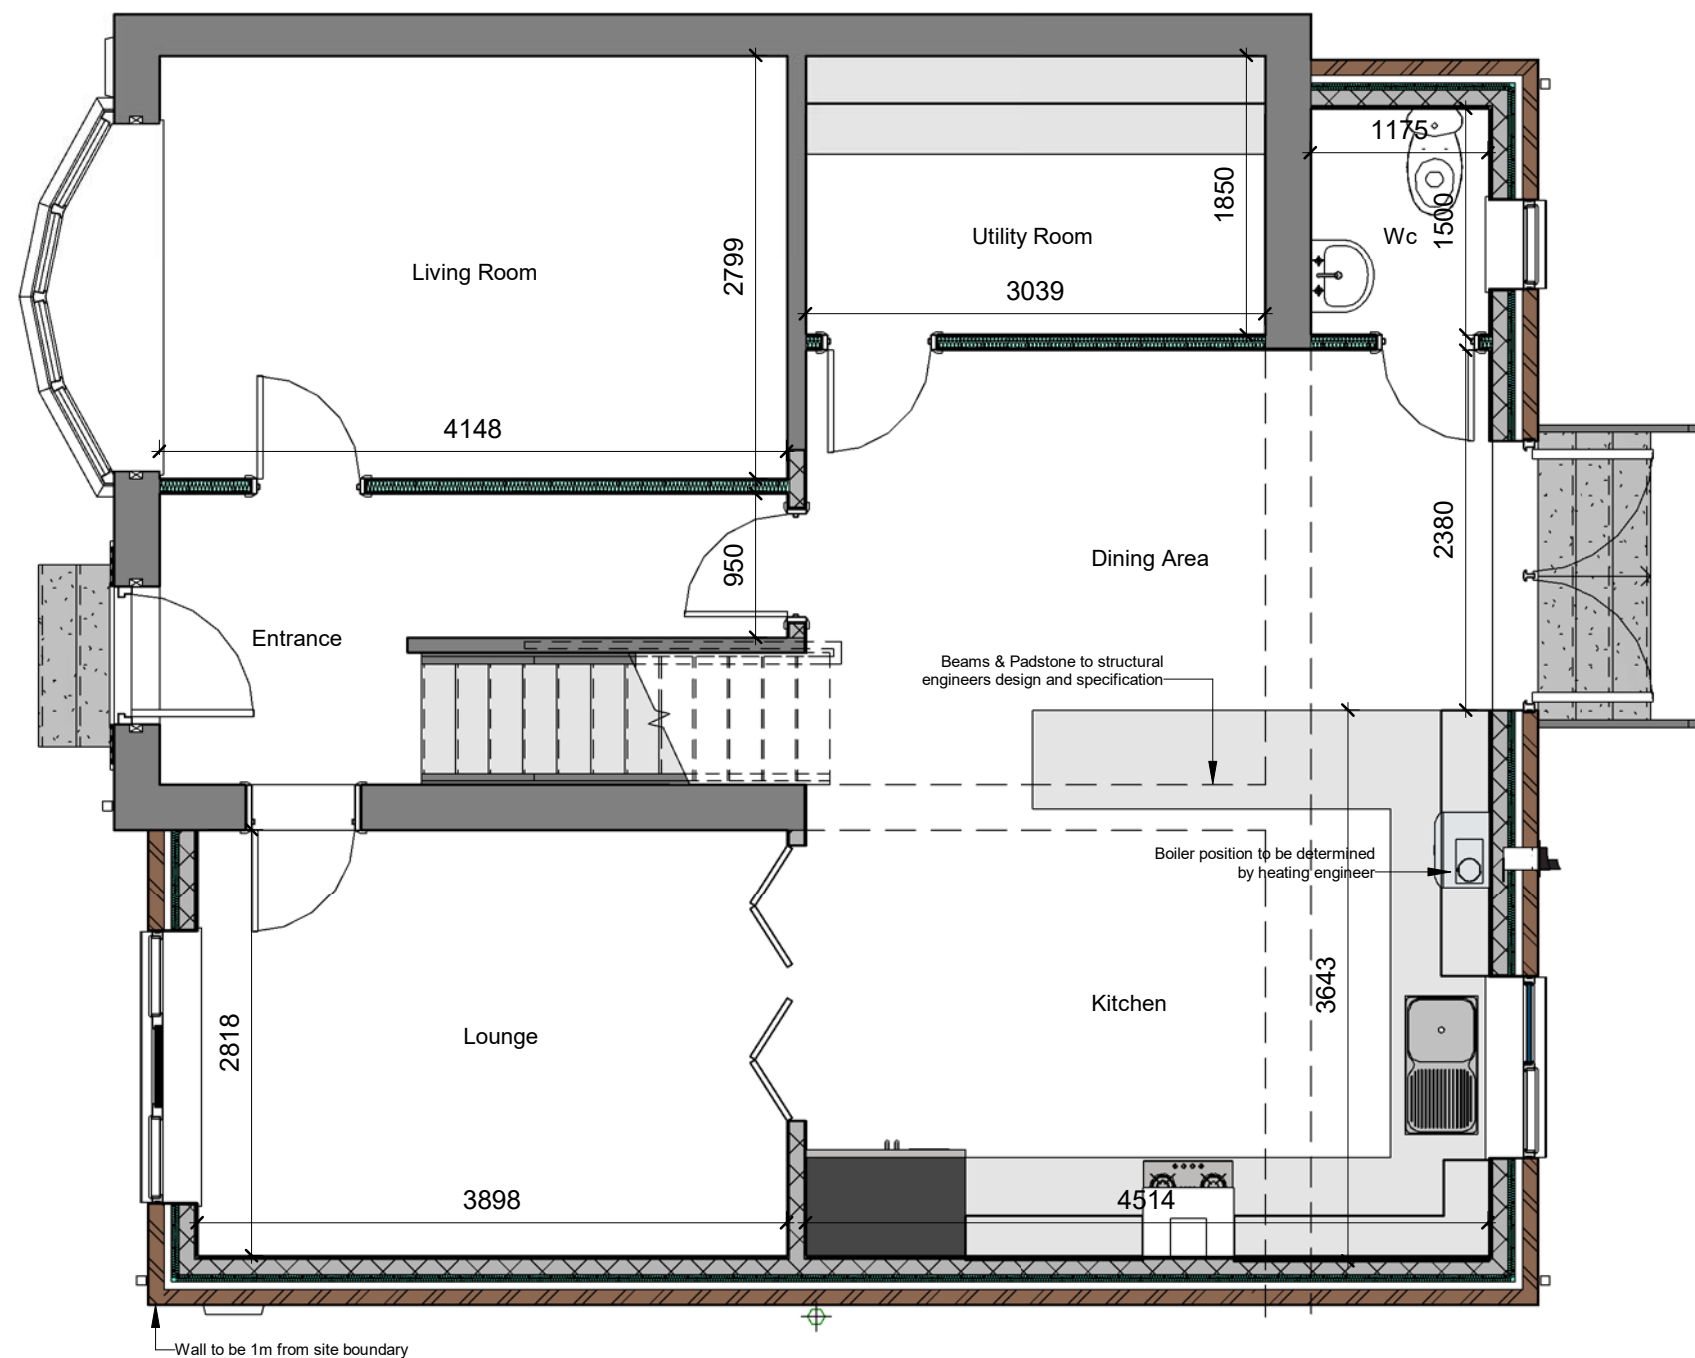

1 Proposed Ground Floor
1 : 50

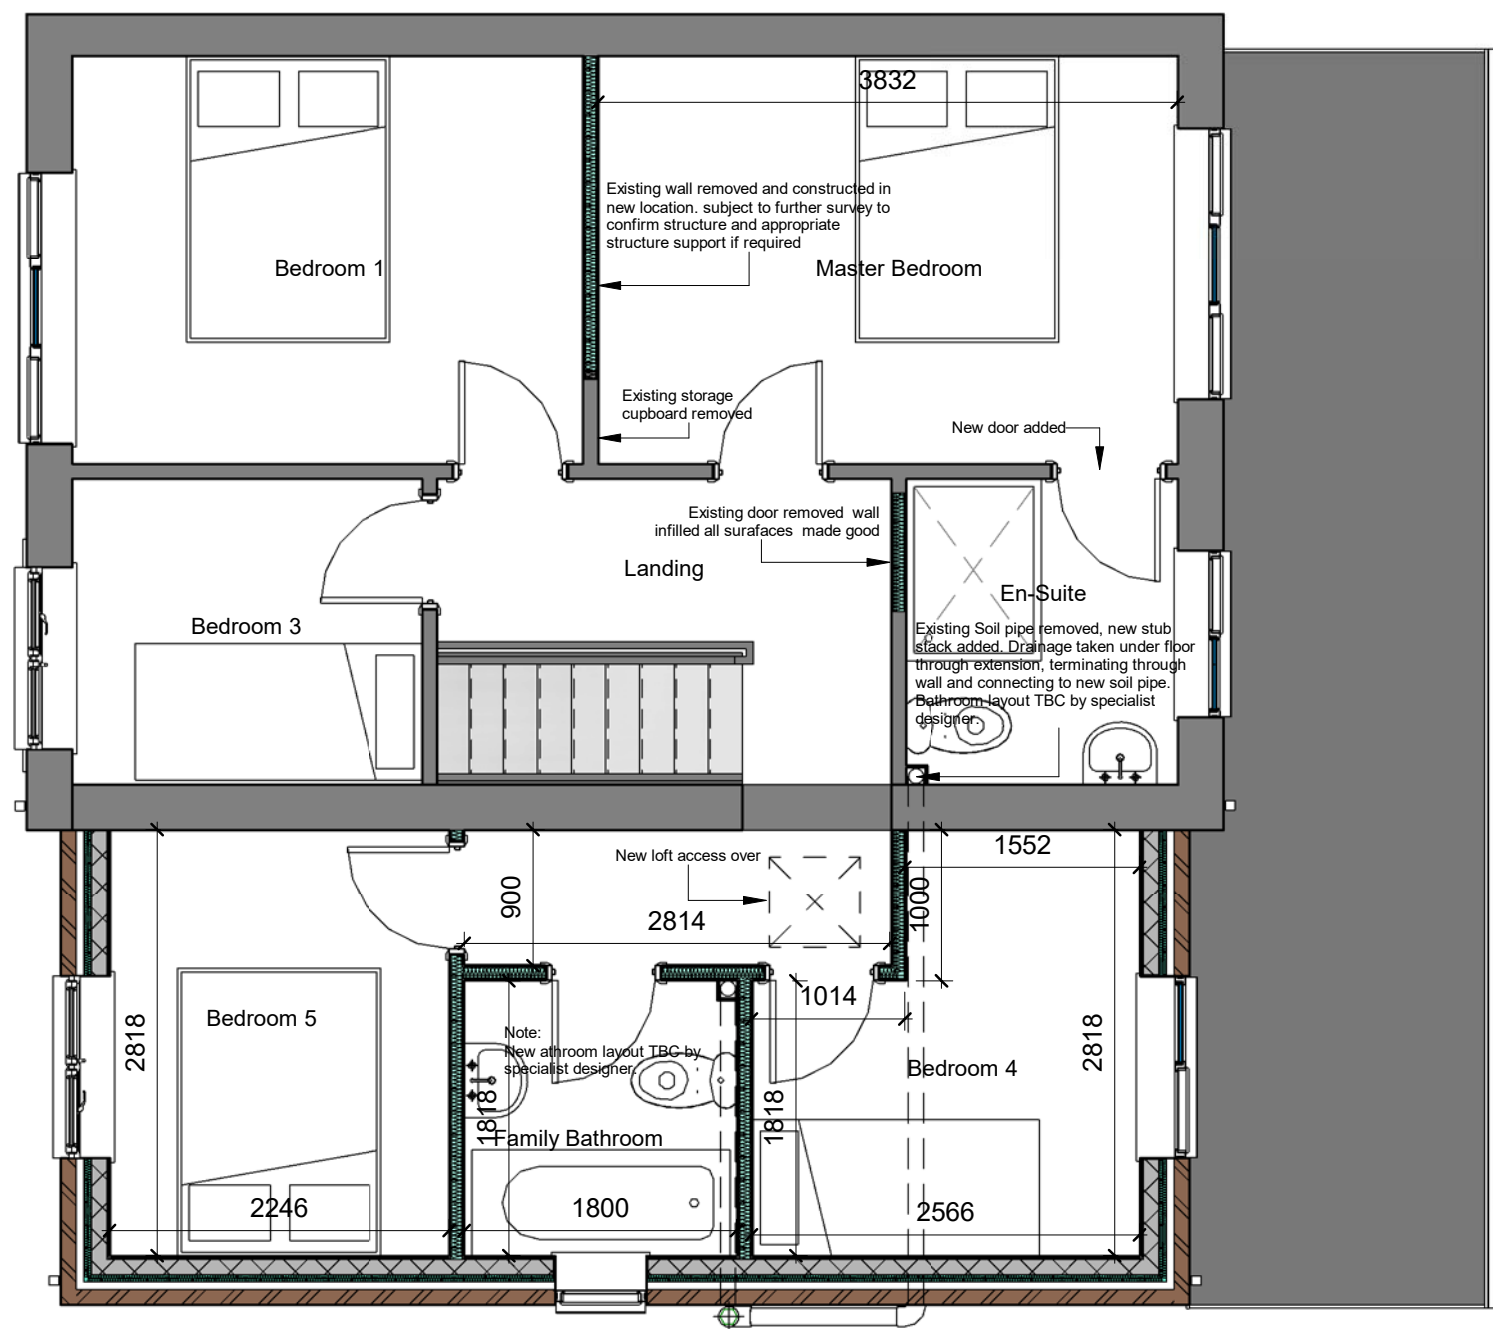

2 Proposed First Floor
1 : 50

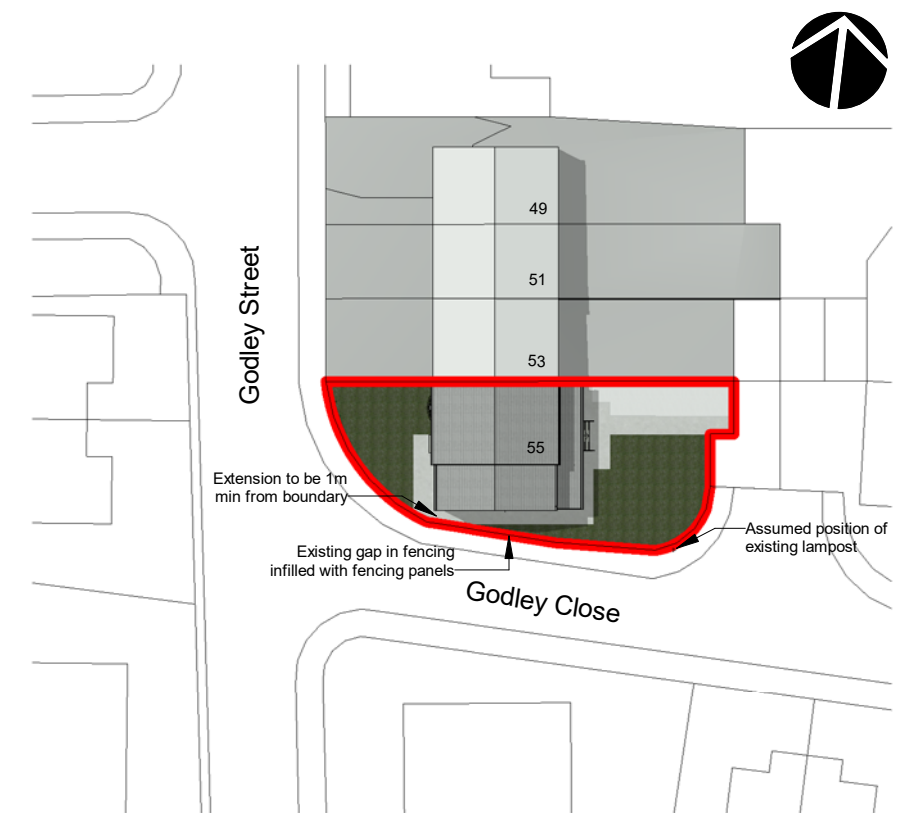

3 Proposed Site Plan
1 : 500