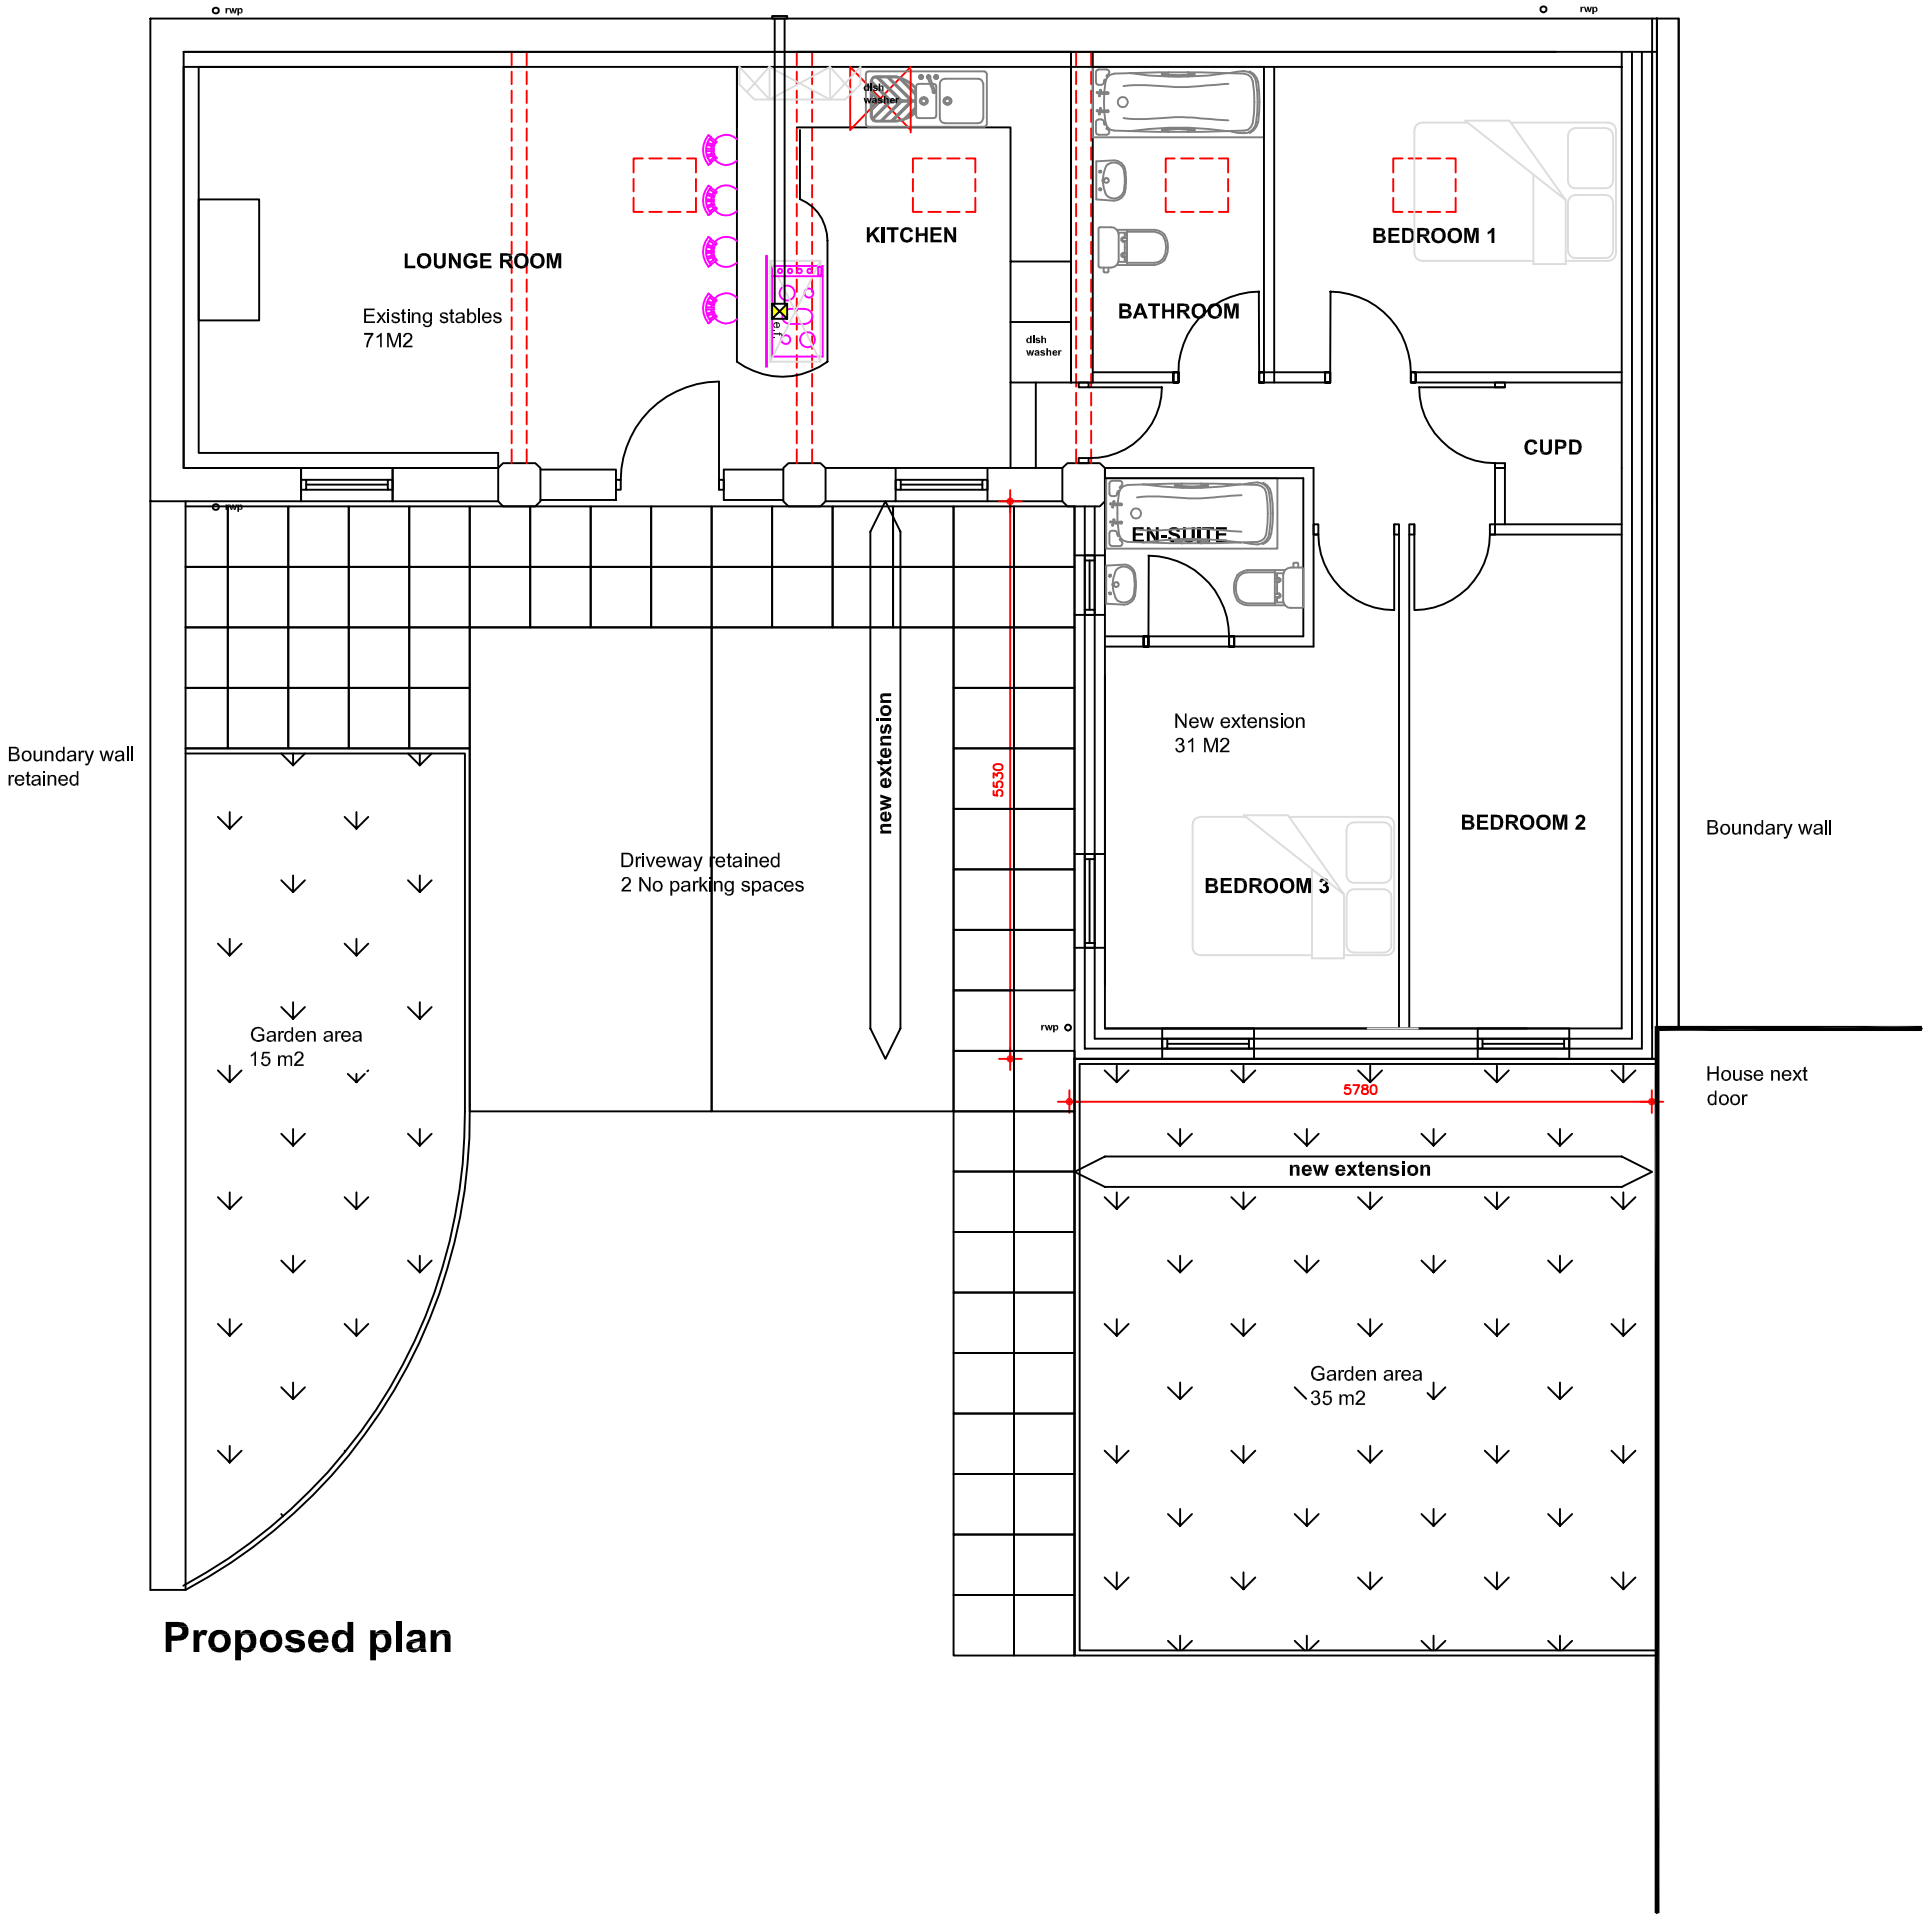


Proposed plan

Revisions	B Layout amended	19-09-14
Revisions	A. Extension reduced to 5530mm and garden added	19-08-14

This drawing is for planning permission only and is not a construction drawing.

Drawing Title	PROPOSED-PLAN		
Job No. - Dwg No.	TN/2014/9	.	-
Client:	Terry Naylor Westfield House Farm:Brockholes Lane: Penistone: Sheffield S36 9FB		
Scale.	1:75		