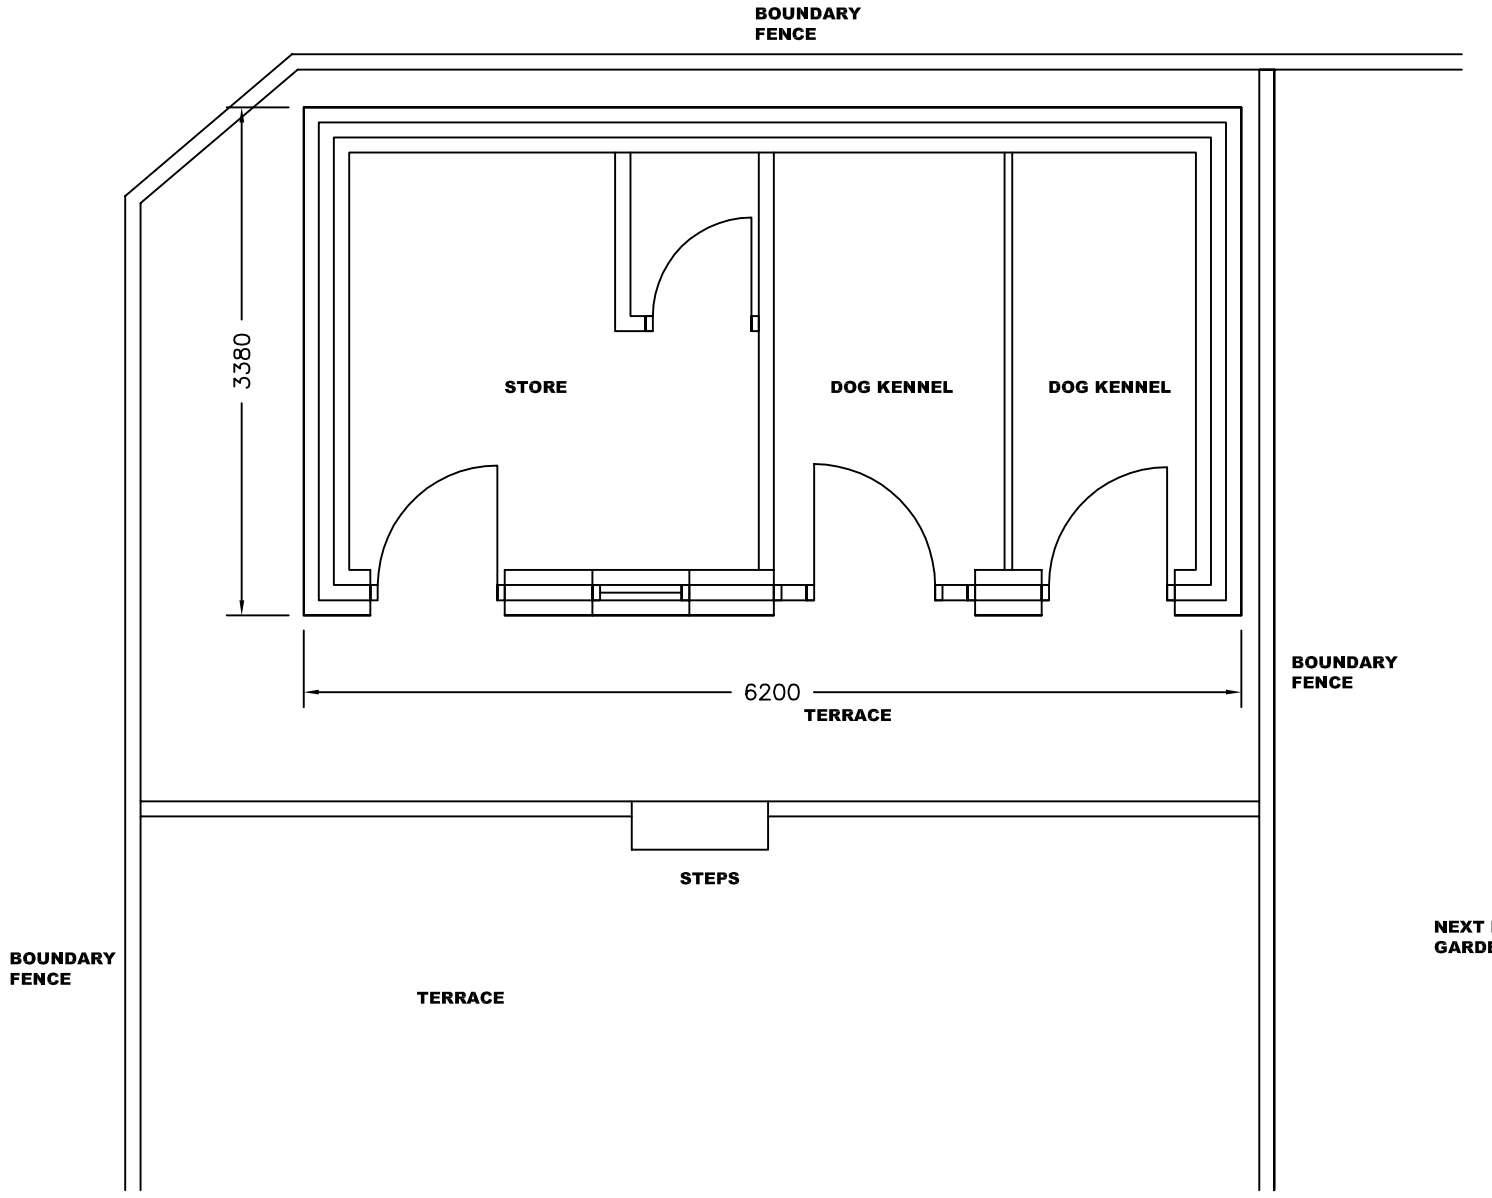


PROPOSED PLAN
OUT BUILDING 1:50

Revisions	A. A----	00-00-00
This drawing is for planning permission only and is not a construction drawing.		
Drawing Title	PROPOSED-PLAN-AND-SITE-SECTION	
Job No. - Dwg No.	MB/2012/2 . –	
Client:	MARTIN BENSON 96 Kingsway Mapplewell Barnsley S75 6EX	
Scale.	1:50	