
JD Logo / URL Built-ups on rails

ITEM 1

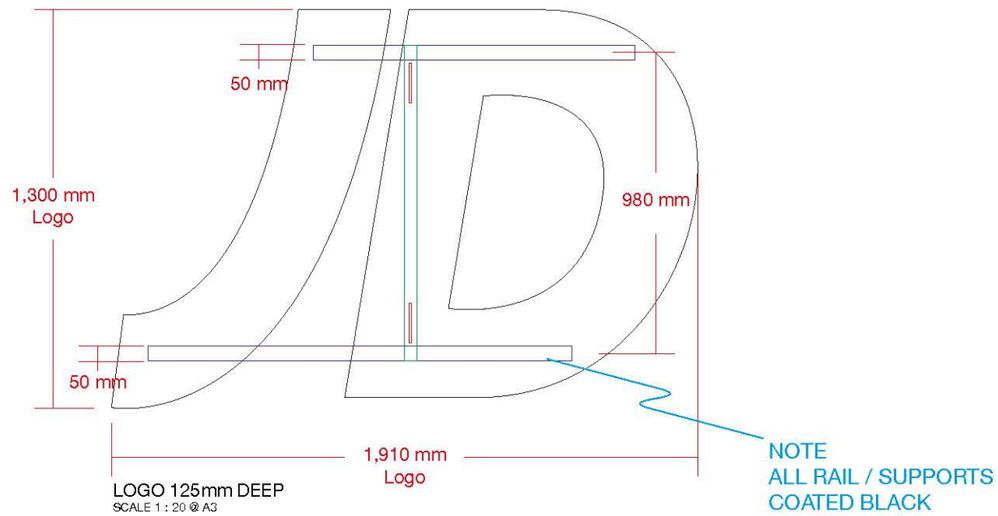


LOGO 125mm DEEP
SCALE 1 : 20 @ A3

ITEM 2



URL 75mm DEEP
SCALE 1 : 20 @ A3

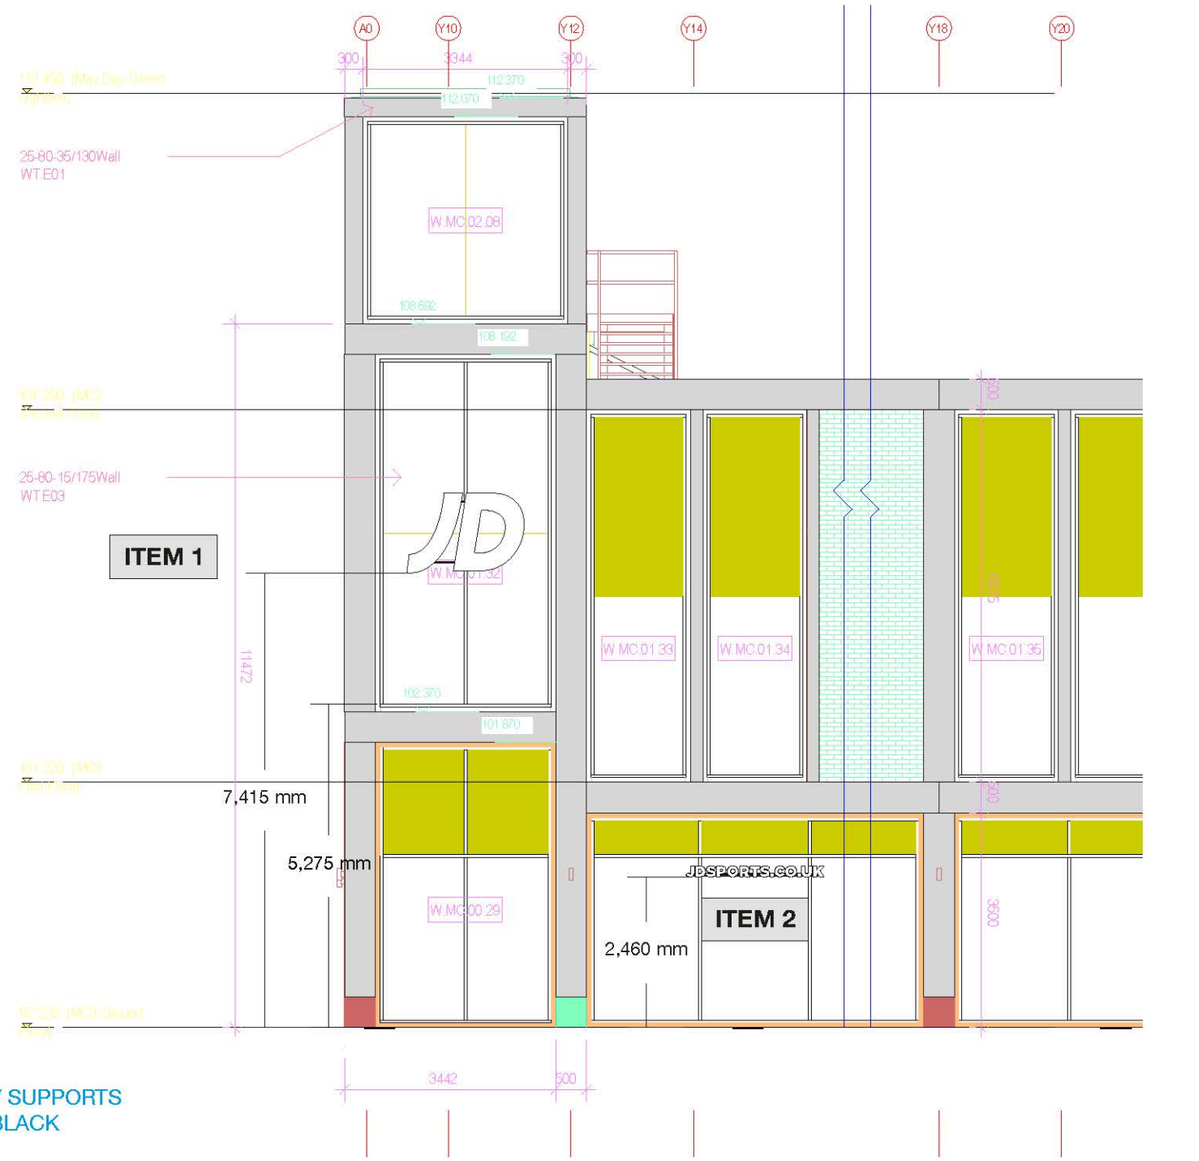

Scale Bar 1 : 20 @ A3

0 400mm 800mm 1200mm 1600mm 2000mm

Scale Bar 1:100 @ A3

0 1 2 3 4 5 10

innovate signs

Unit 7 Fulcrum One, Solent Way,
Whiteley, Hants PO15 7FE
Tel: 0845 8722 870
Fax: 0845 8722 871
Web: www.innovatesigns.co.uk
Email: info@innovatesigns.co.uk

CLIENT	**JD Sports**	TITLE	**Glass Logos**
STORE NAME	**Barnsley**	DATE	**11/04/2019**
EPOS CODE	**-**	SCALE	**as detailed @ A3**
PROJ TYPE	**Glass**	DRAWN	**IR**
DRWG NO.	**-**	PM	**GB**

REV	DATE	DESCRIPTION
E	21/06/19	Update - remove vinyl / replace solar film
F	03/07/19	Update - remove solar film

This drawing is for approval purposes. Please check all details noted on the drawing including spelling, and provide written confirmation of your approval to the Innovate Signs project manager. Once approved production will commence based on the approved drawing. Any changes made after production has begun will incur an additional cost.


JD Logo / URL / KOT Built-ups on rails



Scale Bar 1:100 @ A3

0 1 2 3 4 5 10

ITEM 3

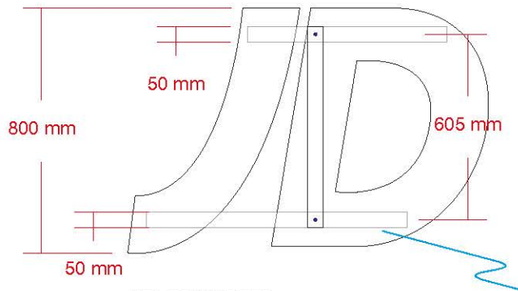

URL 75mm DEEP
SCALE 1 : 20 @ A3


NOTE
ALL RAIL / SUPPORTS
COATED BLACK
3, 4 & 5

ITEM 4



URL 75mm DEEP
SCALE 1 : 20 @ A3

ITEM 5

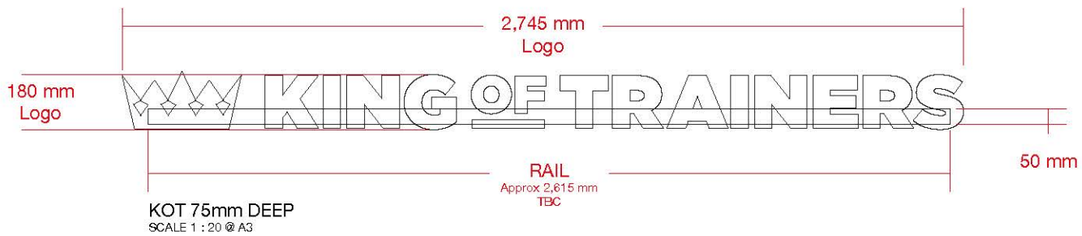

KOT 75mm DEEP
SCALE 1 : 20 @ A3

Scale Bar 1 : 20 @ A3

0 400mm 800mm 1200mm 1600mm 2000mm

innovate signs

Unit 7 Fulcrum One, Solent Way,
Whiteley, Hants PO15 7FE
Tel: 0845 8722 870
Fax: 0845 8722 871
Web: www.innovatesigns.co.uk
Email: info@innovatesigns.co.uk

CLIENT	**JD Sports**	TITLE	**Glass Logos**
STORE NAME	**Barnsley**	DATE	**11/04/2019**
EPOS CODE	**-**	SCALE	**as detailed @ A3**
PROJ TYPE	**Glass**	DRAWN	**IR**
DRWG NO.	**-**	PM	**GB**


REV	DATE	DESCRIPTION
E	21/06/19	Update - remove vinyl / replace solar film
F	03/07/19	Update - remove solar film

This drawing is for approval purposes. Please check all details noted on the drawing including spelling, and provide written confirmation of your approval to the Innovate Signs project manager. Once approved production will commence based on the approved drawing. Any changes made after production has begun will incur an additional cost.

Scale Bar 1 : 20 @ A3

0 400mm 800mm 1200mm 1600mm 2000mm


Built Up Returns
Up to 1000mm height - 75mm depth
1001mm - 2000mm height - 125mm depth
Over 2001mm height - 200mm depth

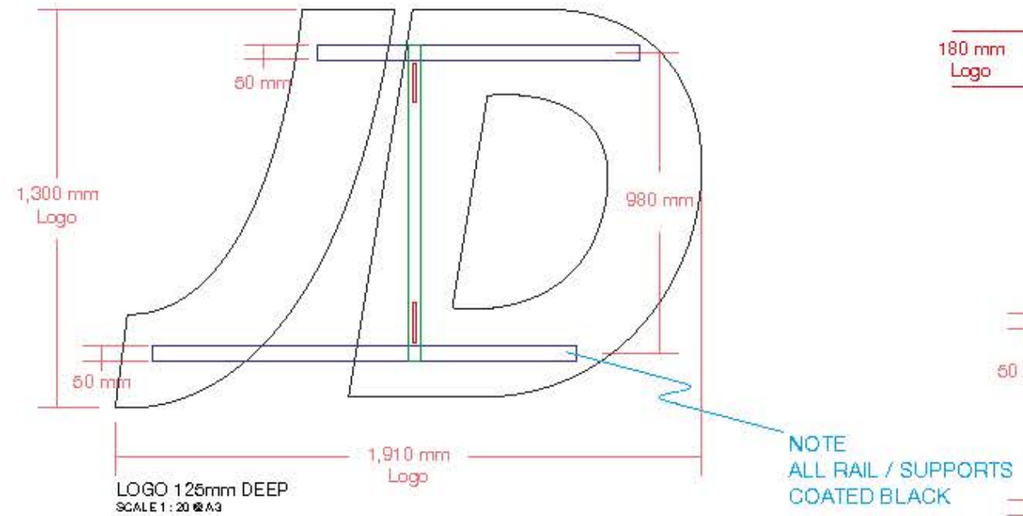

LOGO 125mm DEEP
SCALE 1 : 20 @ A3




URL 75mm DEEP

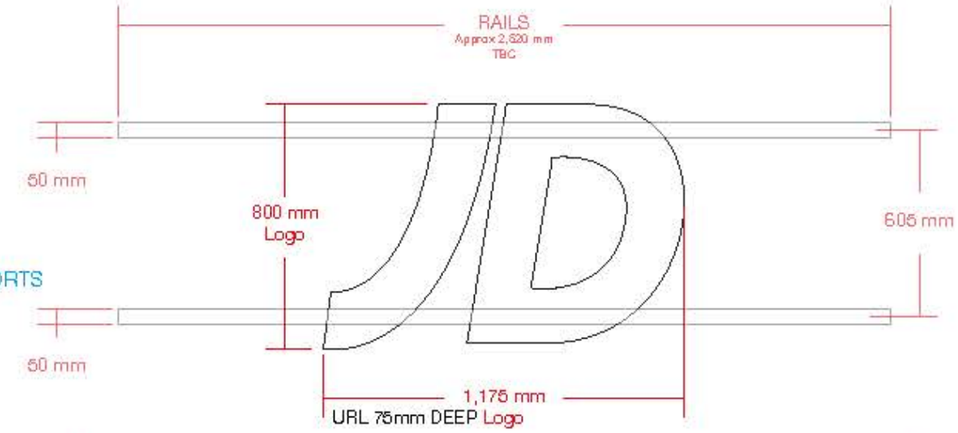


URL 75mm DEEP Logo




URL 75mm DEEP

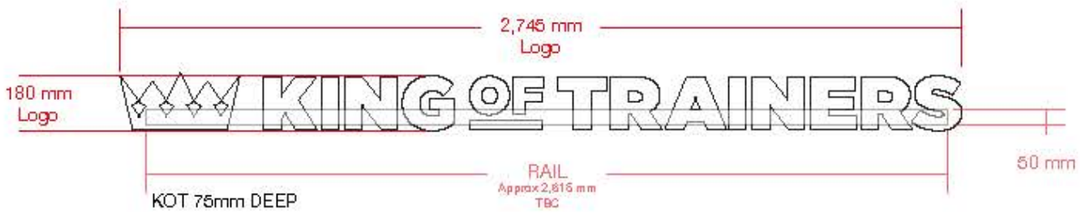

KOT 75mm DEEP

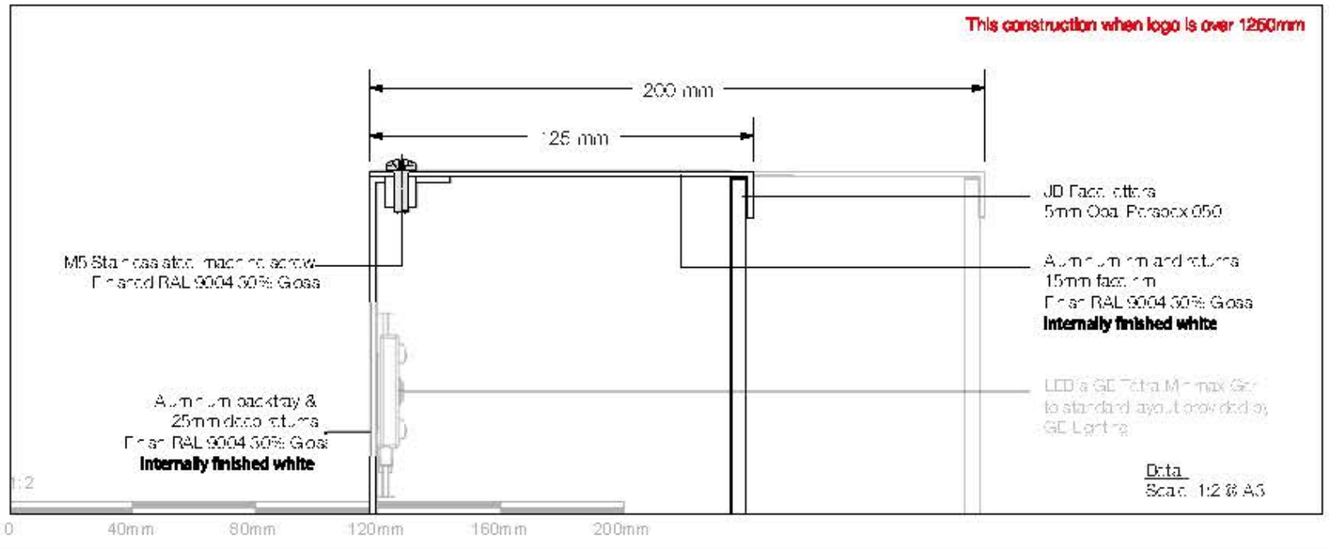

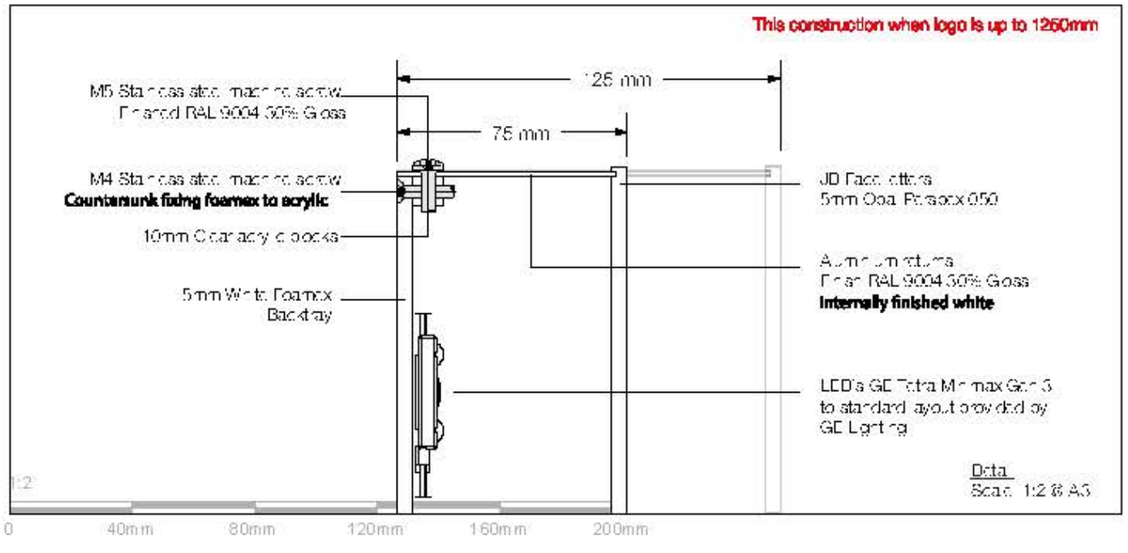

innovate signs


Unit 7 Fulcrum One, Solent Way,
Whiteley, Hants PO15 7FE
Tel: 0845 8722 870
Fax: 0845 8722 871
Web: www.innovatesigns.co.uk
Email: info@innovatesigns.co.uk

CLIENT	**JD Sports**	TITLE	**Glass Logos**	**REV**	**DATE**	**DESCRIPTION**
STORE NAME	**Barnsley**	DATE	**11/04/2019**	E	21/06/19	Update - remove vinyl / replace solar film
EPOS CODE	-	SCALE	**as detailed @ A3**	F	03/07/19	Update - remove solar film
PROJ TYPE	**Glass**	DRAWN	**IR**			
DRWG NO.	-	PM	**GB**			

This drawing is for approval purposes. Please check all details noted on the drawing including spelling, and provide written confirmation of your approval to the Innovate Signs project manager. Once approved production will commence based on the approved drawing. Any changes made after production has begun will incur an additional cost.

Rail Details

SCALE 1 : 1 @ A3

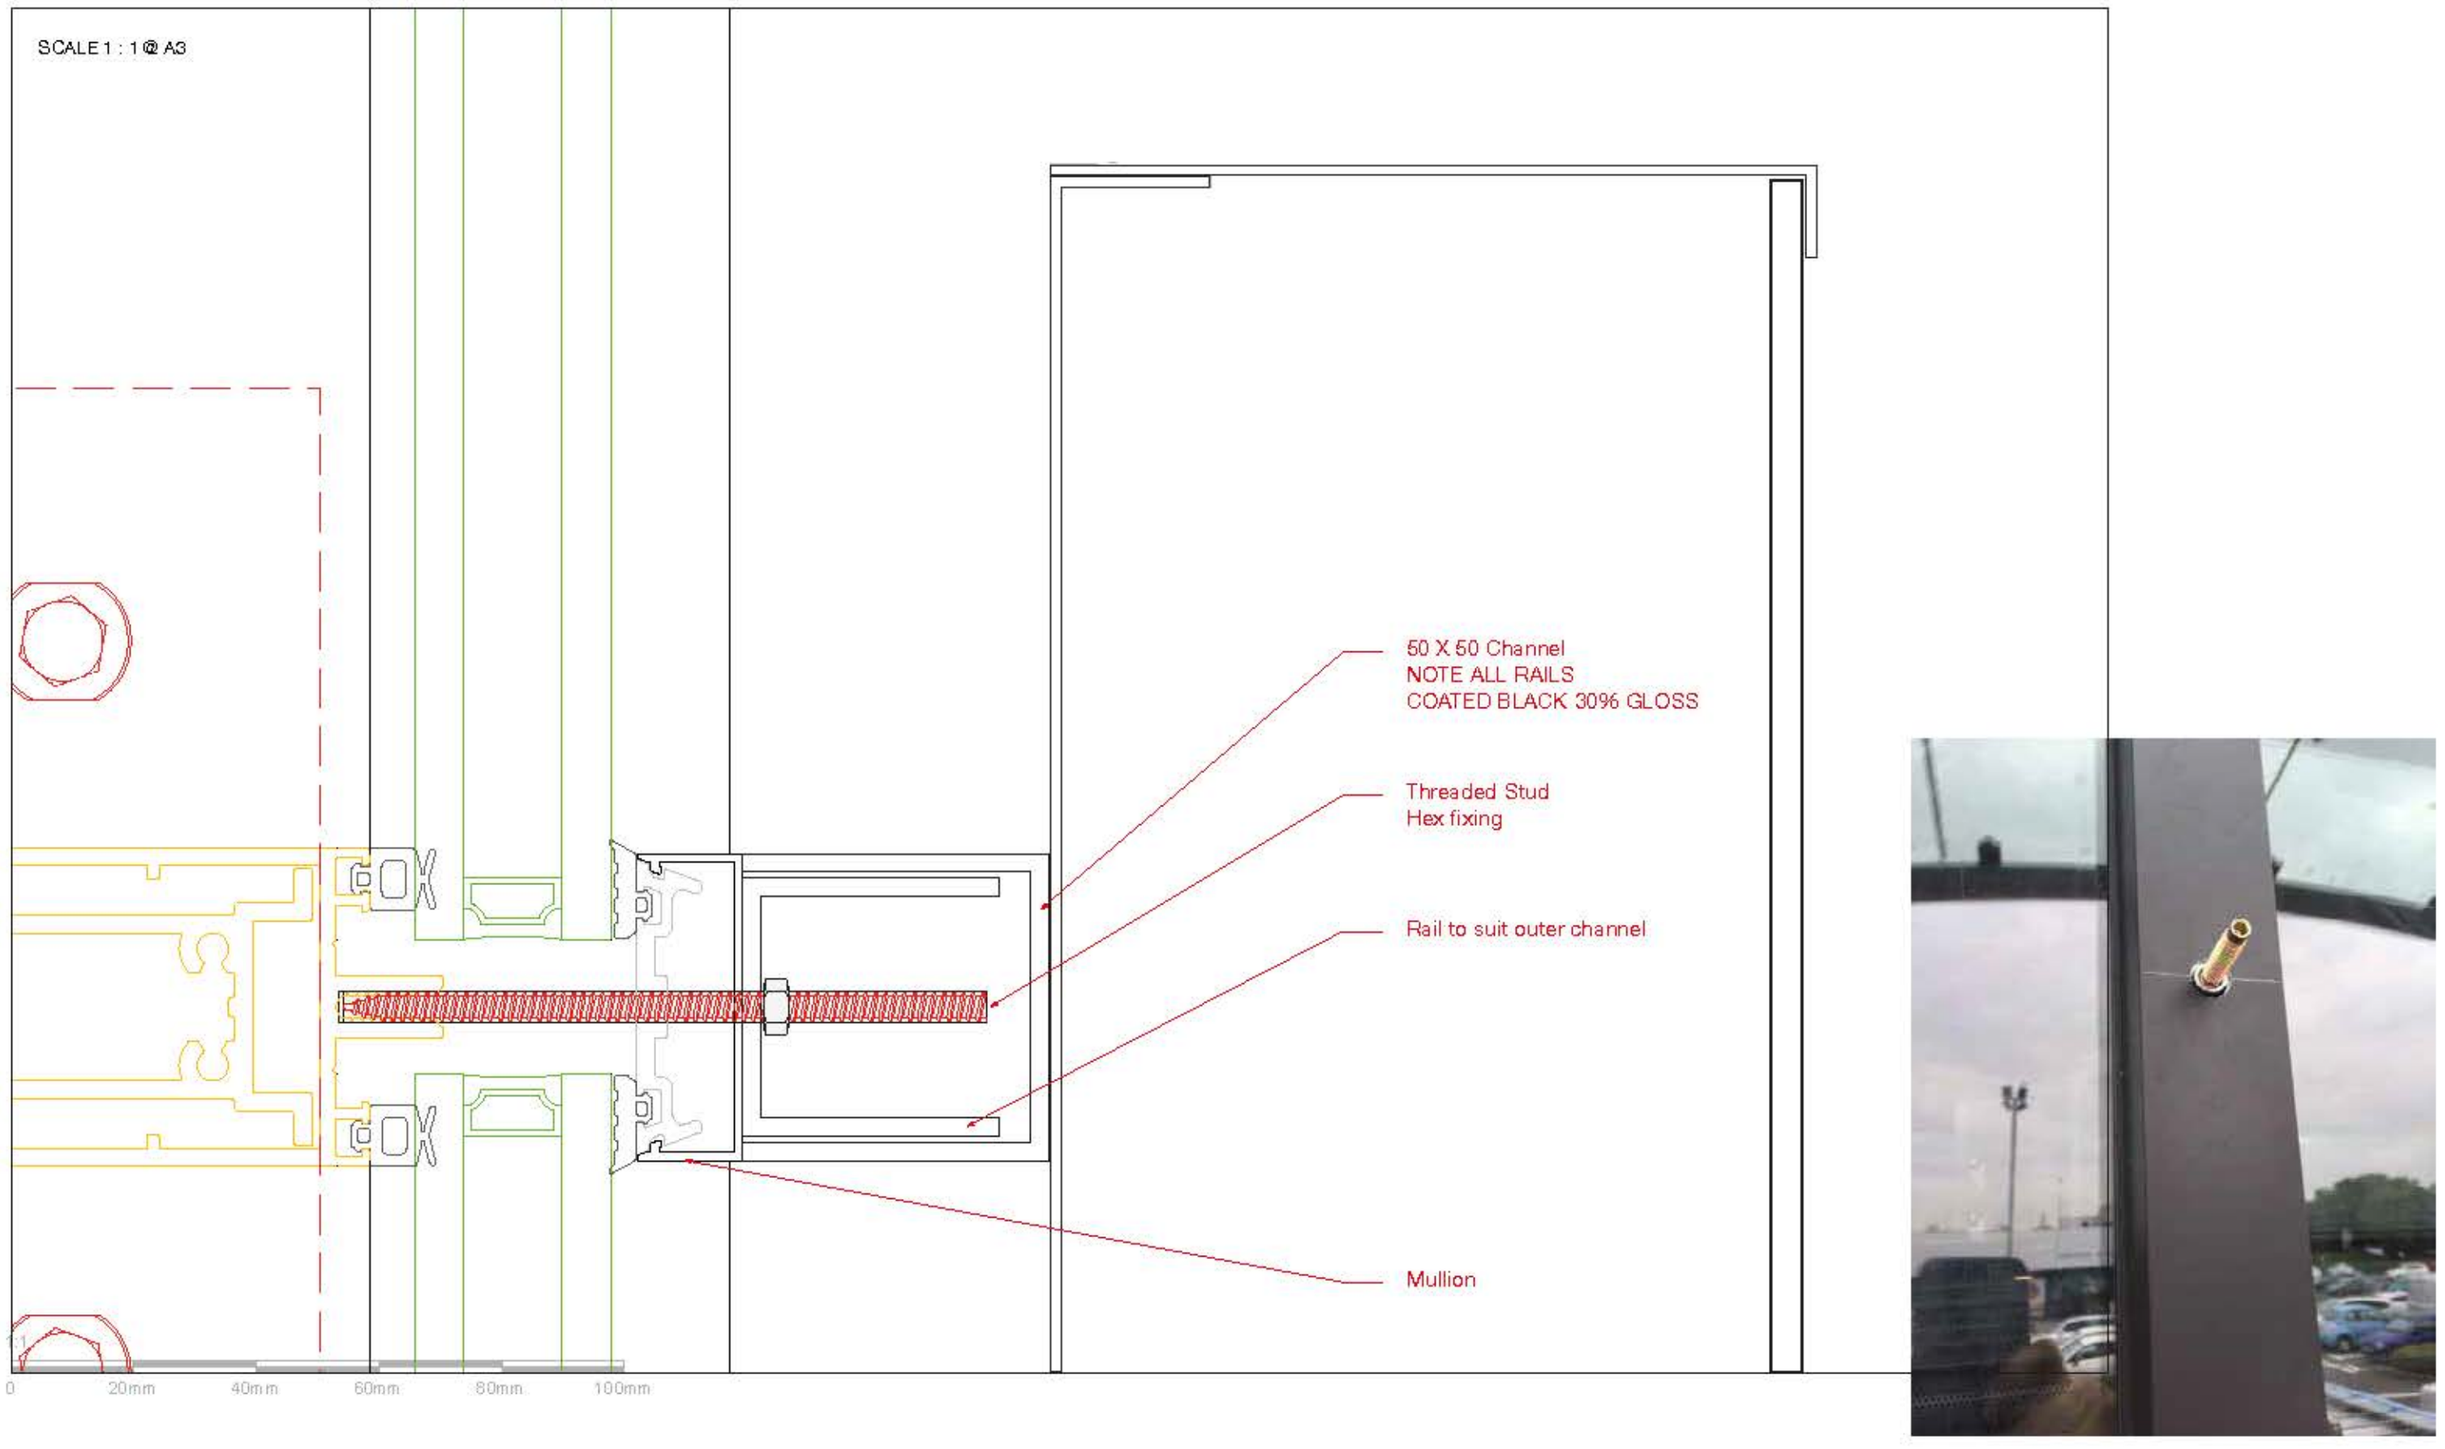


innovate signs

Unit 7 Fulcrum One, Solent Way,
Whiteley, Hants PO15 7FE
Tel: 0845 8722 870
Fax: 0845 8722 871
Web: www.innovatesigns.co.uk
Email: info@innovatesigns.co.uk

CLIENT	**JD Sports**	TITLE	**Glass Logos**
STORE NAME	**Barnsley**	DATE	**11/04/2019**
EPOS CODE	-	SCALE	**as detailed @ A3**
PROJ TYPE	**Glass**	DRAWN	**IB**
DRWG NO.	-	PM	**GB**

REV	DATE	DESCRIPTION
E	21/06/19	Update - remove vinyl / replace solar film
F	03/07/19	Update - remove solar film

This drawing is for approval purposes. Please check all details noted on the drawing including spelling, and provide written confirmation of your approval to the Innovate Signs project manager. Once approved production will commence based on the approved drawing. Any changes made after production has begun will incur an additional cost.

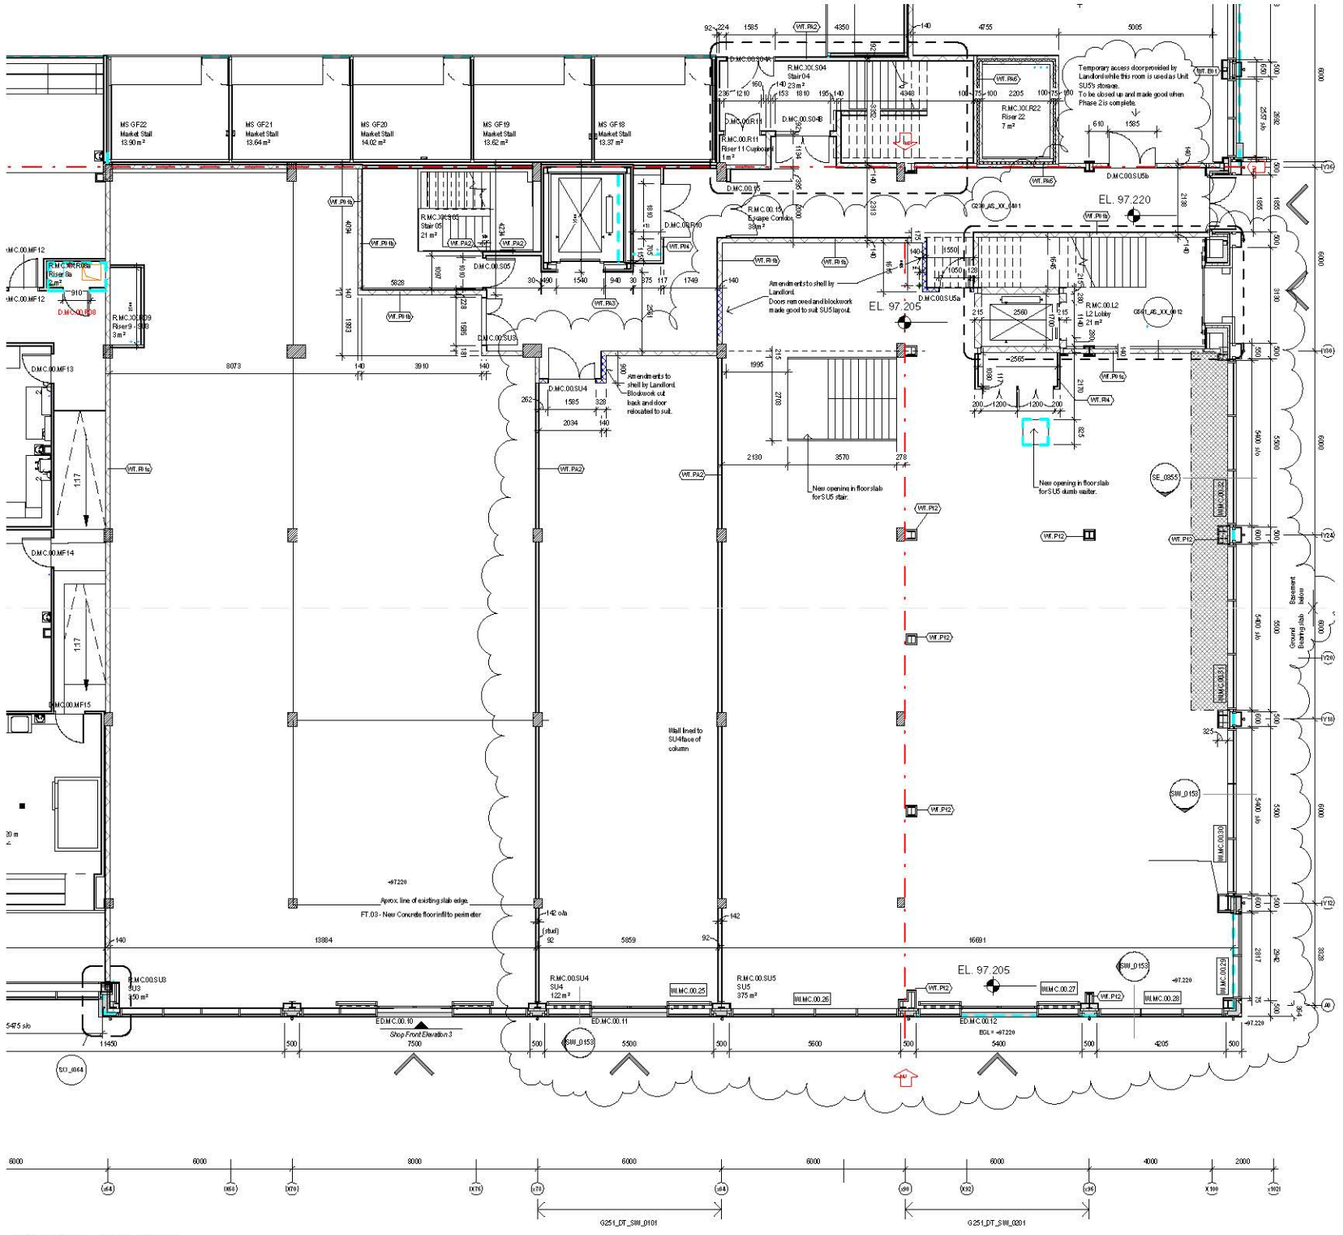

SCALE 1 : 200 @ A3

1:200

4m 0 4m 8m 12m 16m 20m

ITEM 2

ITEM 1

ITEM 4

ITEM 3

ITEM 5

innovate signs

Unit 7 Fulcrum One, Solent Way,
Whiteley, Hants PO15 7FE
Tel: 0845 8722 870
Fax: 0845 8722 871
Web: www.innovatesigns.co.uk
Email: info@innovatesigns.co.uk


CLIENT	**JD Sports**	TITLE	**Glass Logos**
STORE NAME	**Barnsley**	DATE	**11/04/2019**
EPOS CODE	**-**	SCALE	**as detailed @ A3**
PROJ TYPE	**Glass**	DRAWN	**IR**
DRWG NO.	**-**	PM	**GB**

REV	DATE	DESCRIPTION
E	21/06/19	Update - remove vinyl / replace solar film
F	03/07/19	Update - remove solar film

This drawing is for approval purposes. Please check all details noted on the drawing including spelling, and provide written confirmation of your approval to the Innovate Signs project manager. Once approved production will commence based on the approved drawing. Any changes made after production has begun will incur an additional cost.


Location / Block Plan

JD SPORTS
The Glass Works, Barnsley
Unit SU5

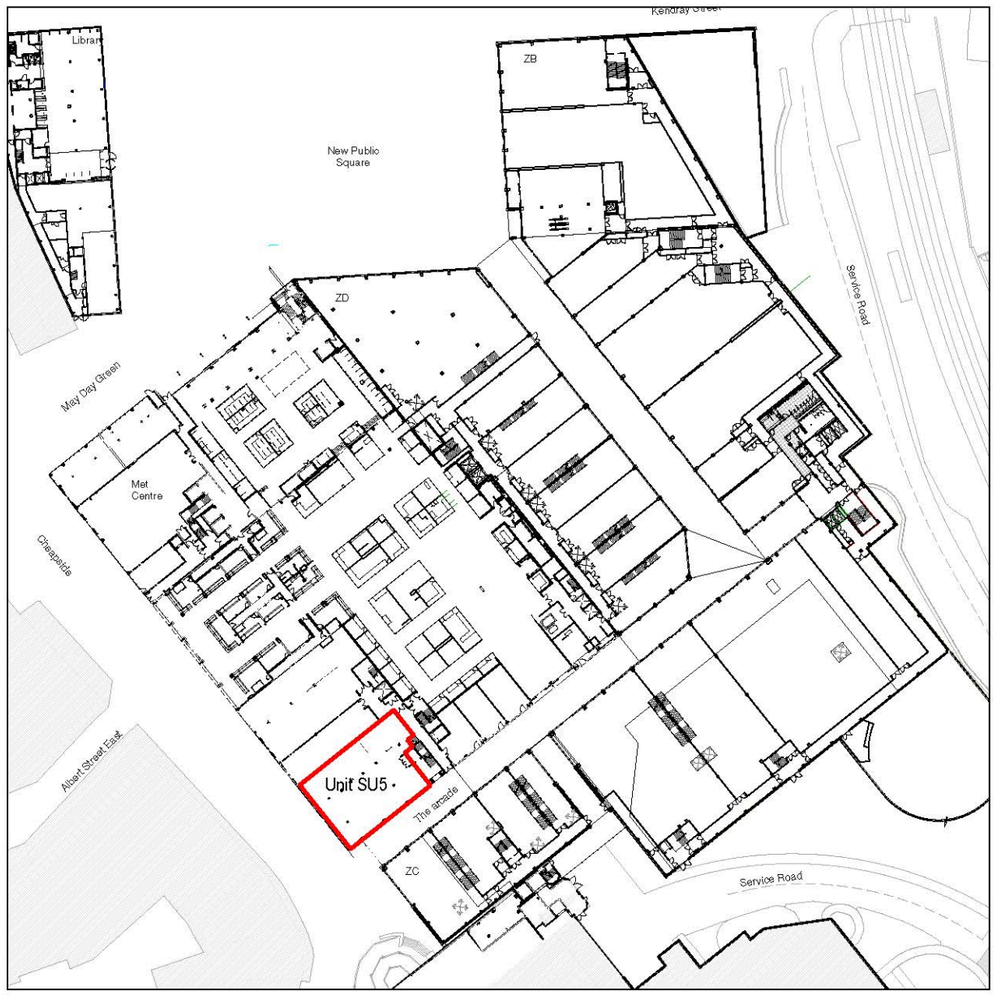

Scale Bar 1:1250 @ A3

0 10 20 30 40 50 60 70

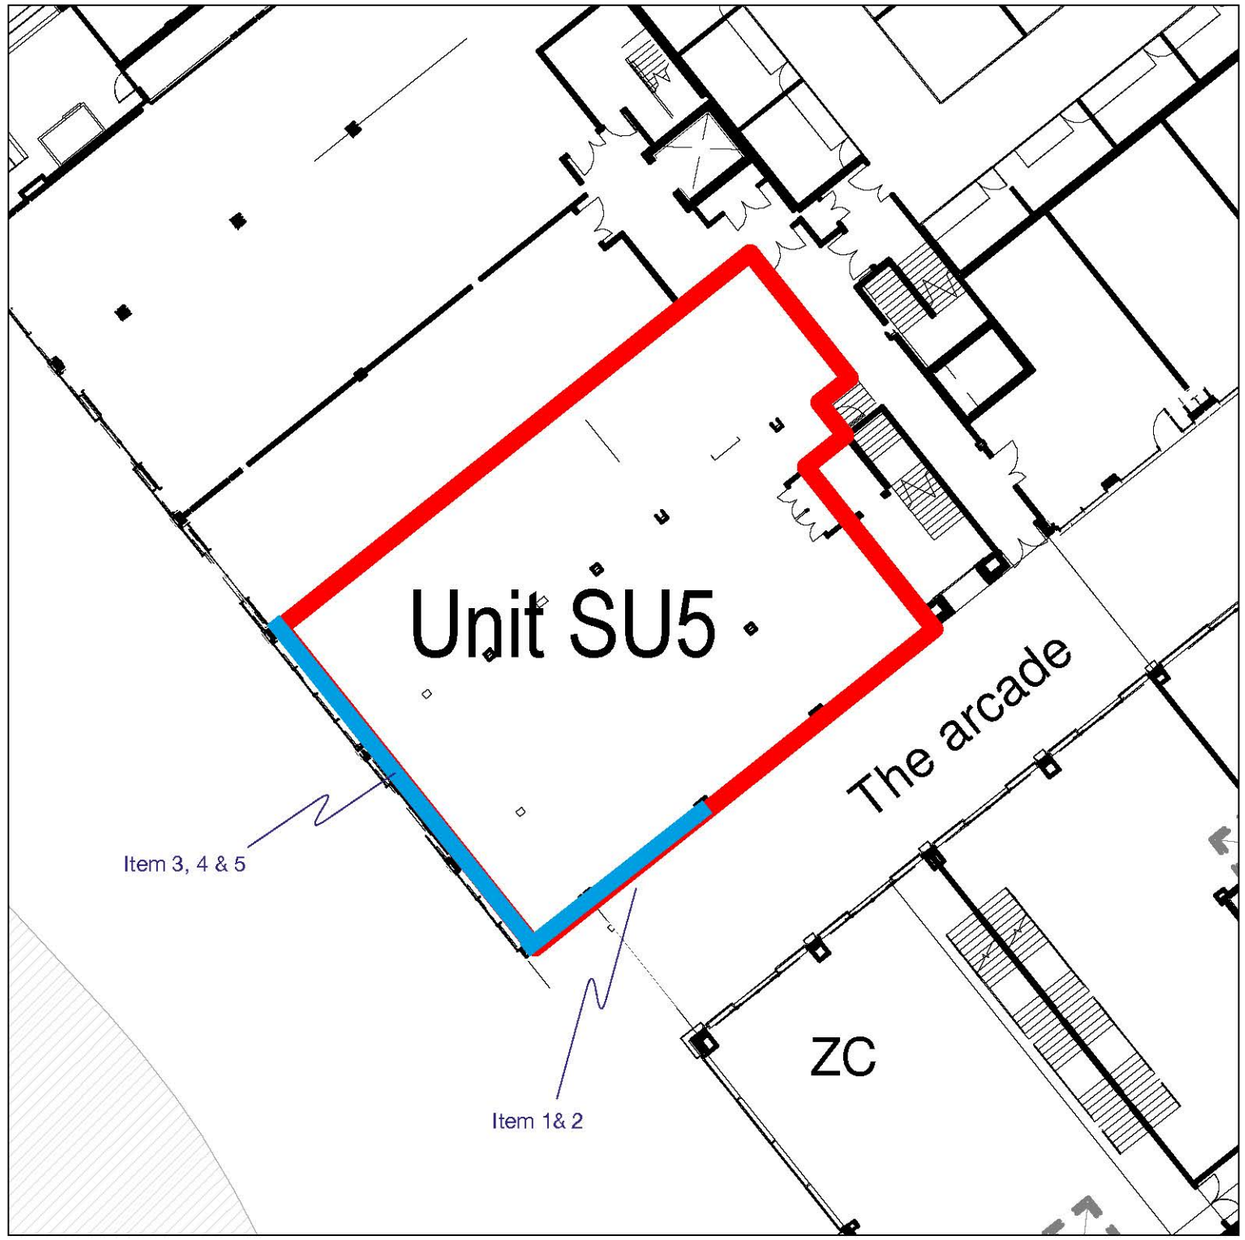

Scale Bar 1:250 @ A3

0 5 10 15 20


innovate signs


Unit 7 Fulcrum One, Solent Way,
Whiteley, Hants PO15 7FE
Tel: 0845 8722 870
Fax: 0845 8722 871
Web: www.innovatesigns.co.uk
Email: info@innovatesigns.co.uk


CLIENT	**JD Sports**	TITLE	**Glass Logos**
STORE NAME	**Barnsley**	DATE	**11/04/2019**
EPOS CODE	**-**	SCALE	**as detailed @ A3**
PROJ TYPE	**Glass**	DRAWN	**IR**
DRWG NO.	**-**	PM	**GB**

REV	DATE	DESCRIPTION
E	21/06/19	Update - remove vinyl / replace solar film
F	03/07/19	Update - remove solar film

This drawing is for approval purposes. Please check all details noted on the drawing including spelling, and provide written confirmation of your approval to the Innovate Signs project manager. Once approved production will commence based on the approved drawing. Any changes made after production has begun will incur an additional cost.

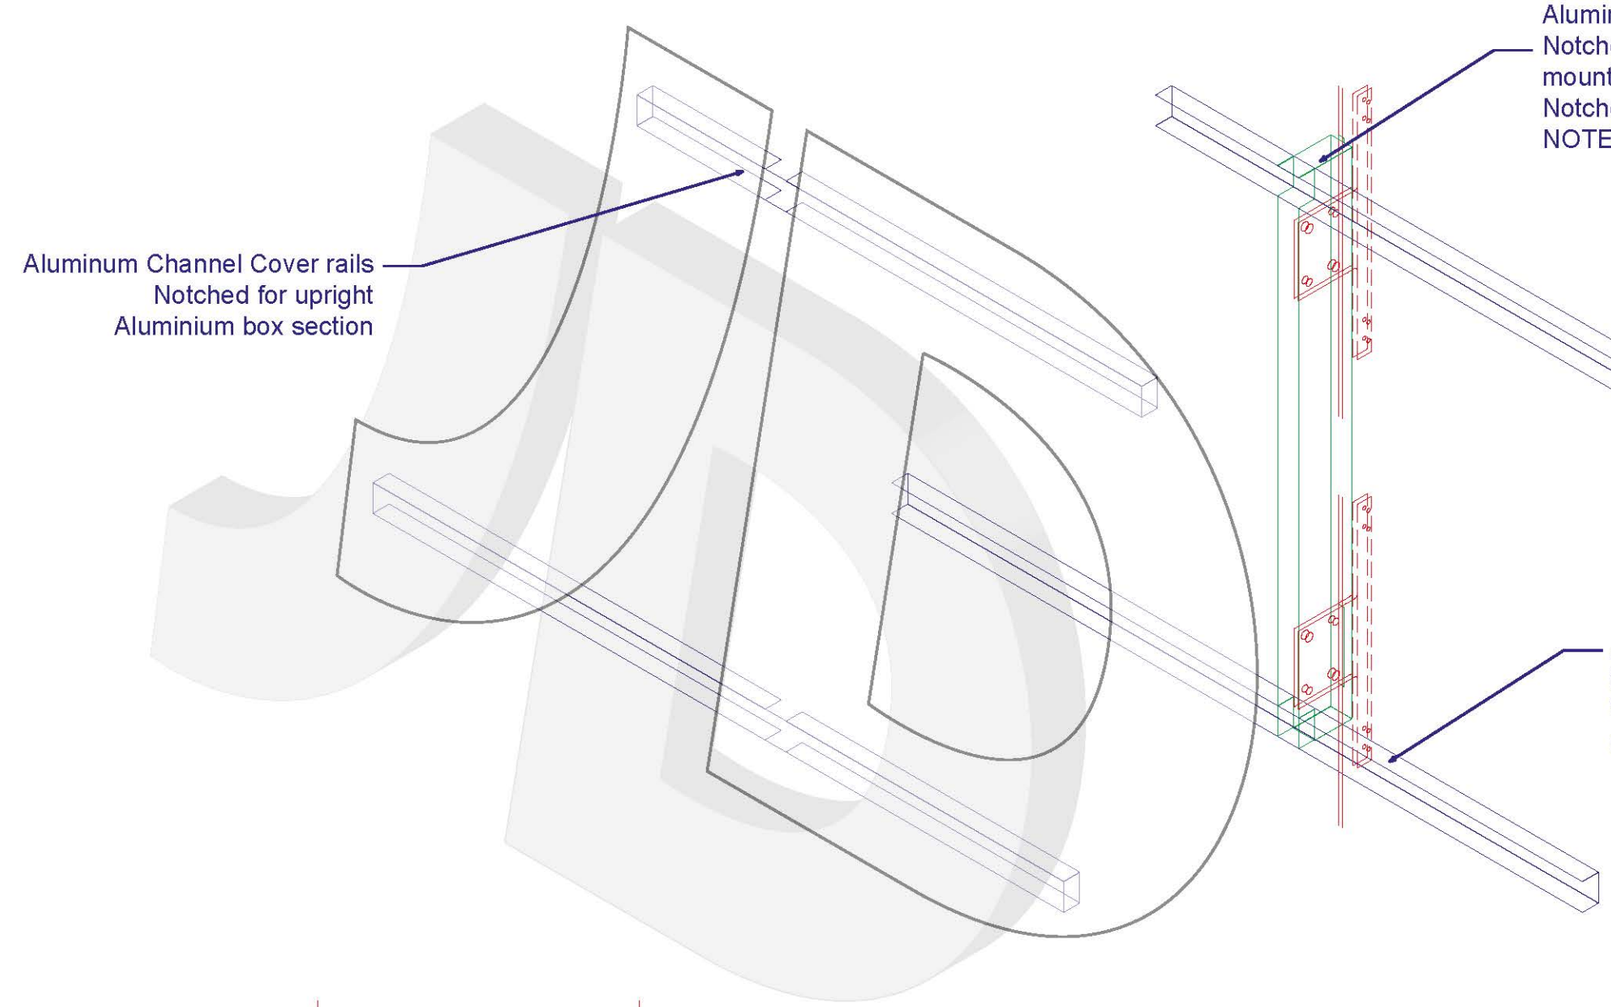

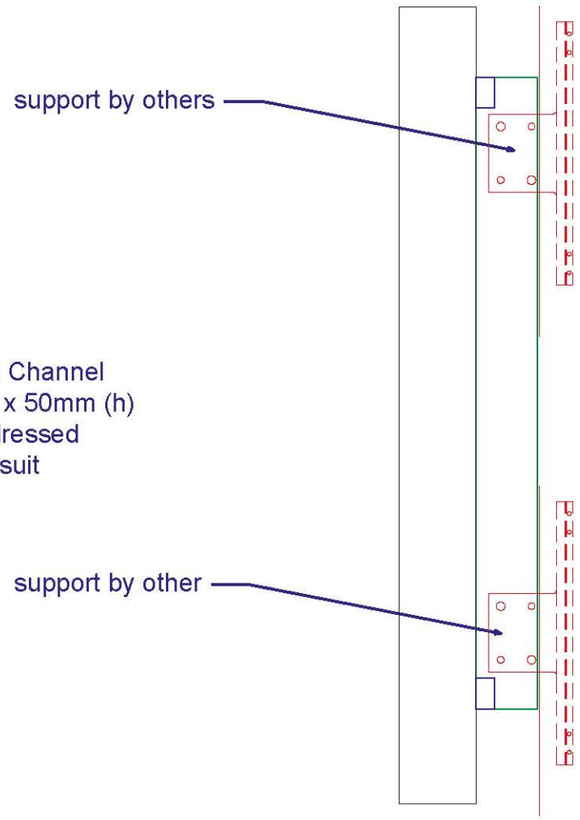

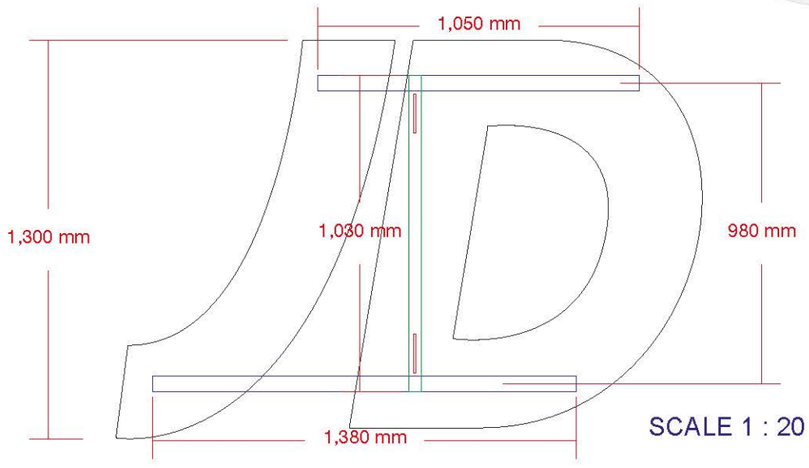

SCALE 1 : 20 @ A3

All LED cables
running hidden through aluminium sections
Power brought to single point
Area TBC
SCALE 1 : 10 @ A3


innovate signs

Unit 7 Fulcrum One, Solent Way,
Whiteley, Hants PO15 7FE
Tel: 0845 8722 870
Fax: 0845 8722 871
Web: www.innovatesigns.co.uk
Email: info@innovatesigns.co.uk


CLIENT	**JD Sports**	TITLE	**Glass Logos**
STORE NAME	**Barnsley**	DATE	**11/04/2019**
EPOS CODE	**-**	SCALE	**as detailed @ A3**
PROJ TYPE	**Glass**	DRAWN	**IR**
DRWG NO.	**-**	PM	**GB**

REV	DATE	DESCRIPTION
E	21/06/19	Update - remove vinyl / replace solar film
F	03/07/19	Update - remove solar film

This drawing is for approval purposes. Please check all details noted on the drawing including spelling, and provide written confirmation of your approval to the Innovate Signs project manager. Once approved production will commence based on the approved drawing. Any changes made after production has begun will incur an additional cost.

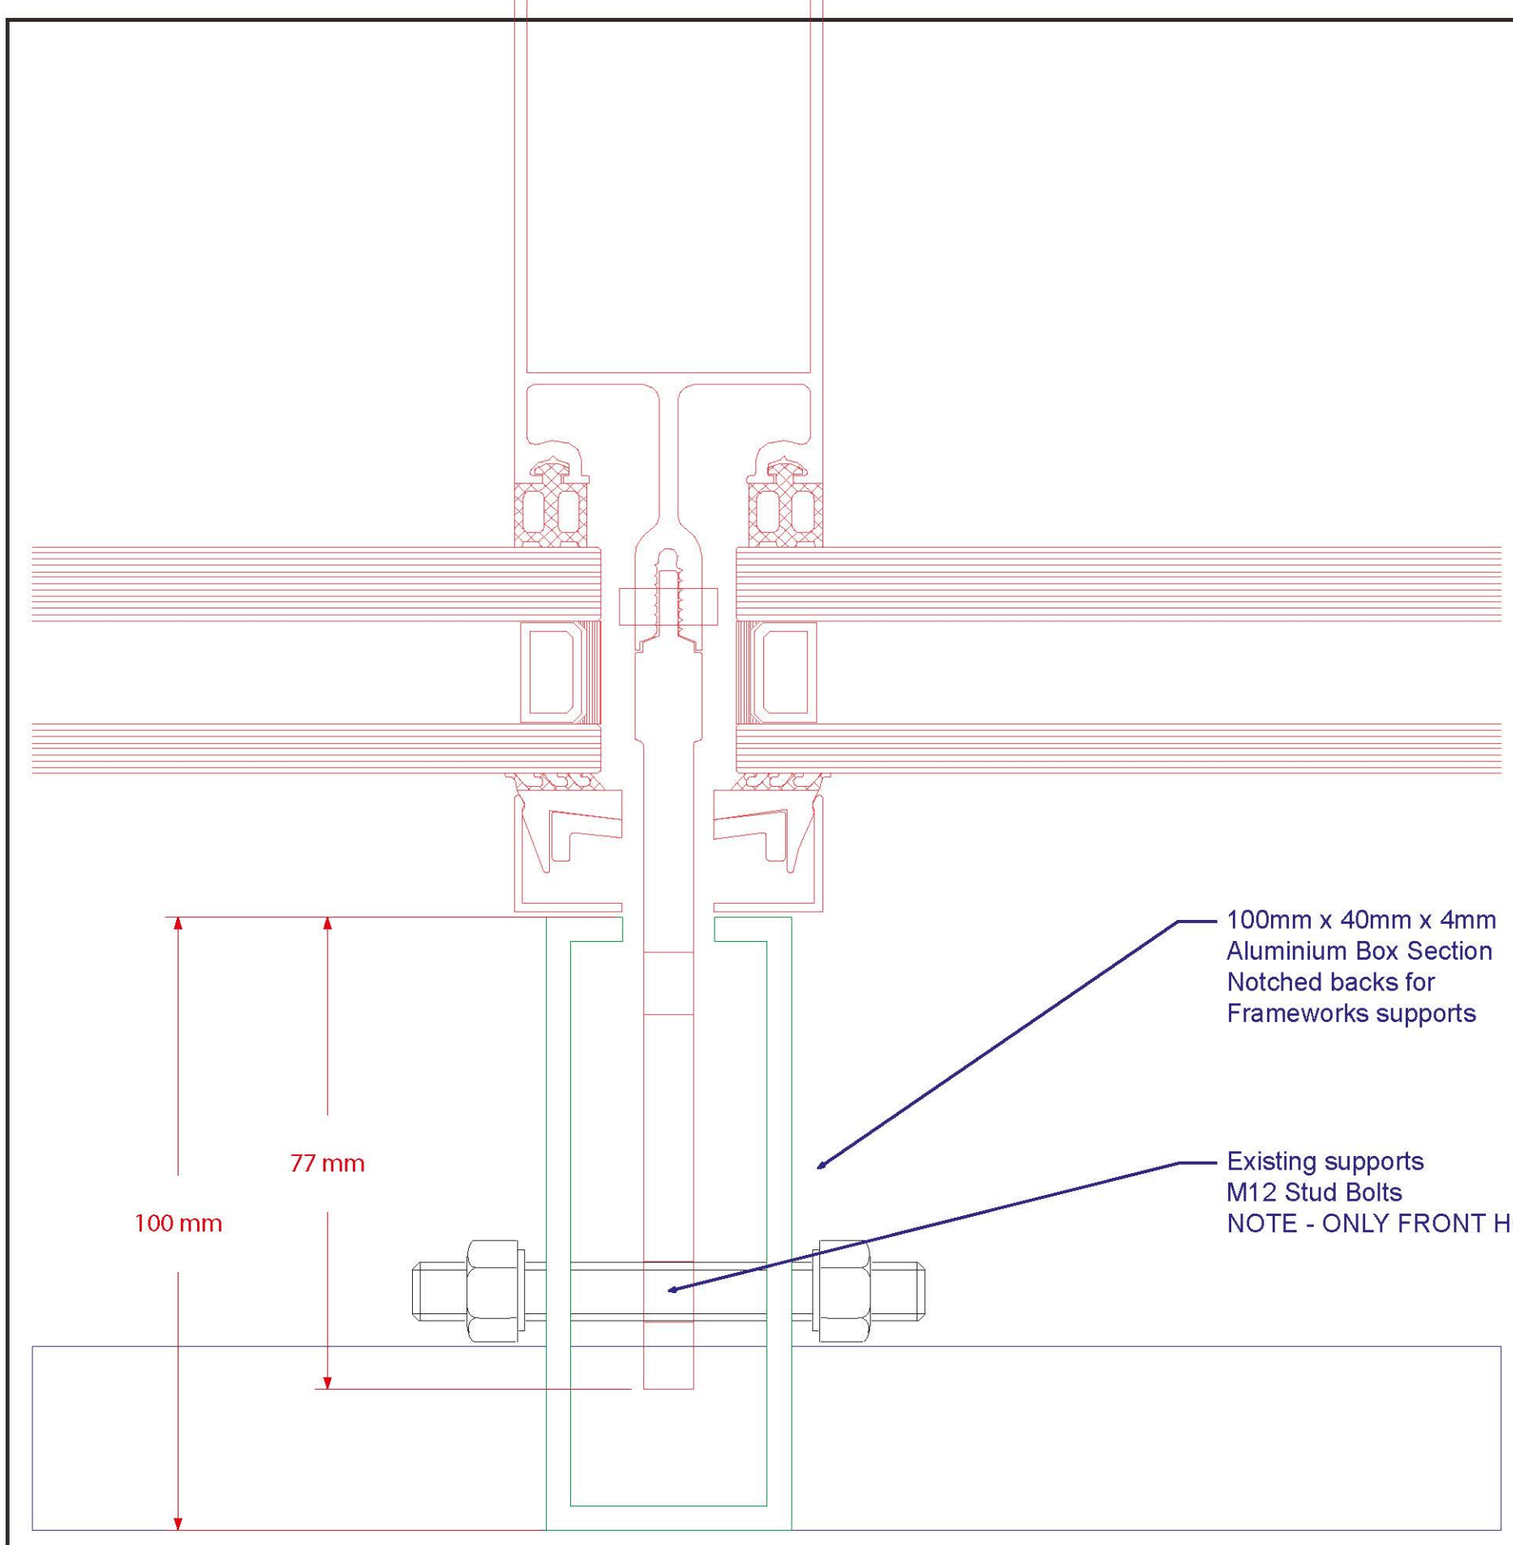

SCALE 1 : 1 @ A3

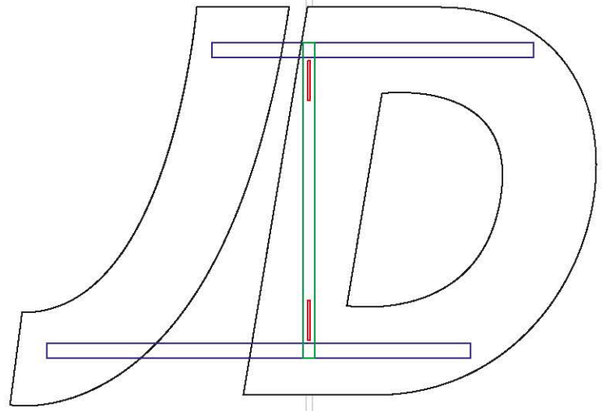

SCALE 1 : 20 @ A3

innovate signs

Unit 7 Fulcrum One, Solent Way,
Whiteley, Hants PO15 7FE
Tel: 0845 8722 870
Fax: 0845 8722 871
Web: www.innovatesigns.co.uk
Email: info@innovatesigns.co.uk

CLIENT	**JD Sports**	TITLE	**Glass Logos**
STORE NAME	**Barnsley**	DATE	**11/04/2019**
EPOS CODE	**-**	SCALE	**as detailed @ A3**
PROJ TYPE	**Glass**	DRAWN	**IR**
DRWG NO.	**-**	PM	**GB**

REV	DATE	DESCRIPTION
E	21/06/19	Update - remove vinyl / replace solar film
F	03/07/19	Update - remove solar film

This drawing is for approval purposes. Please check all details noted on the drawing including spelling, and provide written confirmation of your approval to the Innovate Signs project manager. Once approved production will commence based on the approved drawing. Any changes made after production has begun will incur an additional cost.