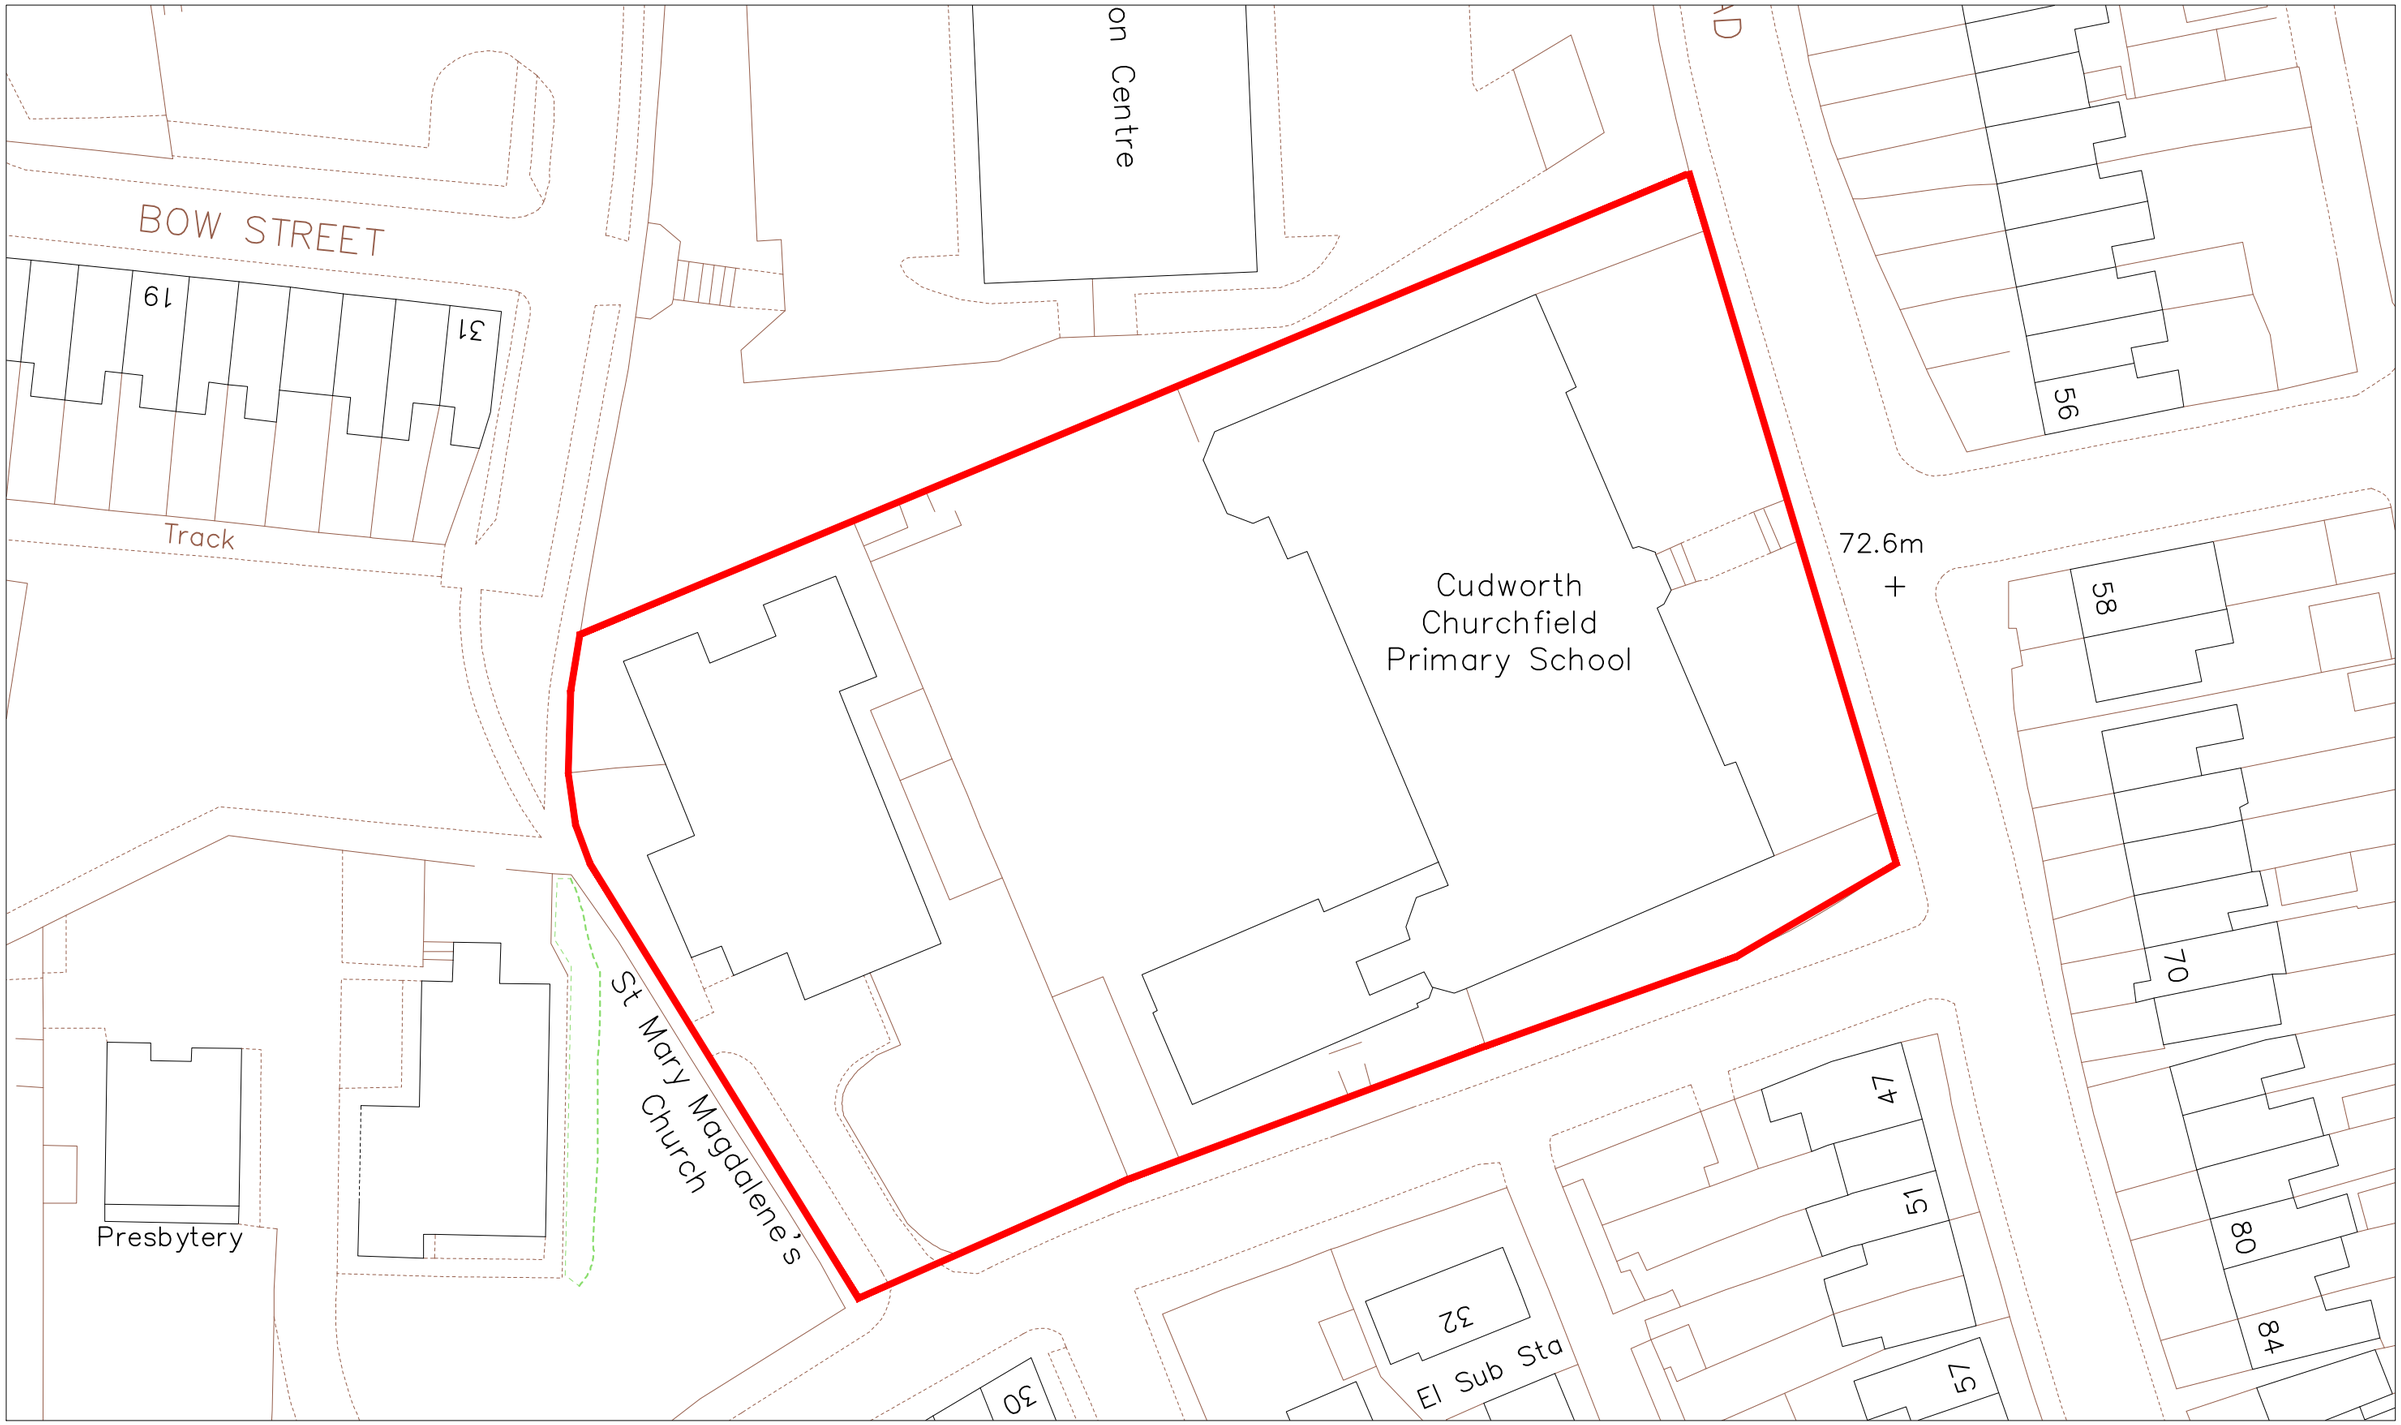


THIS DRAWING IS PRODUCED FOR USE IN THIS PROJECT ONLY AND MAY NOT BE USED FOR ANY OTHER PURPOSE. NPS PROPERTY CONSULTANTS LTD ACCEPT NO LIABILITY FOR THE USE OF THIS DRAWING OTHER THAN THE PURPOSE FOR WHICH IT WAS INTENDED IN CONNECTION WITH THIS PROJECT AS RECORDED IN THE 'PURPOSE FOR ISSUE' AND 'FILE STATUS CODE'.

THIS DRAWING MAY NOT BE REPRODUCED IN ANY FORM WITHOUT PRIOR WRITTEN AGREEMENT OF NPS PROPERTY CONSULTANTS LTD.

© CROWN COPYRIGHT AND DATABASE RIGHTS 2015 ORDNANCE SURVEY LICENCE NUMBER 100022264

ORIGINAL SHEET SIZE
A3

FIRST ISSUE

REV	DRAWN	DATE	CHECKED	DATE	APPROVED	DATE
P1						

COMMENT

CLIENT
BMBC

PROJECT
Cudworth Churchfields Primary School Classroom Extension

TITLE
Block Plan

nps group
NPS Barnsley Ltd
Gateway Plaza, Sackville St, Barnsley, South Yorkshire, S70 2RD,
Tel: 01226 774605; Email: barnsley@nps.co.uk
web:www.nps.co.uk

SCALES	DISCIPLINE	PROJECT NUMBER
1:1250	ARCH	16-1-1029

DRAWING NUMBER	REV CODE
NPS-DR-A-(90)-011	P 1

STATUS CODE	PURPOSE OF ISSUE	DRAWN
S2	PLANNING APPROVAL	GH

File Path: G:\Design and Procurement\C2 Project Folder\2016_Projects\07-17-16-1-1029_Cudworth Churchfields\2.0_Design Folder\2.02_Drawings\1.0_Architects\04_Sheet\16-1-1029_011 Block Plan.dwg, Saved: 02 September 2015 14:51:25, By: Hinchliffe , Gemma

Date Plotted: 02 September 2015 15:12:19

© COPYRIGHT NPS GROUP 2015