


Copyright exist on the designs and information shown on this drawing. No part of this drawing can be reproduced without written confirmation of Heppenstalls. This drawing should only be used for the purpose was issued for and should not be used for construction unless it is marked for construction. Heppenstalls must be notified should any discrepancies be found.

Revision		
A	08-07-2015	Proposed office repositioned.
B	27-03-2018	Proposed office lengthened.

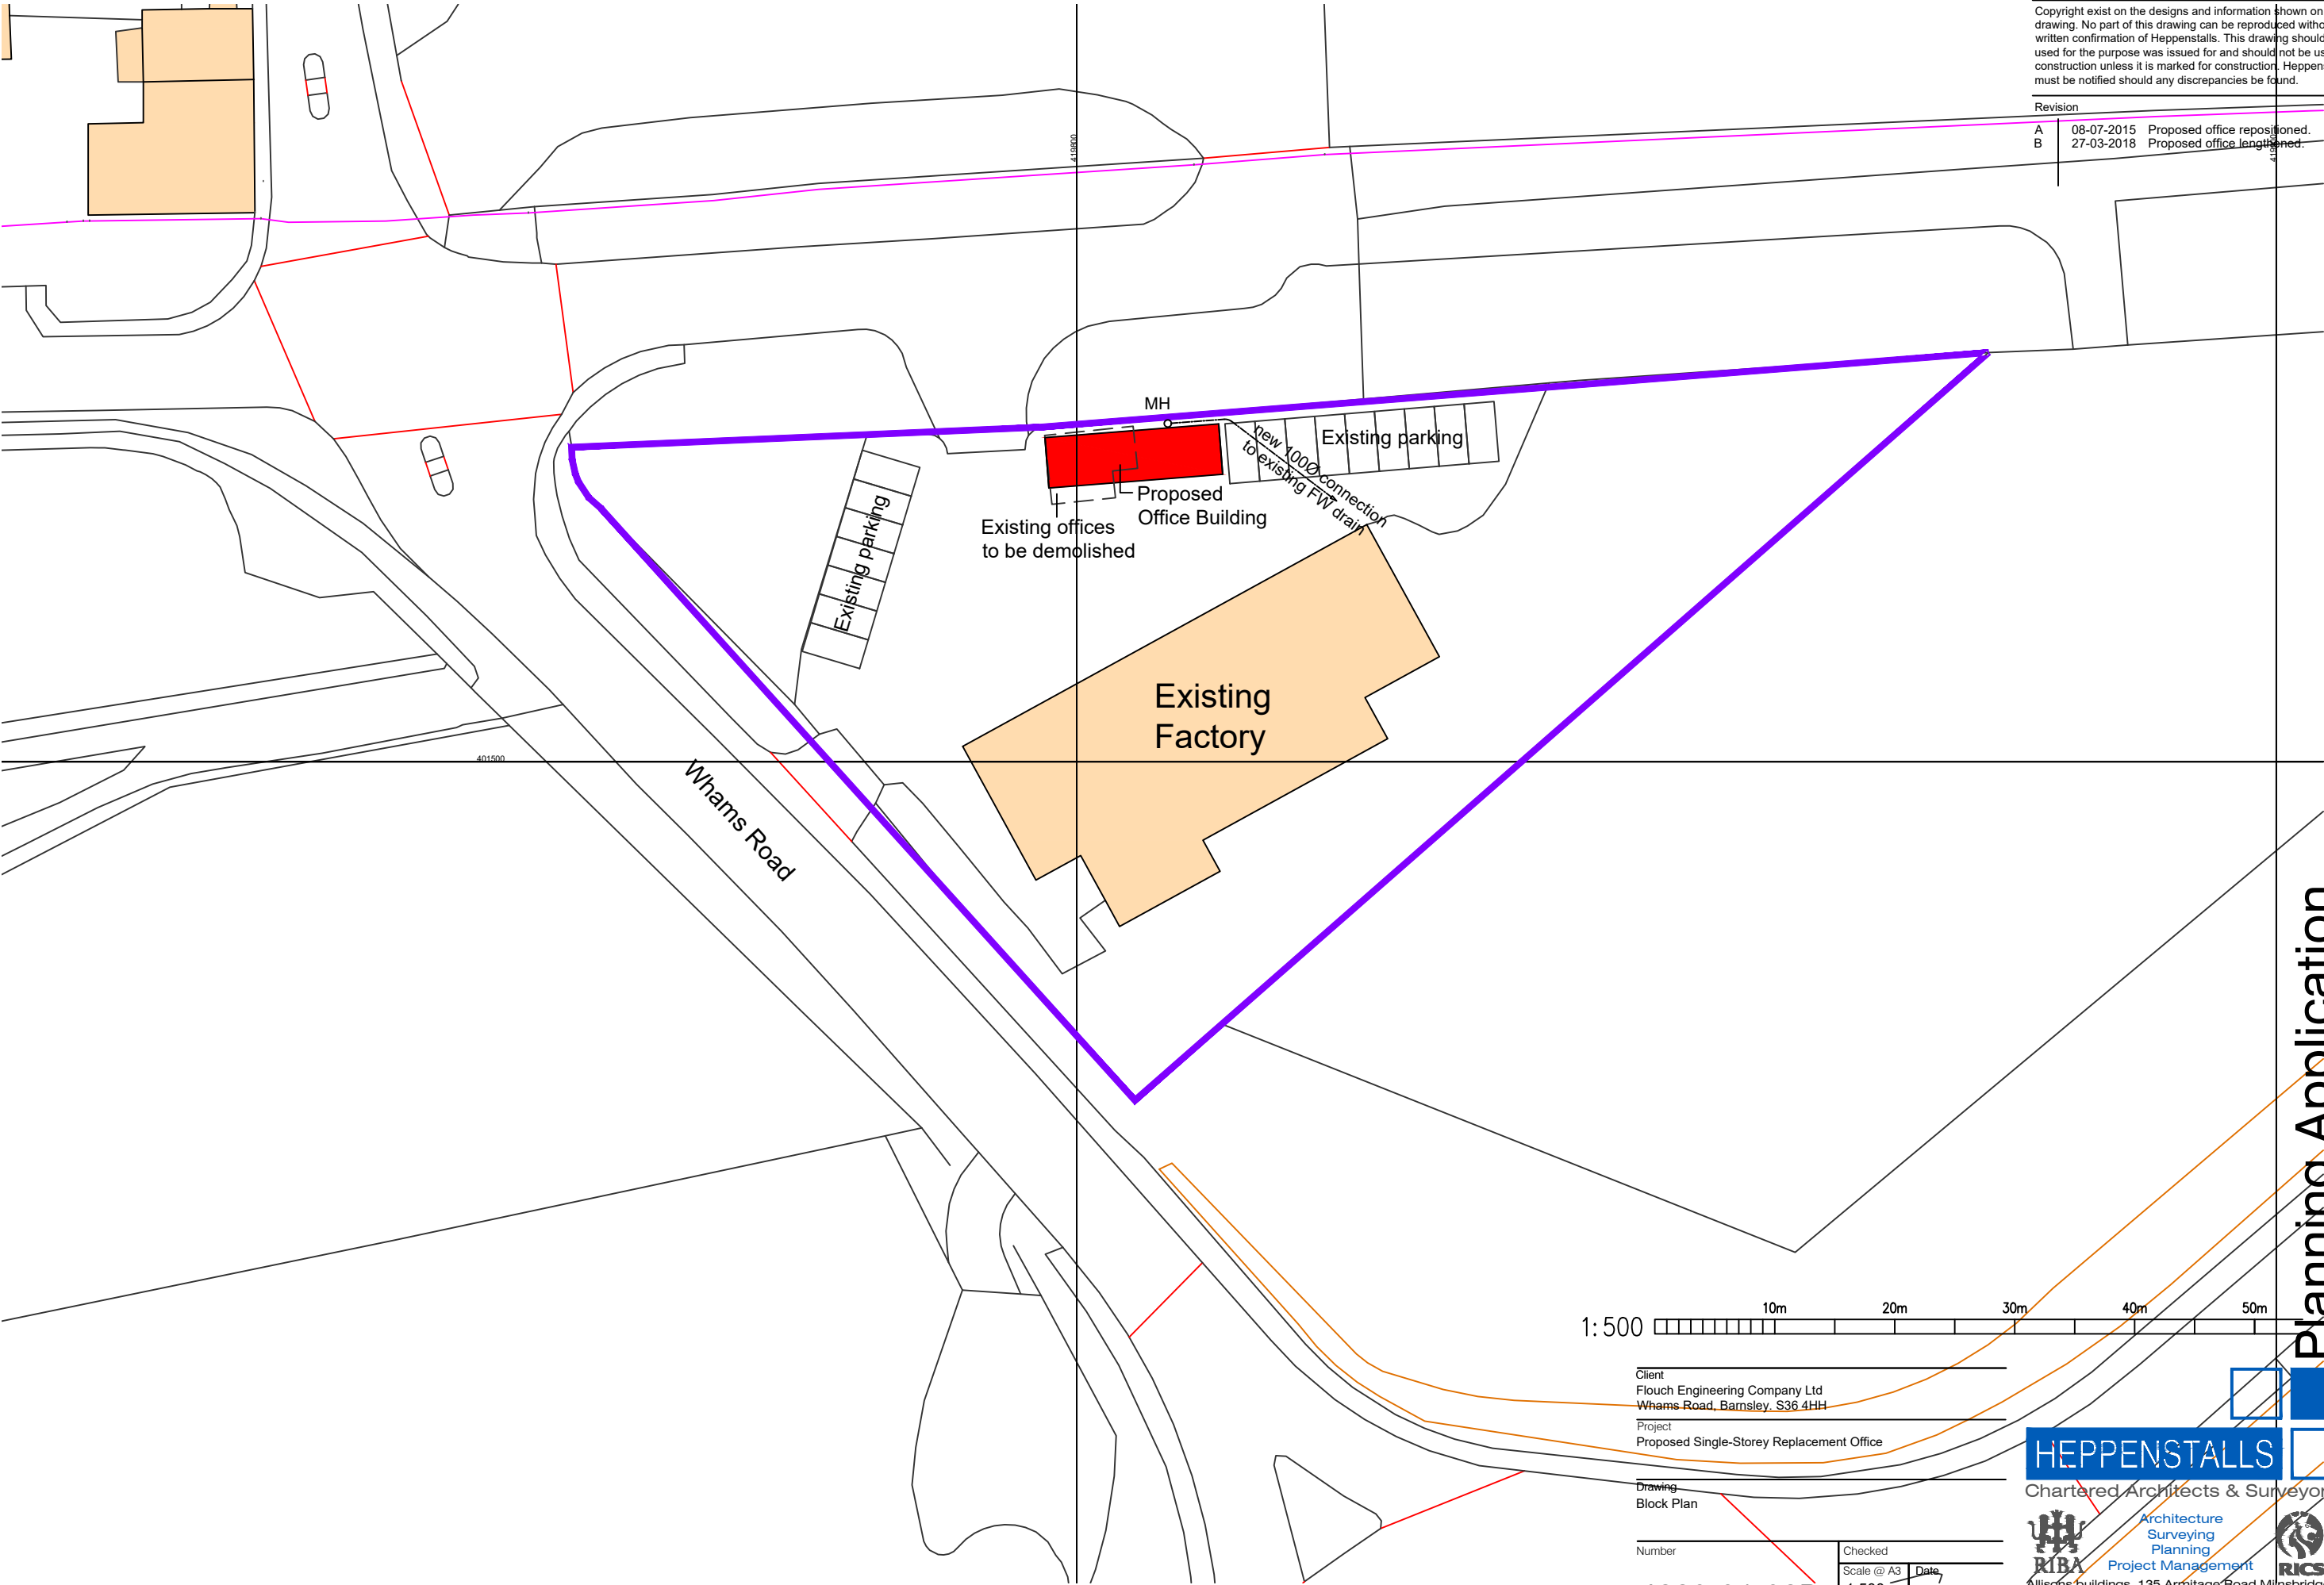

Planning Application

Client
Flouch Engineering Company Ltd
Whams Road, Barnsley, S36 4HH
Project
Proposed Single-Storey Replacement Office

Drawing
Block Plan

Number	4223-01-02B	Checked Scale @ A3 1:500	Date 07/2015
--------	-------------	--------------------------------	-----------------

HEPPENSTALLS

Chartered Architects & Surveyors

 
Architecture
Surveying
Planning
Project Management
Allisons buildings, 135 Armitage Road Mlinsbridge,
Huddersfield, HD3 4JY tel 01484 658411
projects@heppenstalls.net www.heppenstalls.net