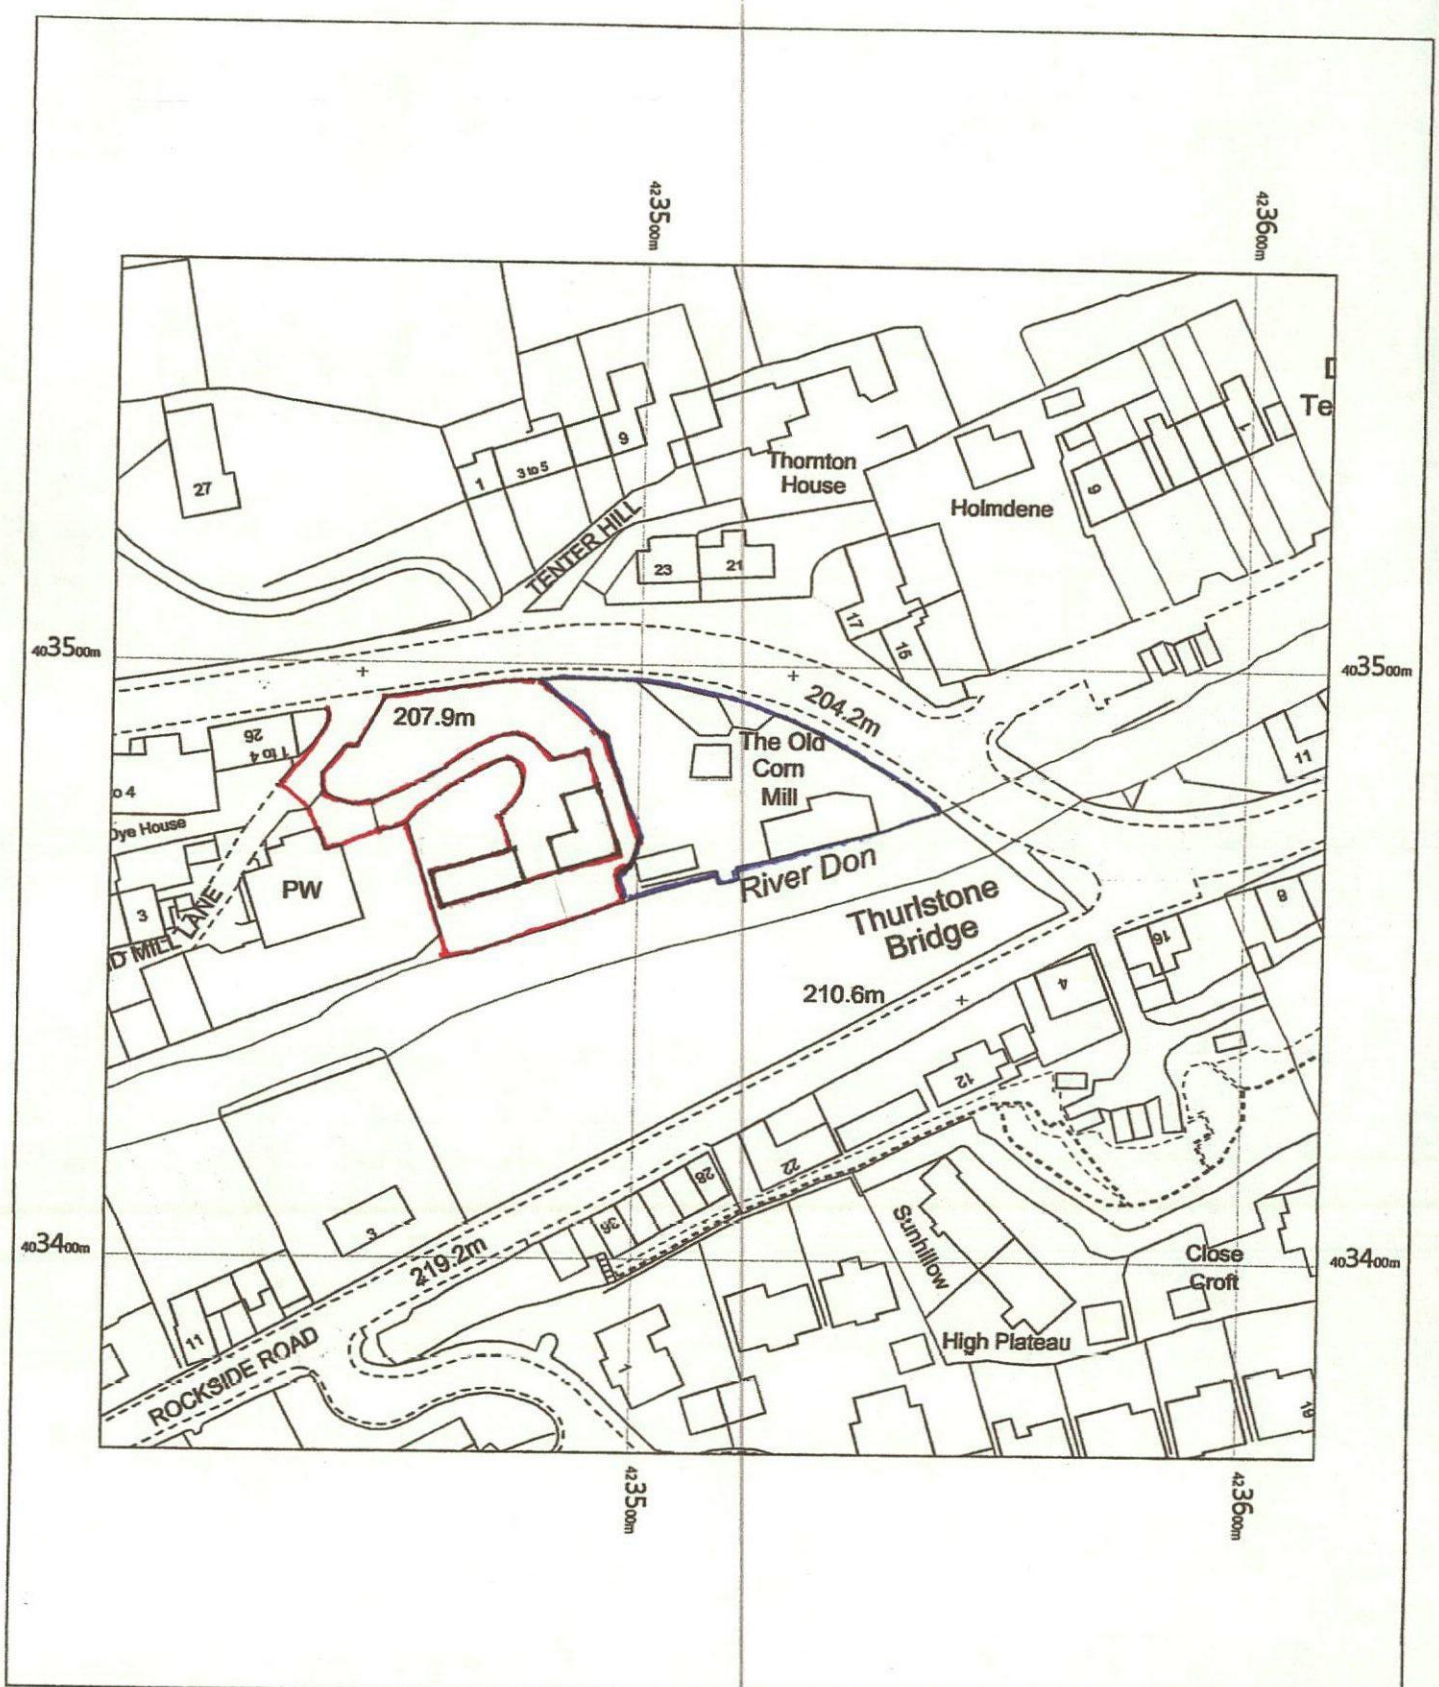



SITE LAYOUT / LOCATION

OS MasterMap 1250/2500/10000 scale
Monday, July 9, 2018, ID: BW1-00725546
www.blackwellmapping.co.uk

1:1250 scale print at A4, Centre: 423513 E, 403468 N

©Crown Copyright Ordnance Survey. Licence no. 100041041

N

BLACKWELL'S MAPPING SERVICES
PERSONAL & PROFESSIONAL MAPPING
www.blackwellmapping.co.uk
TEL: 0800 151 2612
maps@blackwell.co.uk