


Ordnance Survey (c) Crown Copyright 2017. All rights reserved. Licence number 100022432

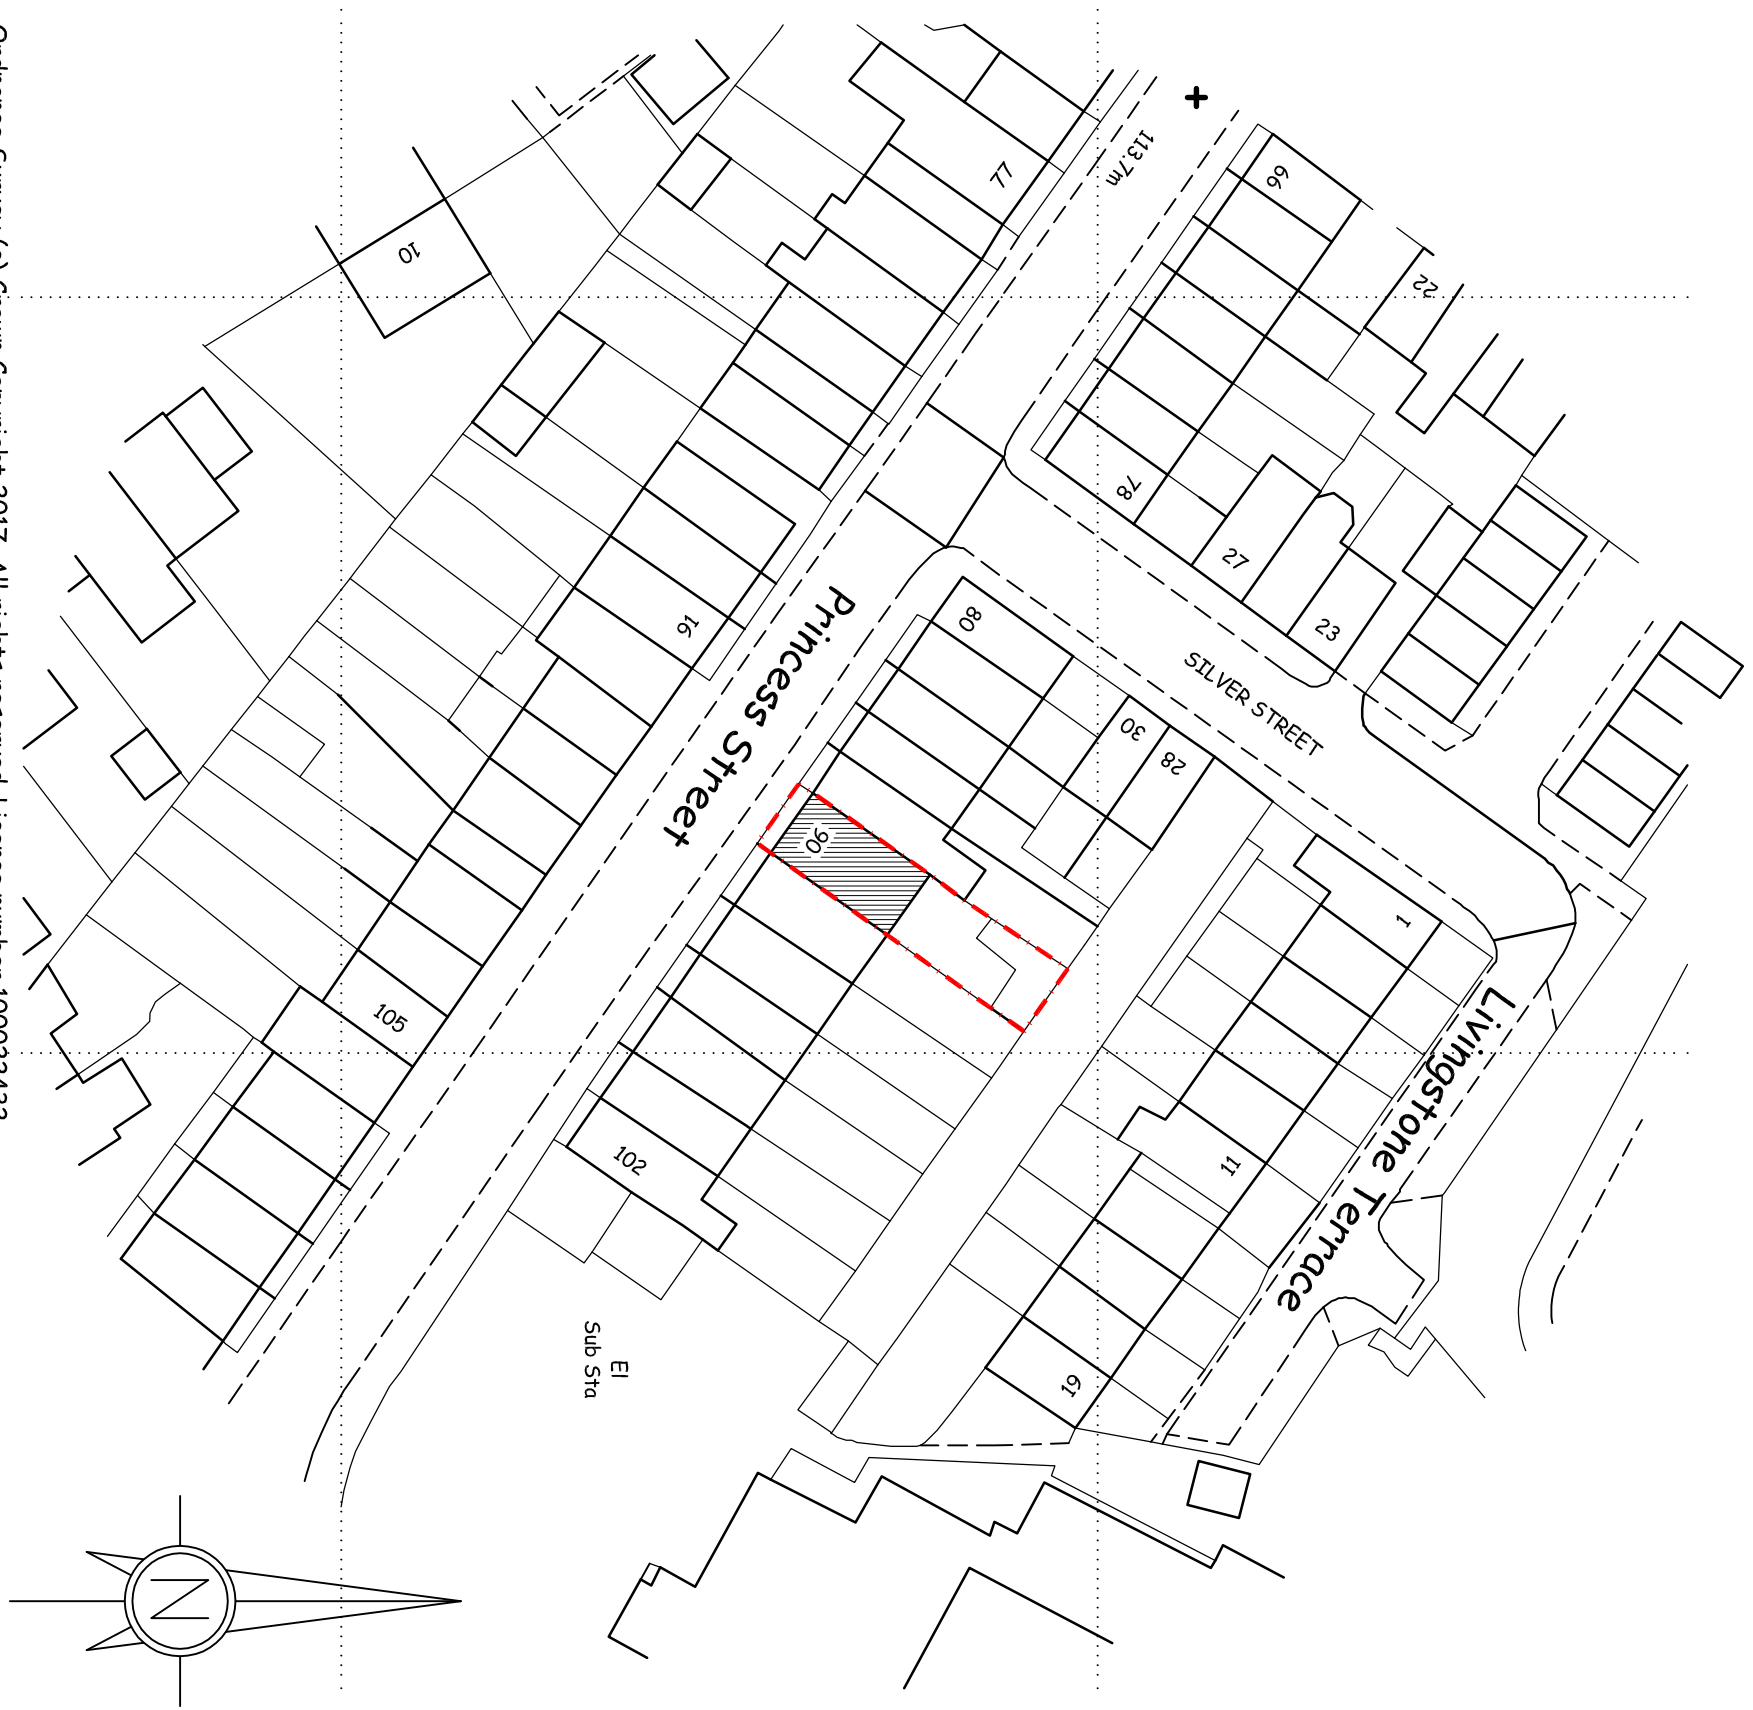

SITE LOCATION PLAN 1:500

Andromeda ARCHITECTURE 105 HAWKSLEY AVENUE SHEFFIELD S6 2BD Tel: (0114) 2854 207	L.P.S. AT 90 PRINCESS STREET, BARNSELY, S70 1PF CONVERSION TO H.M.O.		
	SITE & LOCATION PLAN	1/500 @ A3	NOV.'17 07-0517-OS1