



Ordnance Survey & Barnsley MBC

Reproduced from the Ordnance Survey Mapping with the permission of the Controller of HMSO


CROWN COPYRIGHT

This copy has been produced specifically for
Planning and Building Control use only
NO FURTHER COPIES MAY BE MADE

License No A076292

SCALE 1:250

DATE 28/05/98

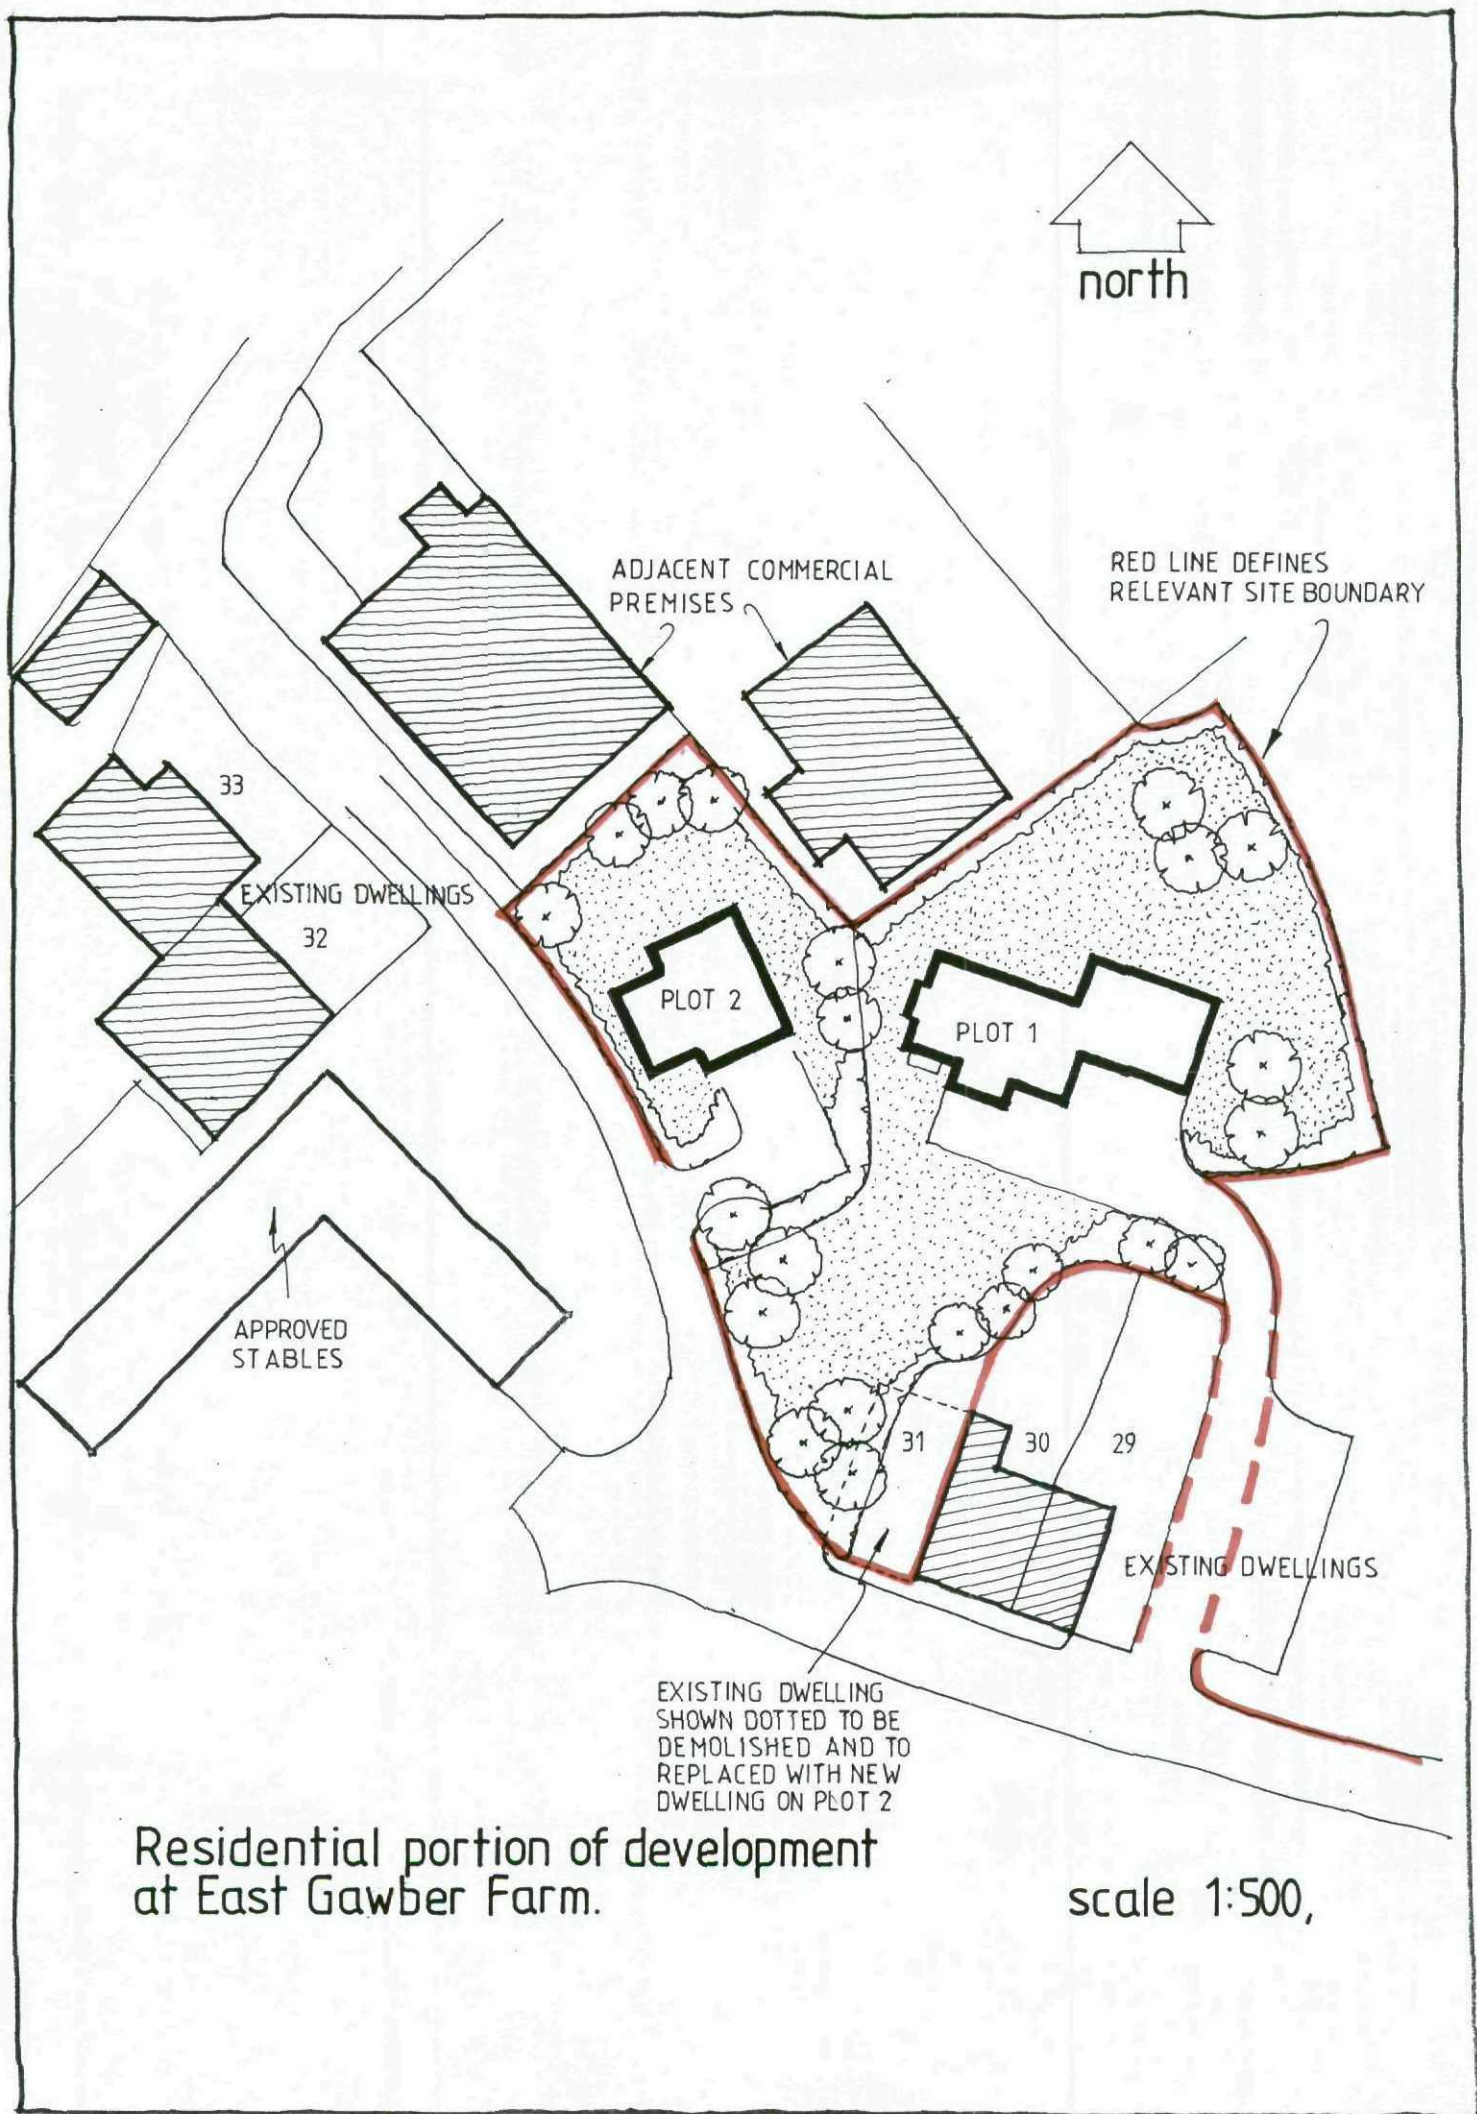

Residential portion of development
at East Gawber Farm.

scale 1:500,