




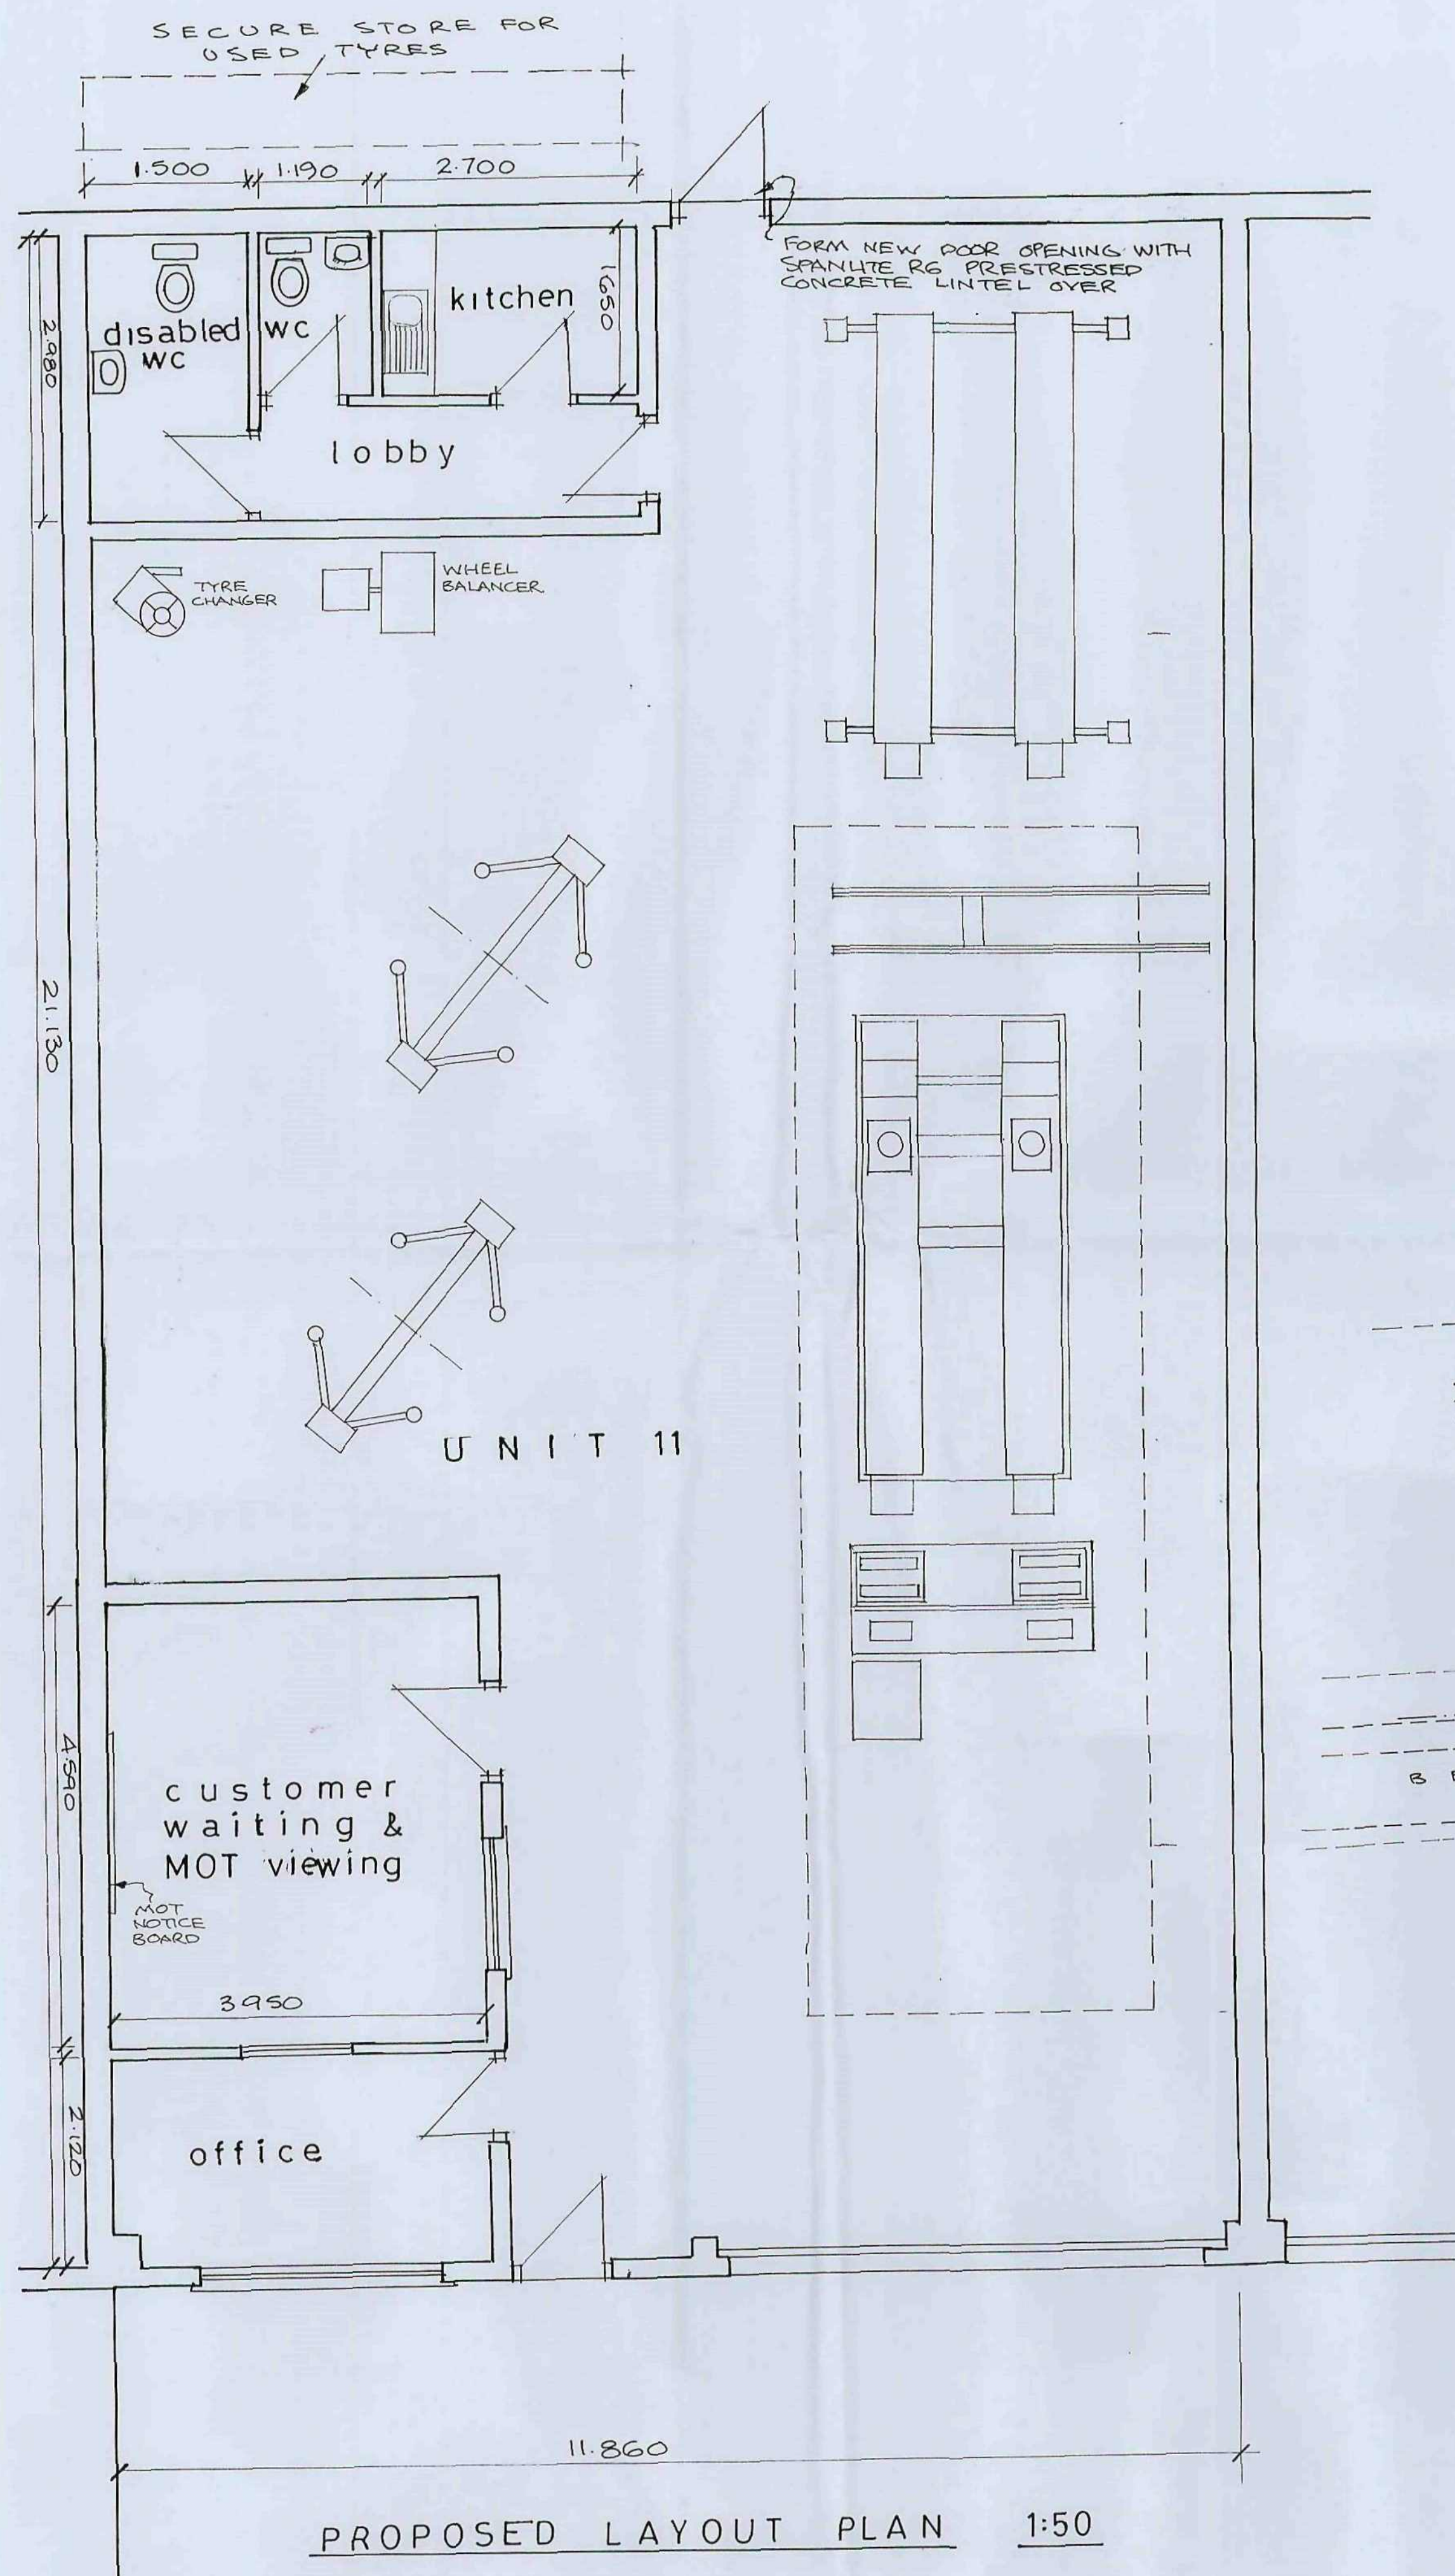

ELEVATION 1:100

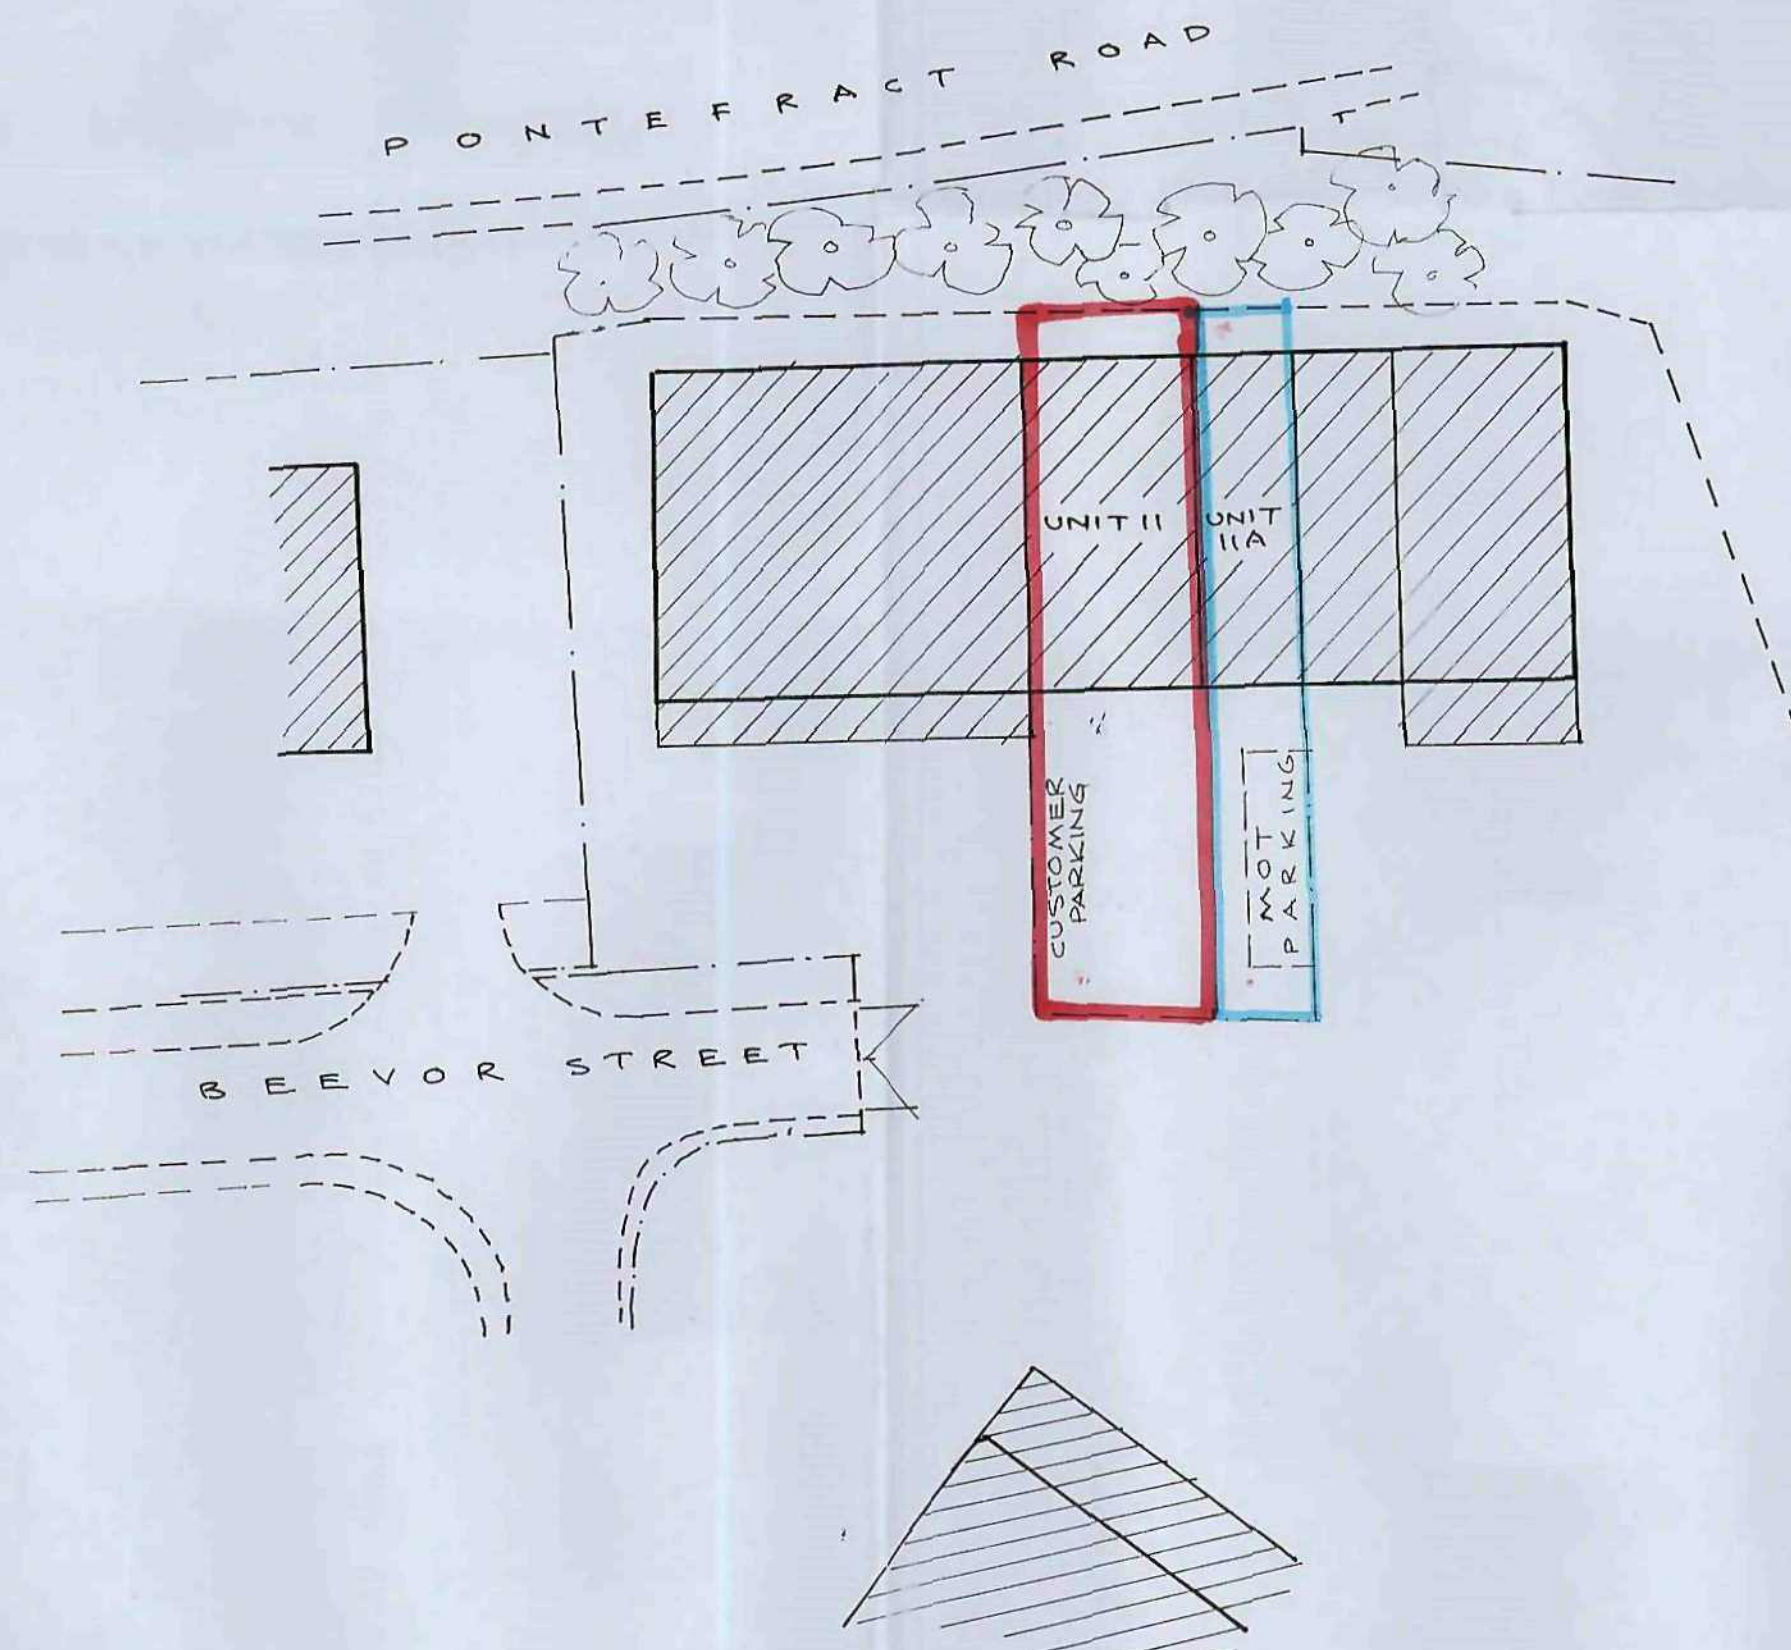

SITE PLAN 1:500

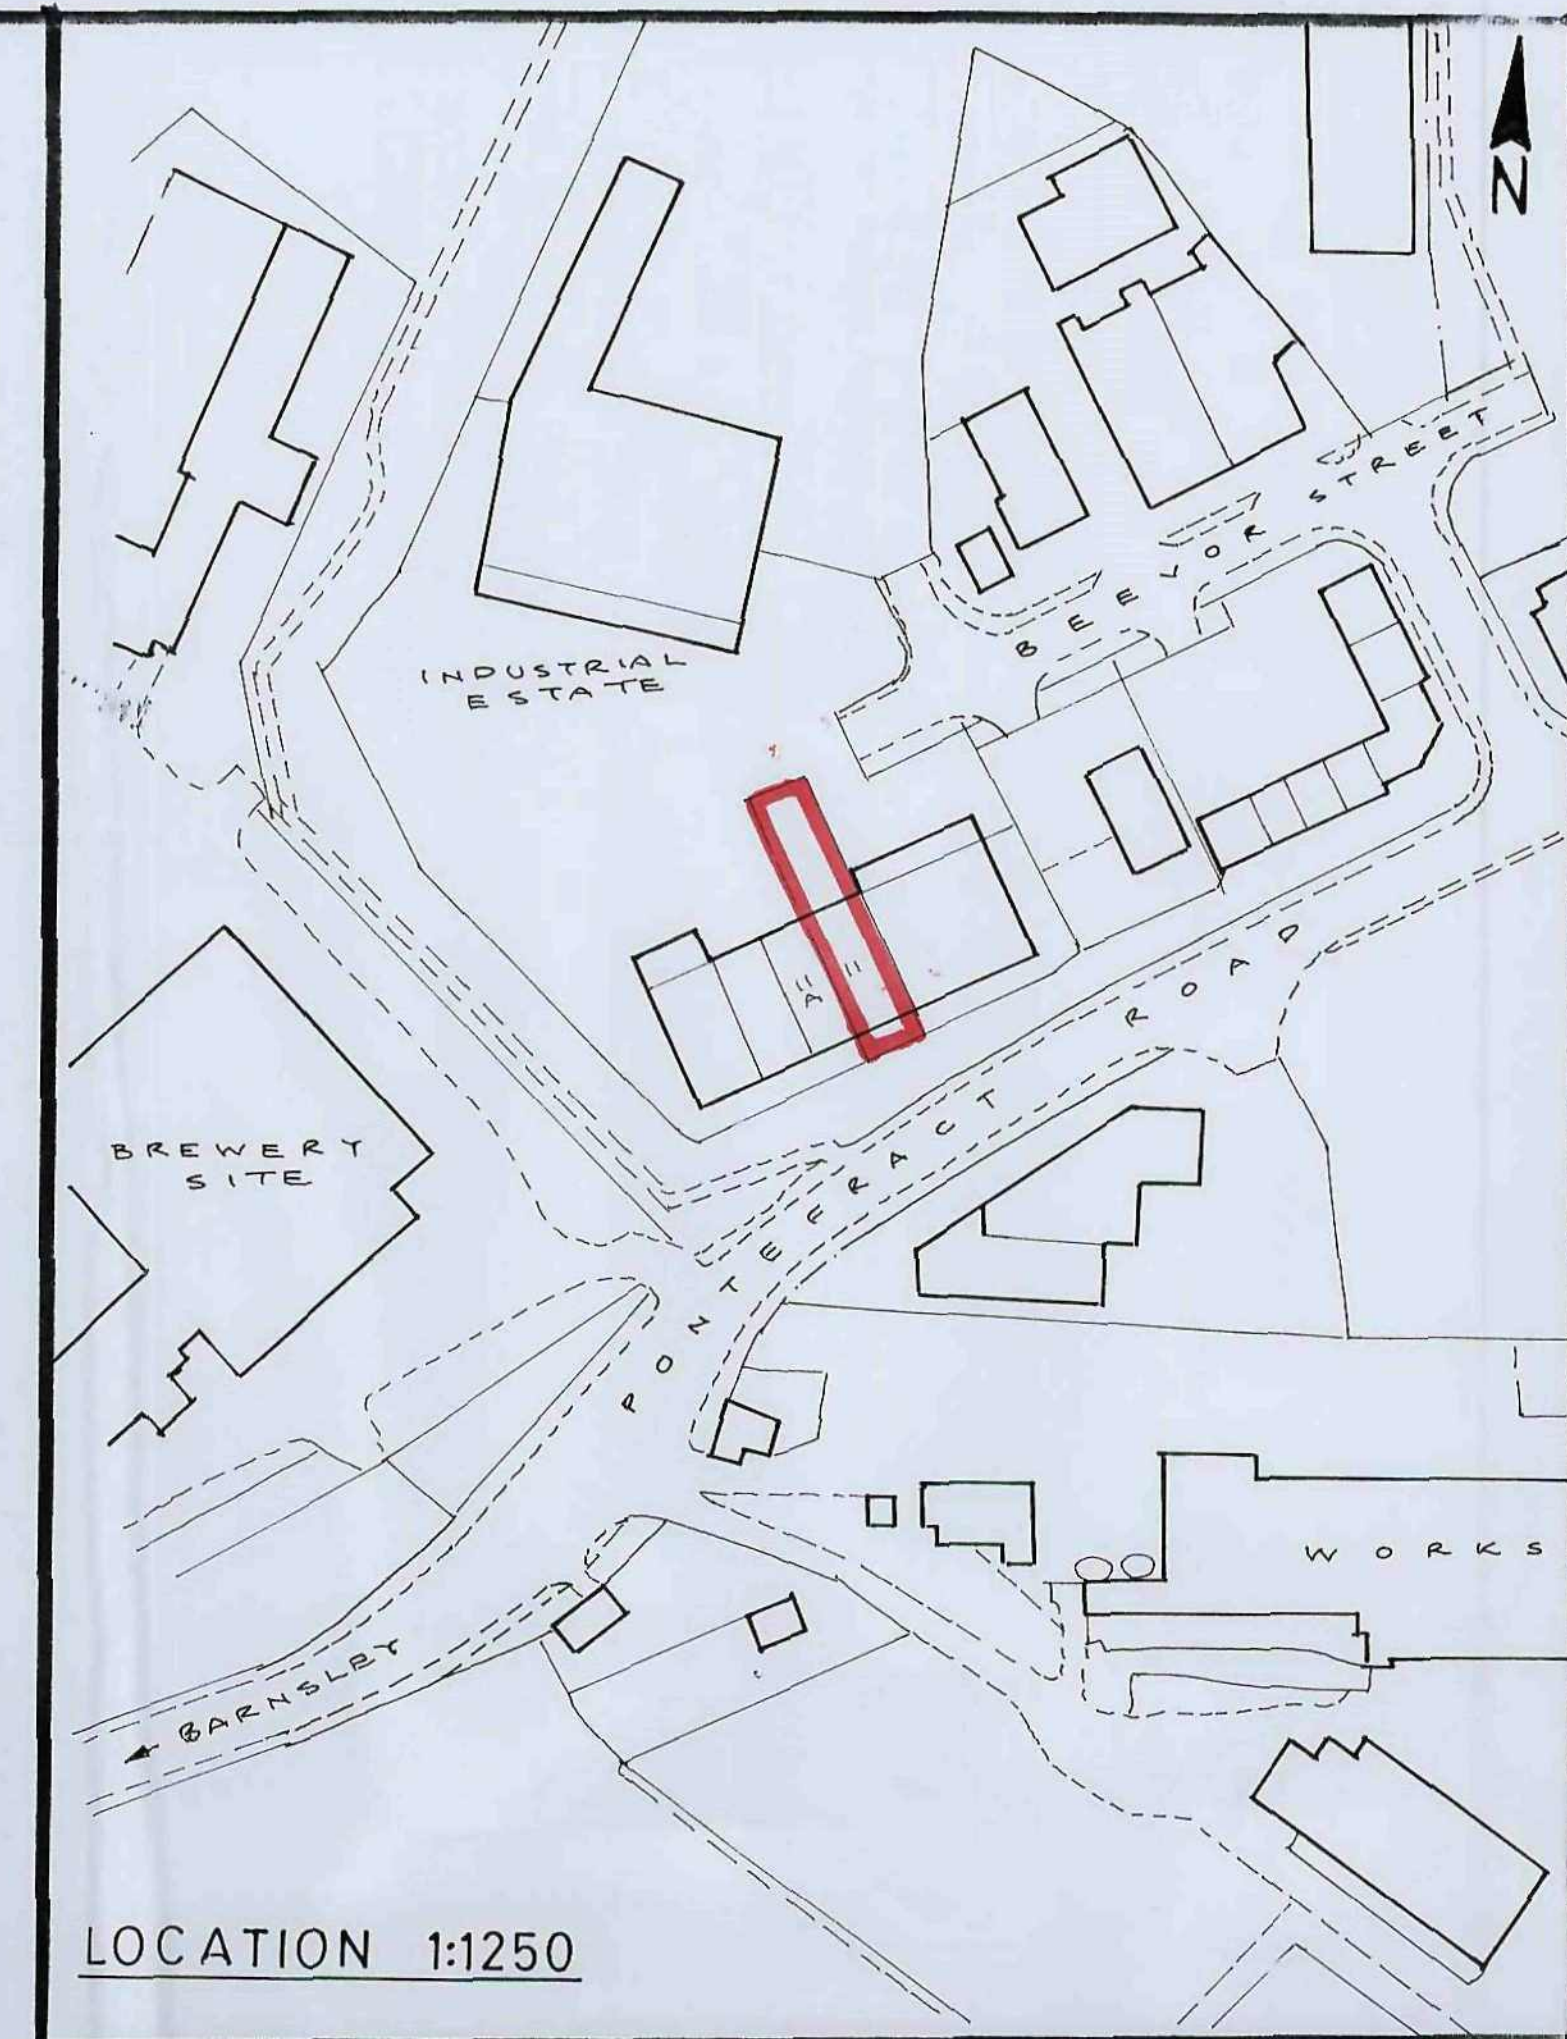

LOCATION 1:1250

- Unit 11 to be change of use from Class B1 (Business) to B2 (General Industrial) for use as a motor vehicle repair workshop and MOT testing station:
- Existing 850mm high x 5.000 metre wide sign (photograph provided with application) to be removed from above doorway to Unit 11A and repositioned over door to Unit 11
- New sign to be erected over Unit 11A to be same size, typeface and colours as existing sign moved to Unit 11 to read "MOT" with blue and white three triangle MOT logo each side of lettering
- New sign to be erected over window to Unit 11 same typeface and colours as existing signage, 500mm high a 2.000 metres wide to read "RECEPTION"
- New 1.000 wide x 2.100 high personal door to be fitted to rear elevation of building.
- Statement in support planning application included with submission and to form part of application

**PROPOSED CHANGE OF USE to VEHICLE REPAIR WORKSHOP and
MOT TESTING STATION at UNIT 11 BEEVOR STREET INDUSTRIAL ESTATE,
BEEVOR STREET, HOYLE MILL, BARNSLLEY**

