


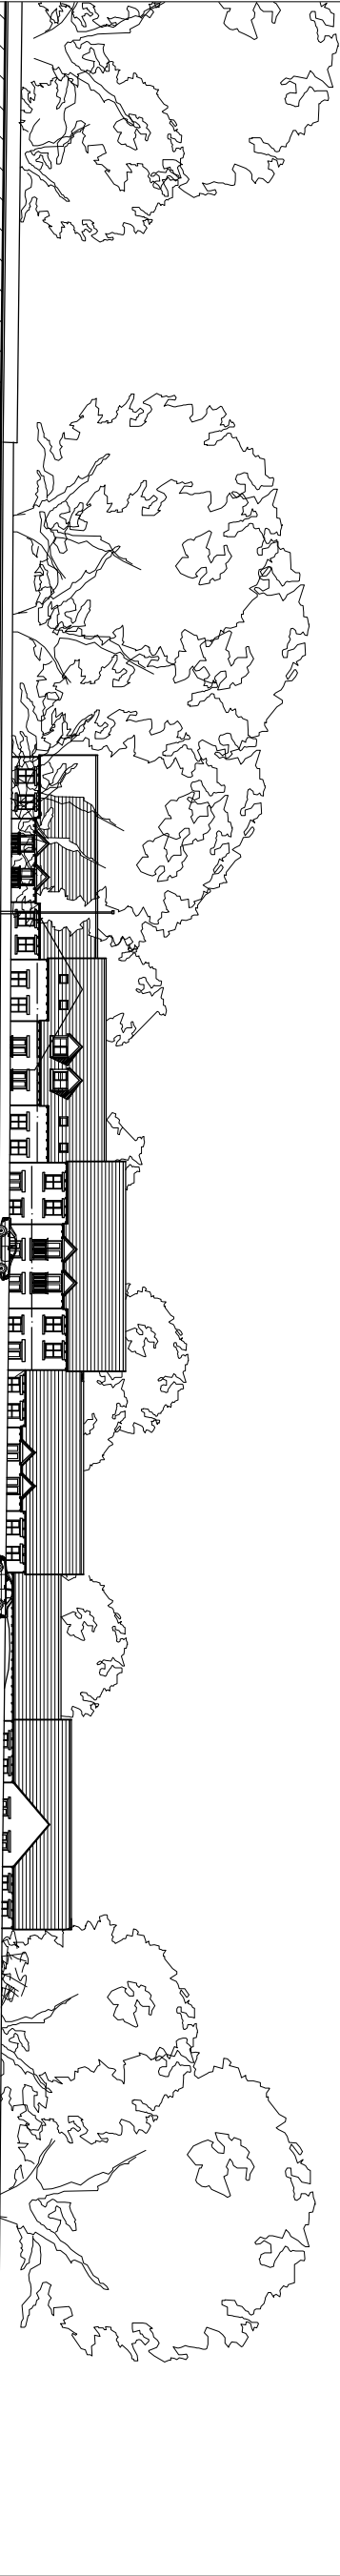

River Elevation



Road Elevation

Rev:	Date:	Notes:
------	-------	--------

Mark Brotherton Ltd
Chartered Architect

FOX COTTAGE-WHITLEY ROAD-WHITLEY
WPI2 0LU
TEL / FAX 01934 65021
email:mba@unipworld.co.uk

Client:
Mr J Hutchins

Project:
Hoyle Mill, Thurstone.
Residential Development

Drawing:
Riverside Elevation

Date:	Scale:
July 2005	1:250, 1:500

Drawing No:	Rev:
133/0445/114	