
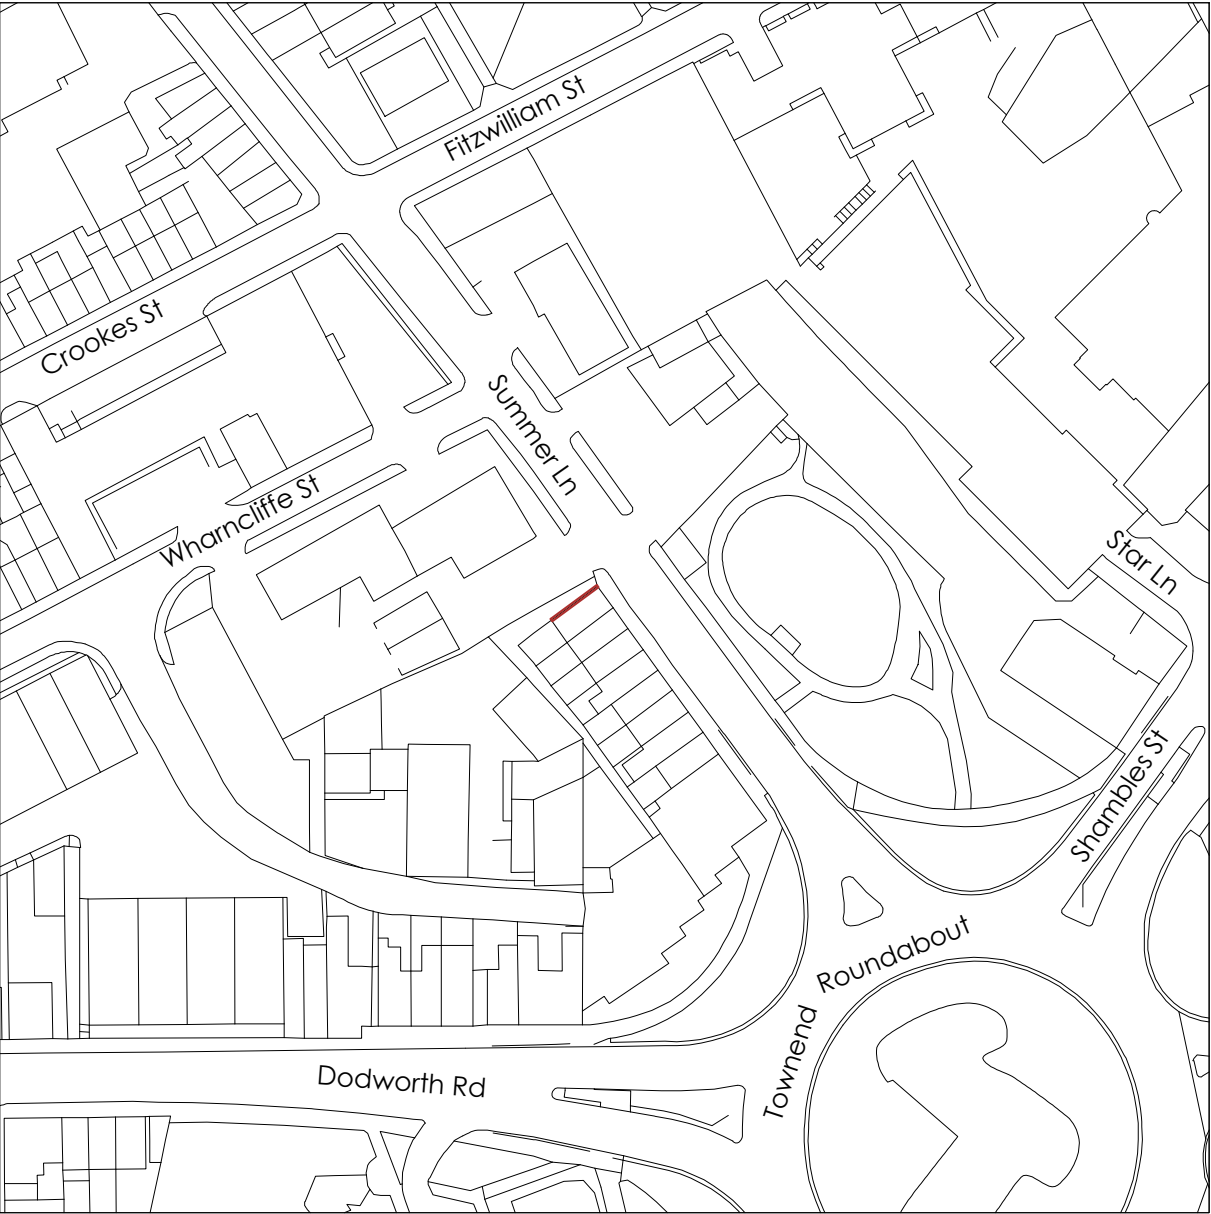


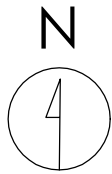

Title
Site Location Plan

Address
32 Summer Ln, Barnsley,
S70 6BN




Client
The Wildstone Group

Job No. 13364 **Issued** 10/07/20

Scale
1:1250 @ A3

Key
1. Site Boundary

All information is to be checked on site for accuracy and fit. Only drawings with WD status with the most recent revision are to be used for construction.

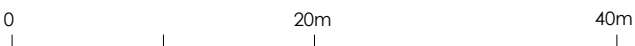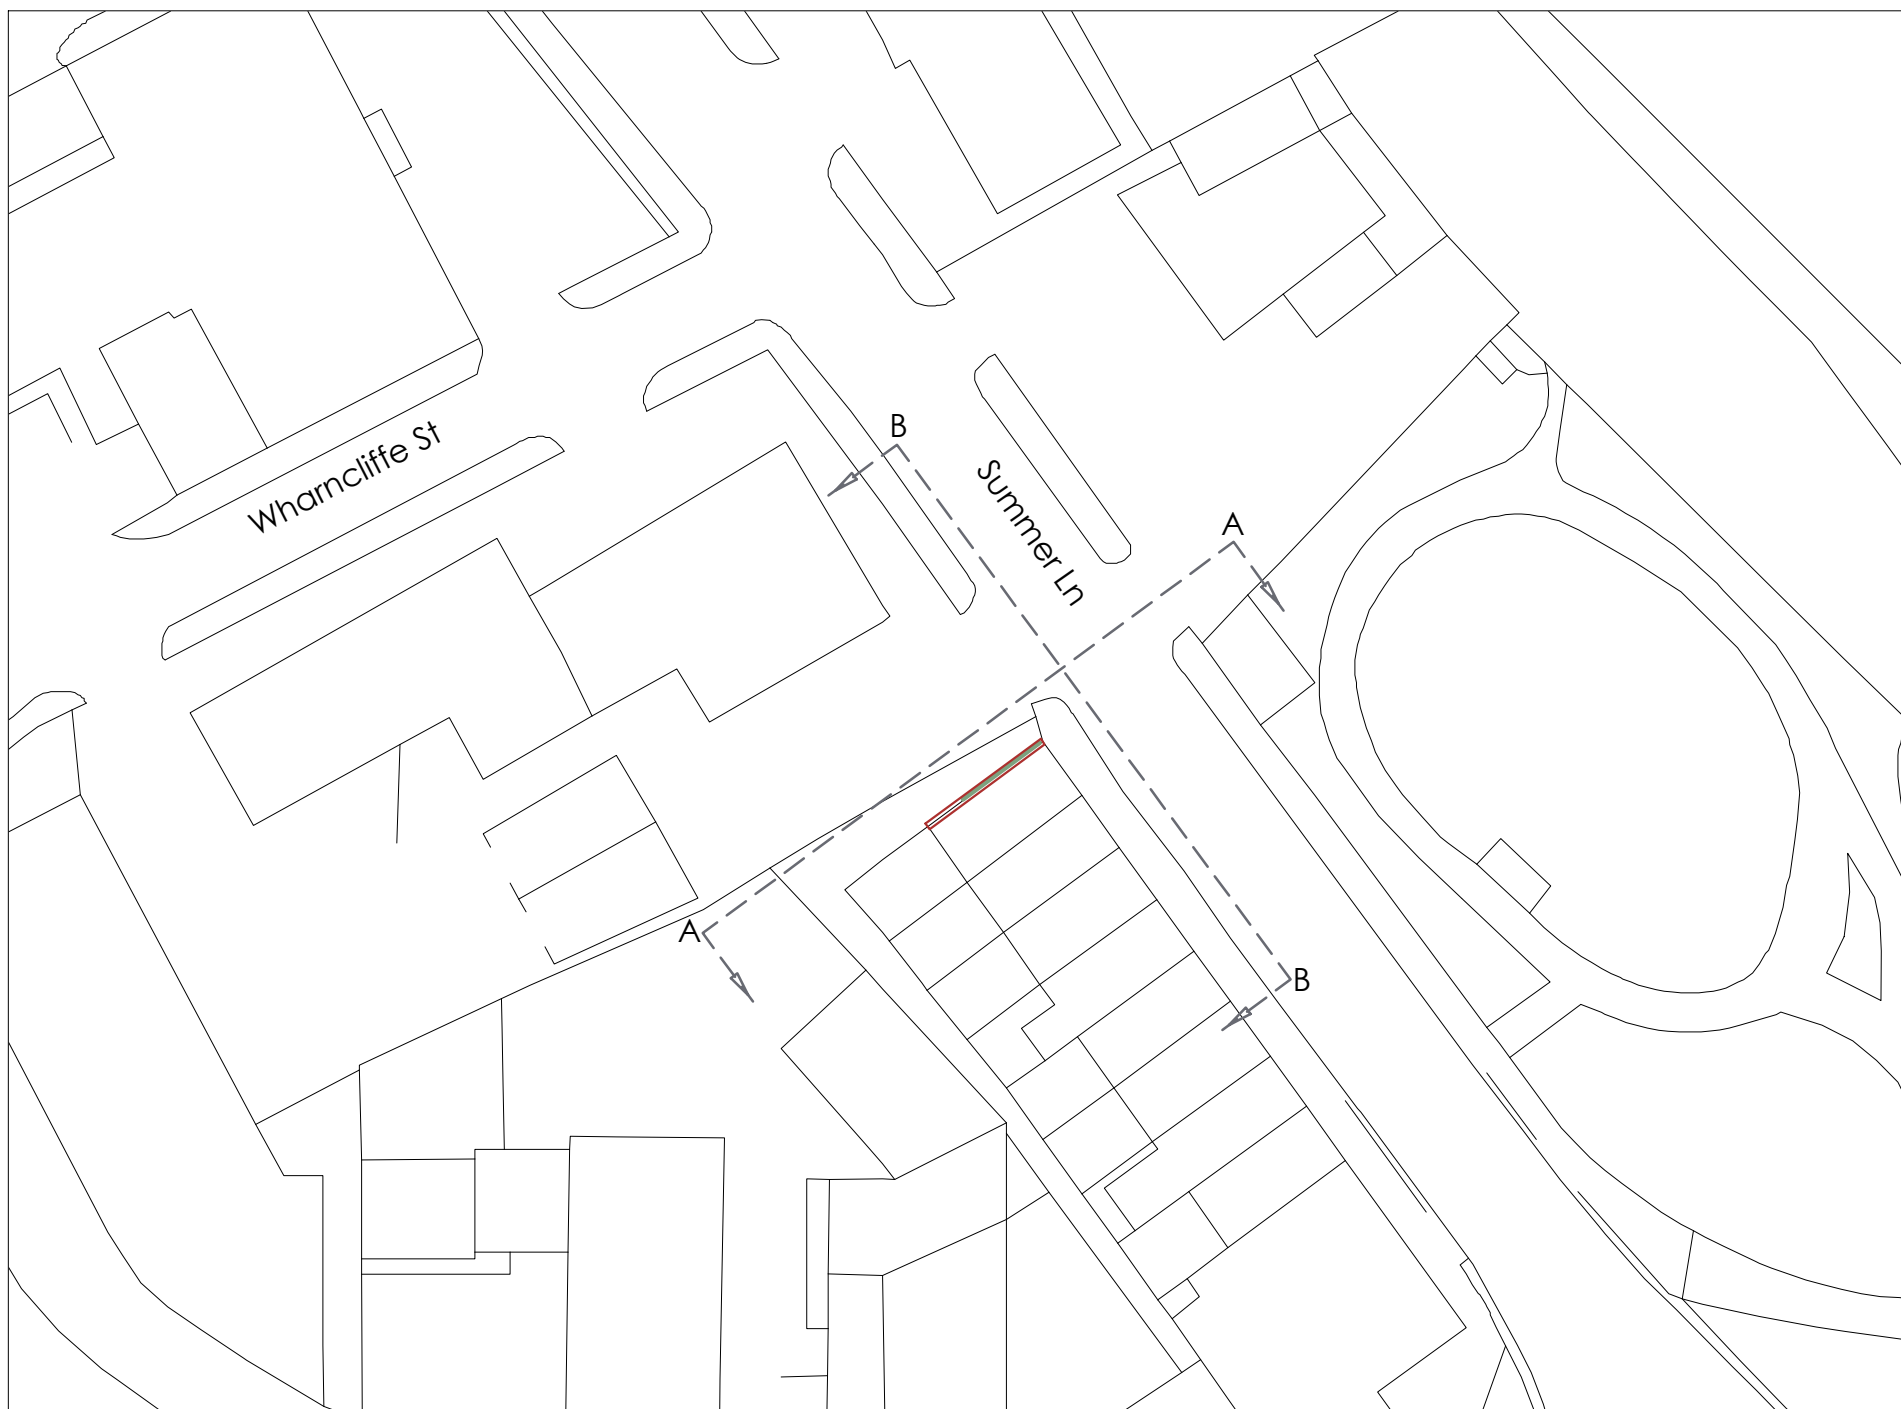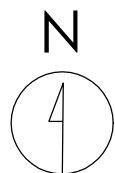

Title
Existing Site Plan

Address
32 Summer Ln, Barnsley,
S70 6BN




Client
The Wildstone Group

Job No. 13364 **Issued** 10/07/20

Scale
1:500 @ A3

Key
1. Site Boundary
2. Existing Advertising Board

All information is to be checked on site for accuracy and fit. Only drawings with WD status with the most recent revision are to be used for construction.

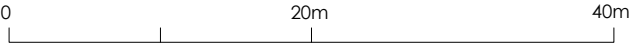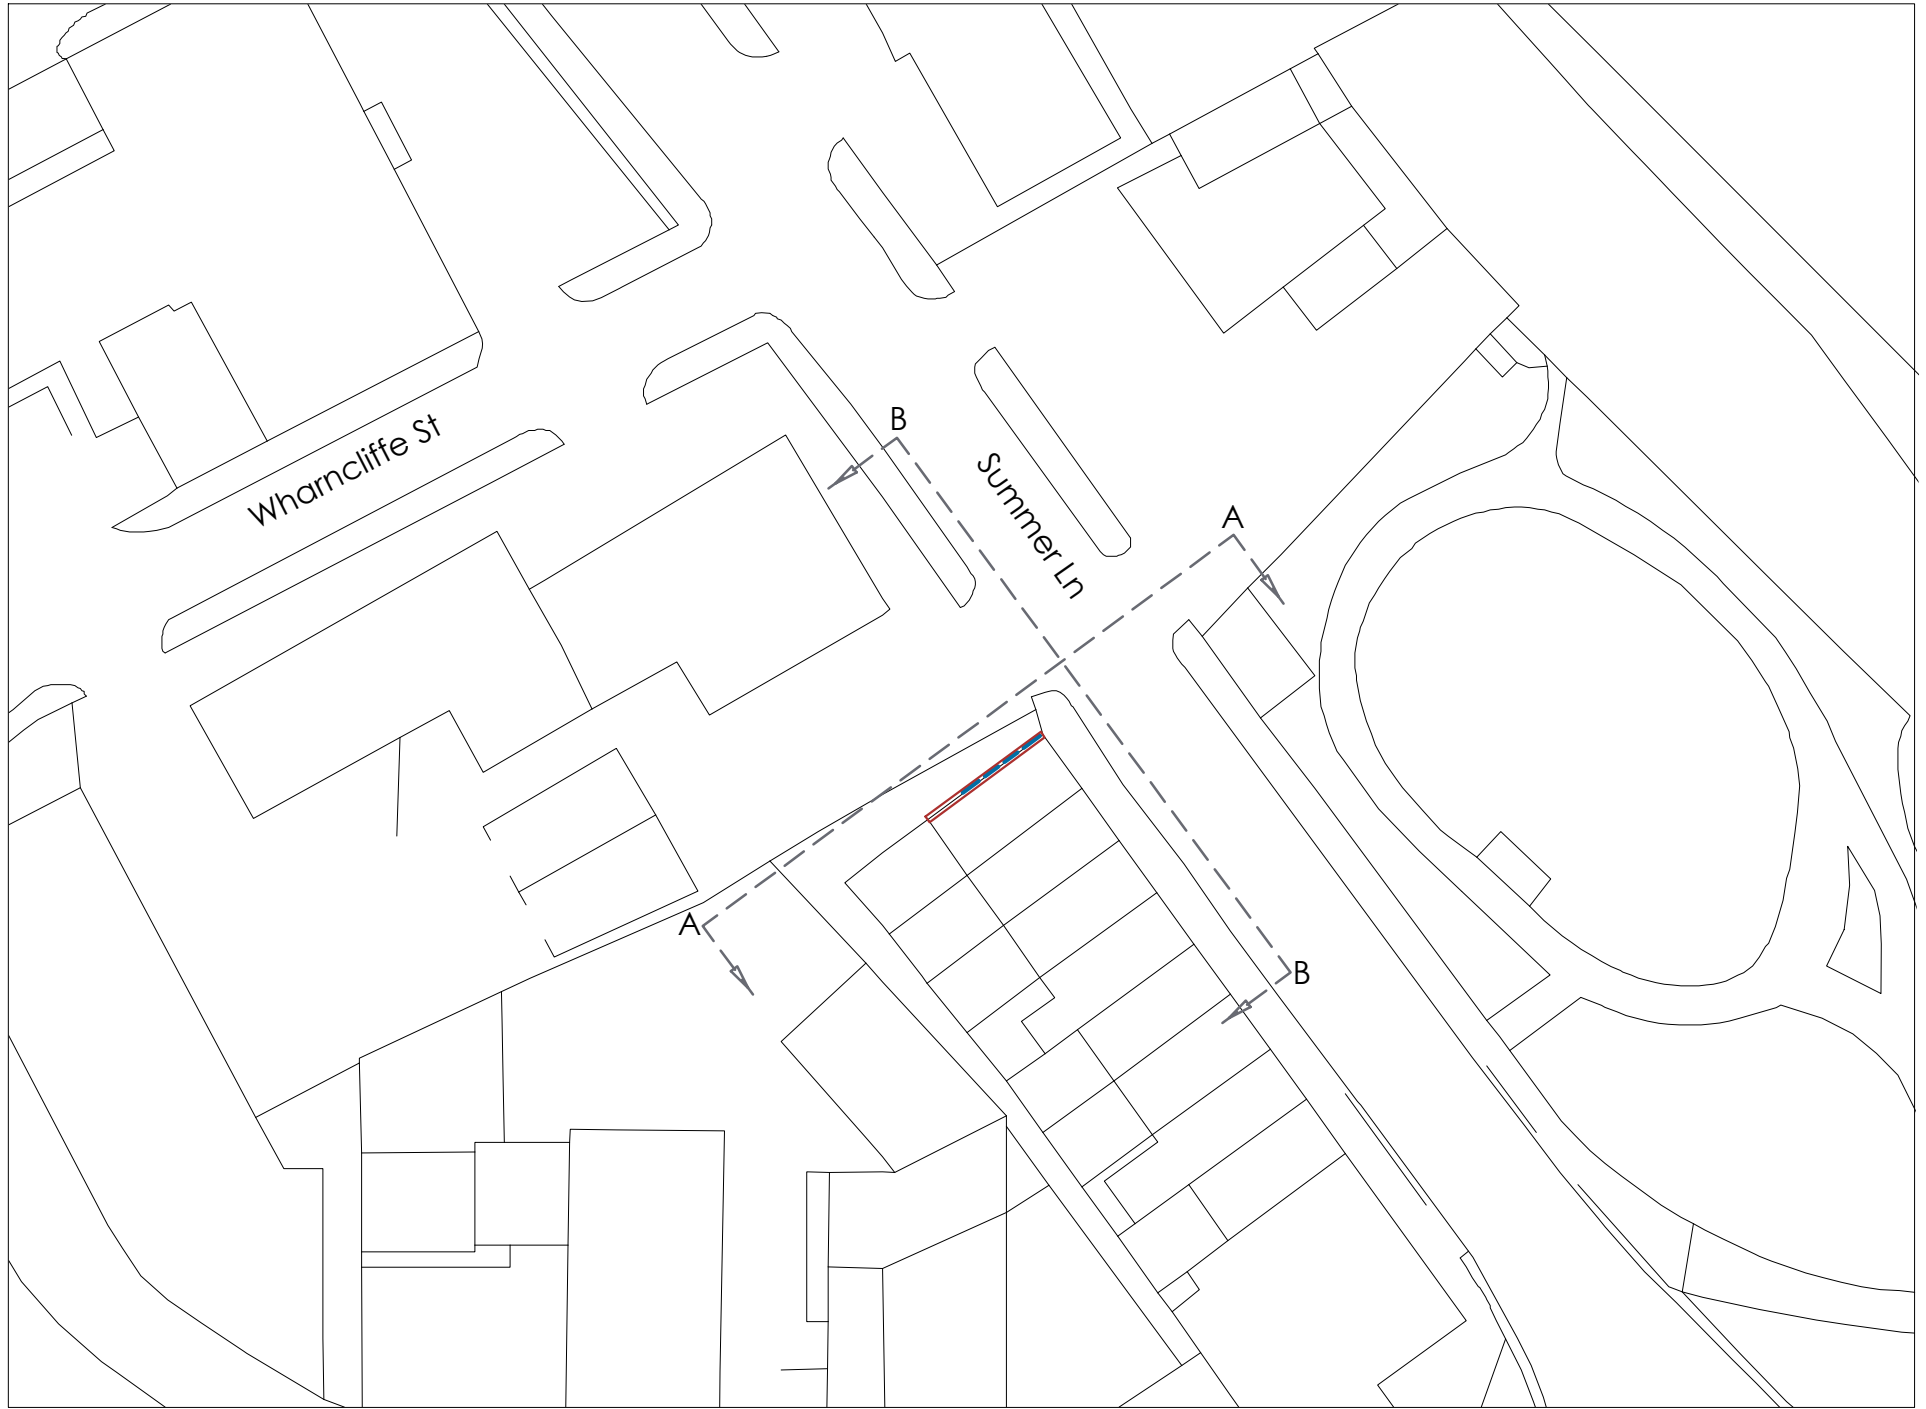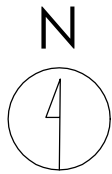

Title
Proposed Site Plan

Address
32 Summer Ln, Barnsley,
S70 6BN

Client
The Wildstone Group

Job No.
13364


Issued
10/07/20

Scale
1:500 @ A3


Key

1.	Site Boundary
2.	Proposed Media Screen

All information is to be checked on site for accuracy and fit. Only drawings with WD status with the most recent revision are to be used for construction.

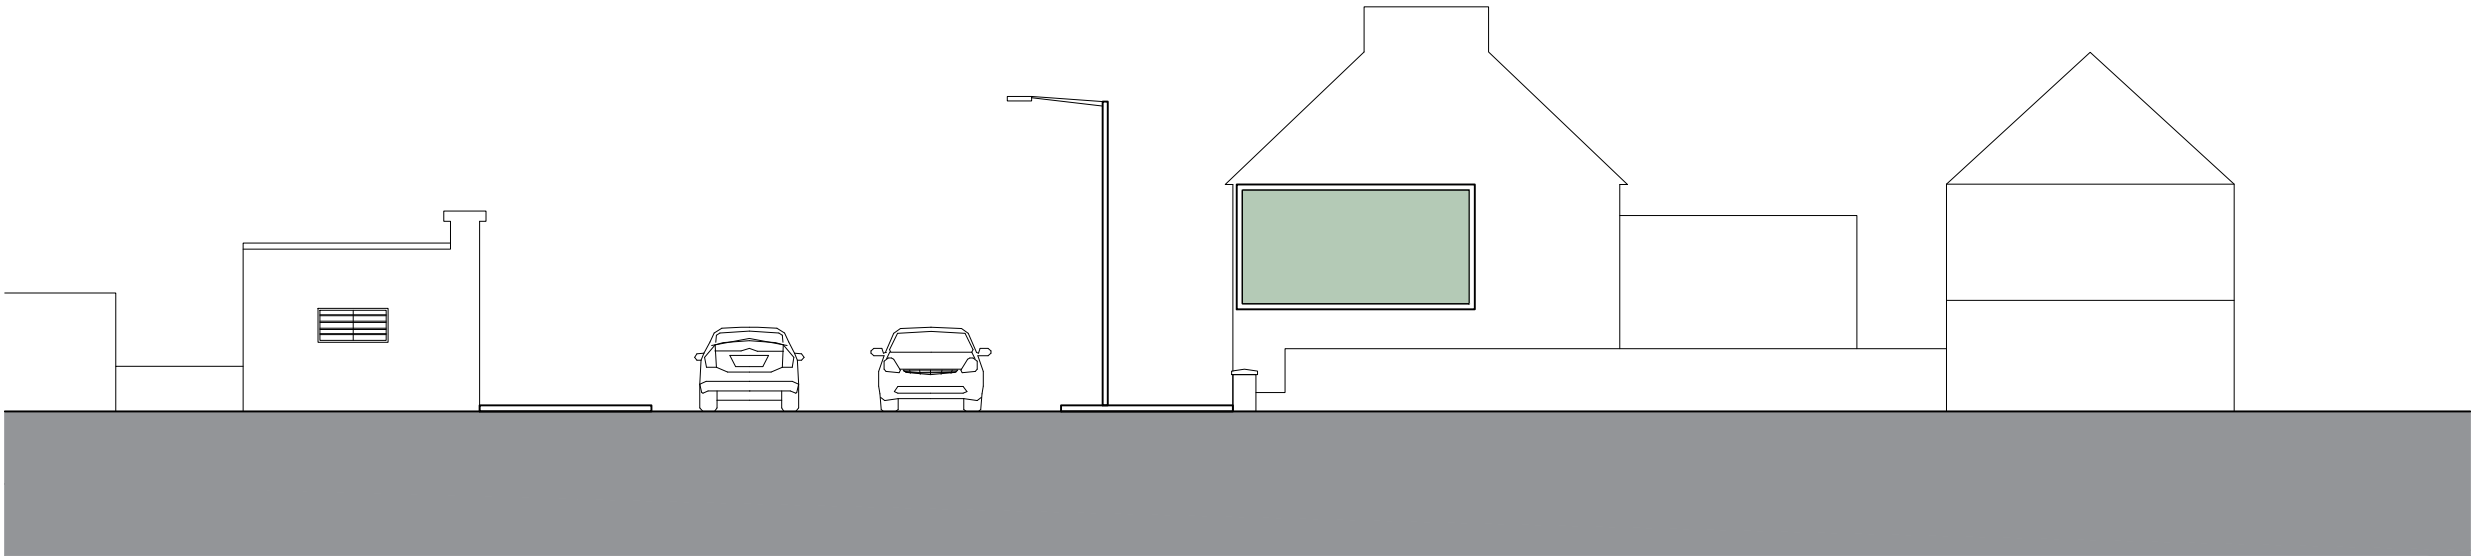

Existing

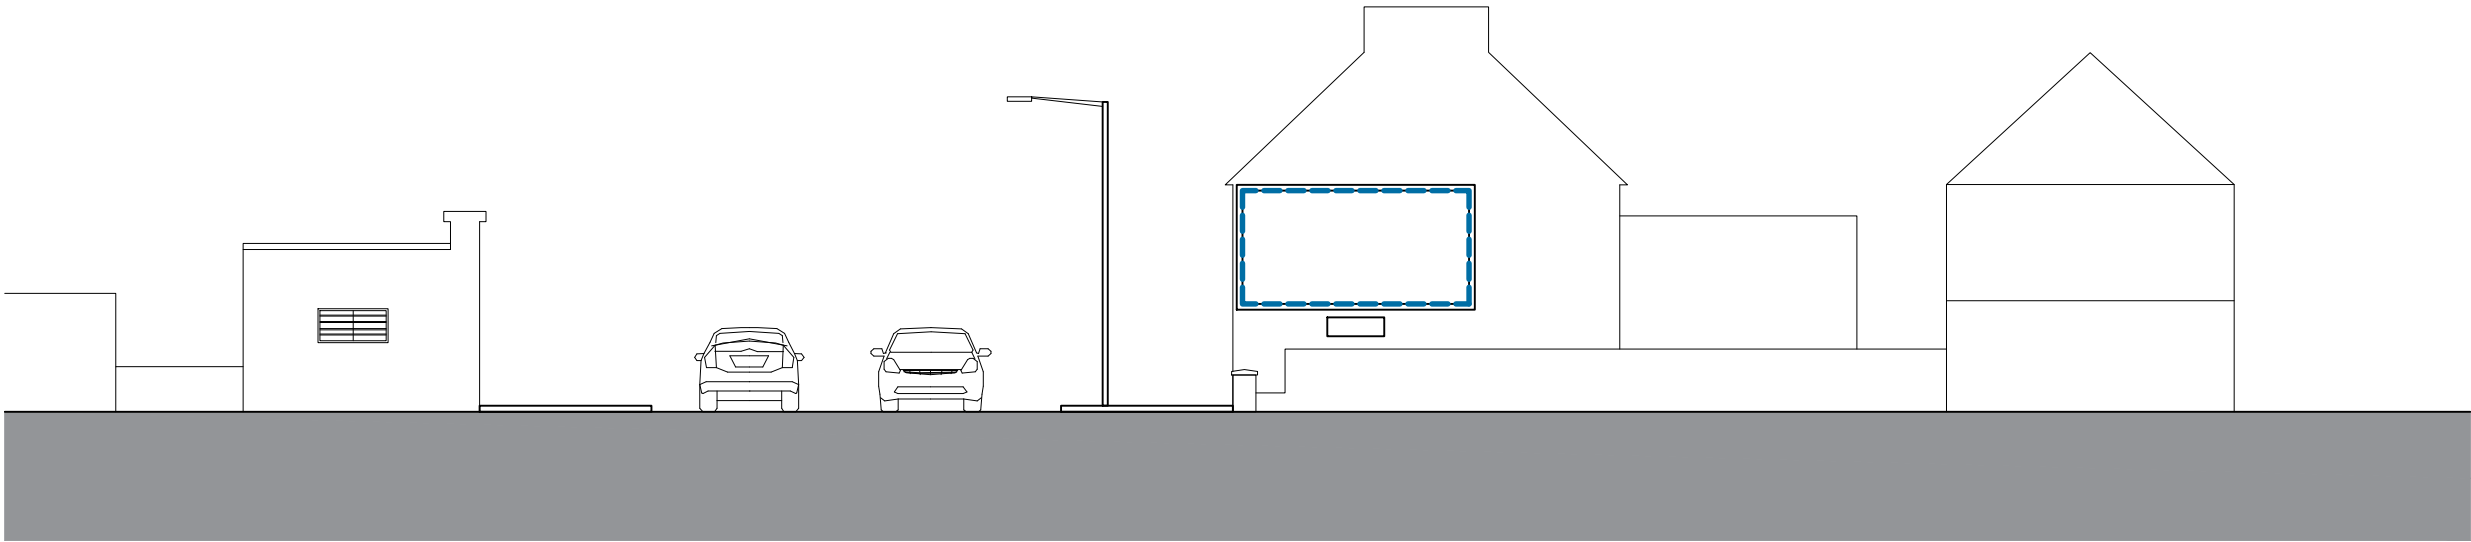

Proposed



Title
Elevation AA

Address
32 Summer Ln, Barnsley,
S70 6BN

Client
The Wildstone Group

Job No. 13364 **Issued** 10/07/20

Scale
1:200 @ A3

- Key**
- 1. Existing Advertising Board
 - 2. Proposed Media Screen

All information is to be checked on site for accuracy and fit. Only drawings with WD status with the most recent revision are to be used for construction.



Existing



Proposed



Title
Elevation BB

Address
32 Summer Ln, Barnsley,
S70 6BN

Client
The Wildstone Group

Job No.
13364

Issued
10/07/20



Scale
1:200 @ A3

- Key**
- 1. Existing Advertising Board
 - 2. Proposed Media Screen

All information is to be checked on site for accuracy and fit. Only drawings with WD status with the most recent revision are to be used for construction.

Existing

Plan

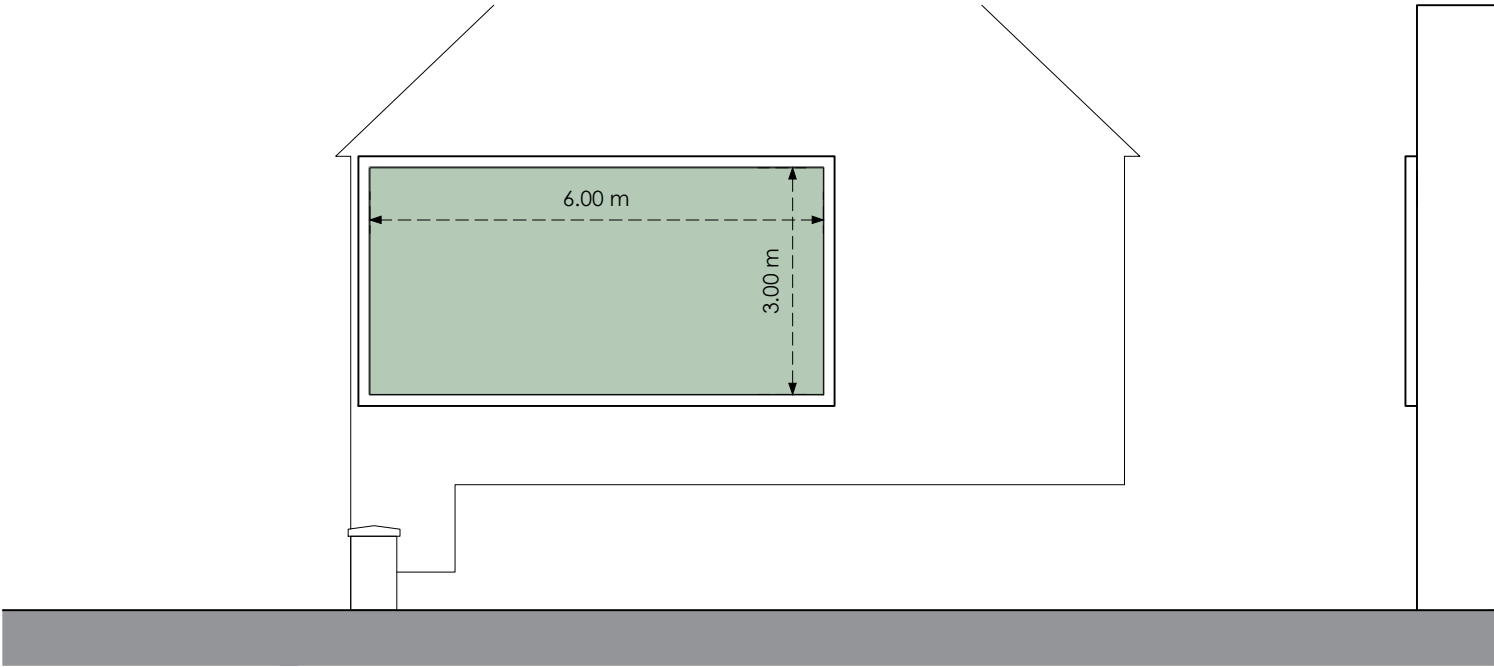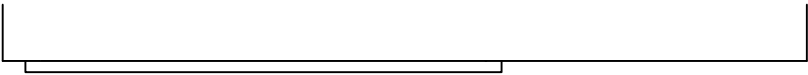


Front

Side


Proposed

Plan

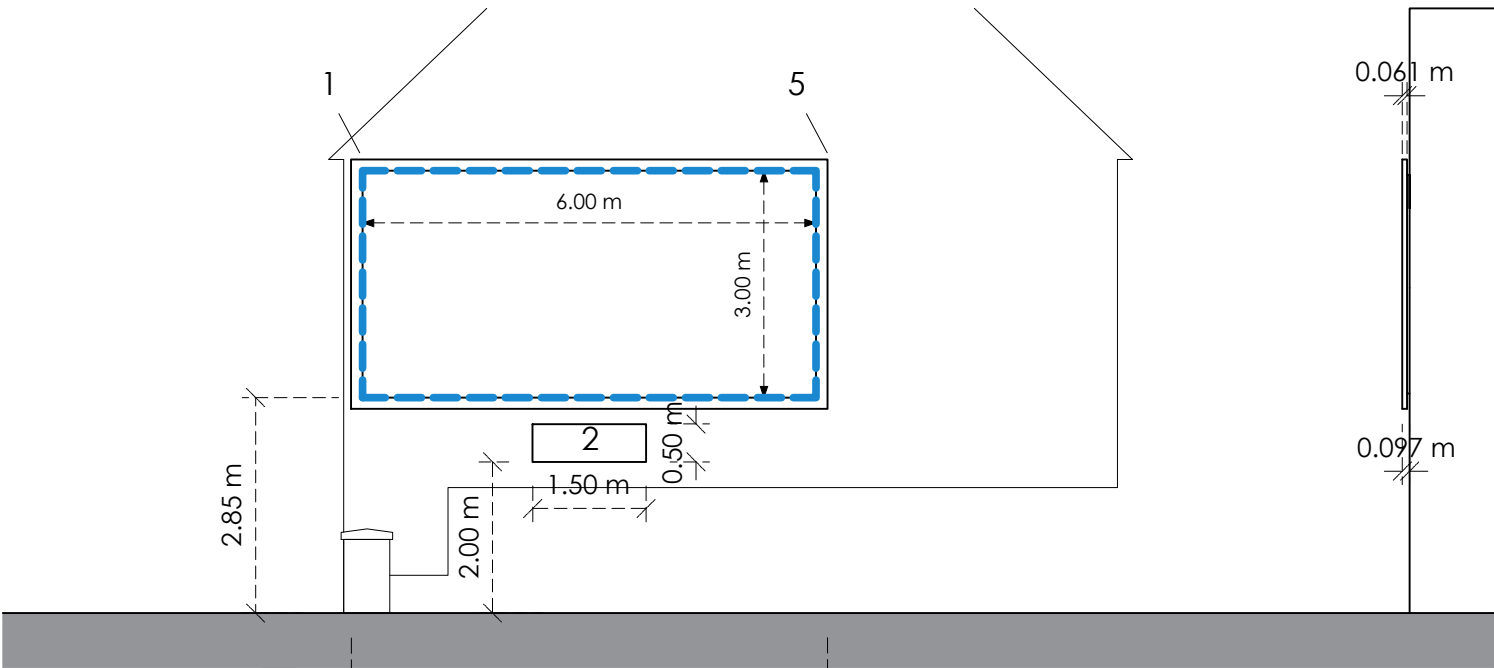

Front

Side

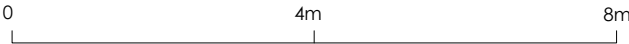

Title
Specification

Address
32 Summer Ln, Barnsley,
S70 6BN

Client
The Wildstone Group

Job No.
13364

Issued
10/07/20

Scale
1:100 @ A3

- Key**
- 1. Black Powder Coated Metallic Frame
 - 2. Logo Box
 - 3. Existing Advertising Board
 - 4. Proposed Media Screen
 - 5. Camera for Screen Monitoring

All information is to be checked on site for accuracy and fit. Only drawings with WD status with the most recent revision are to be used for construction.