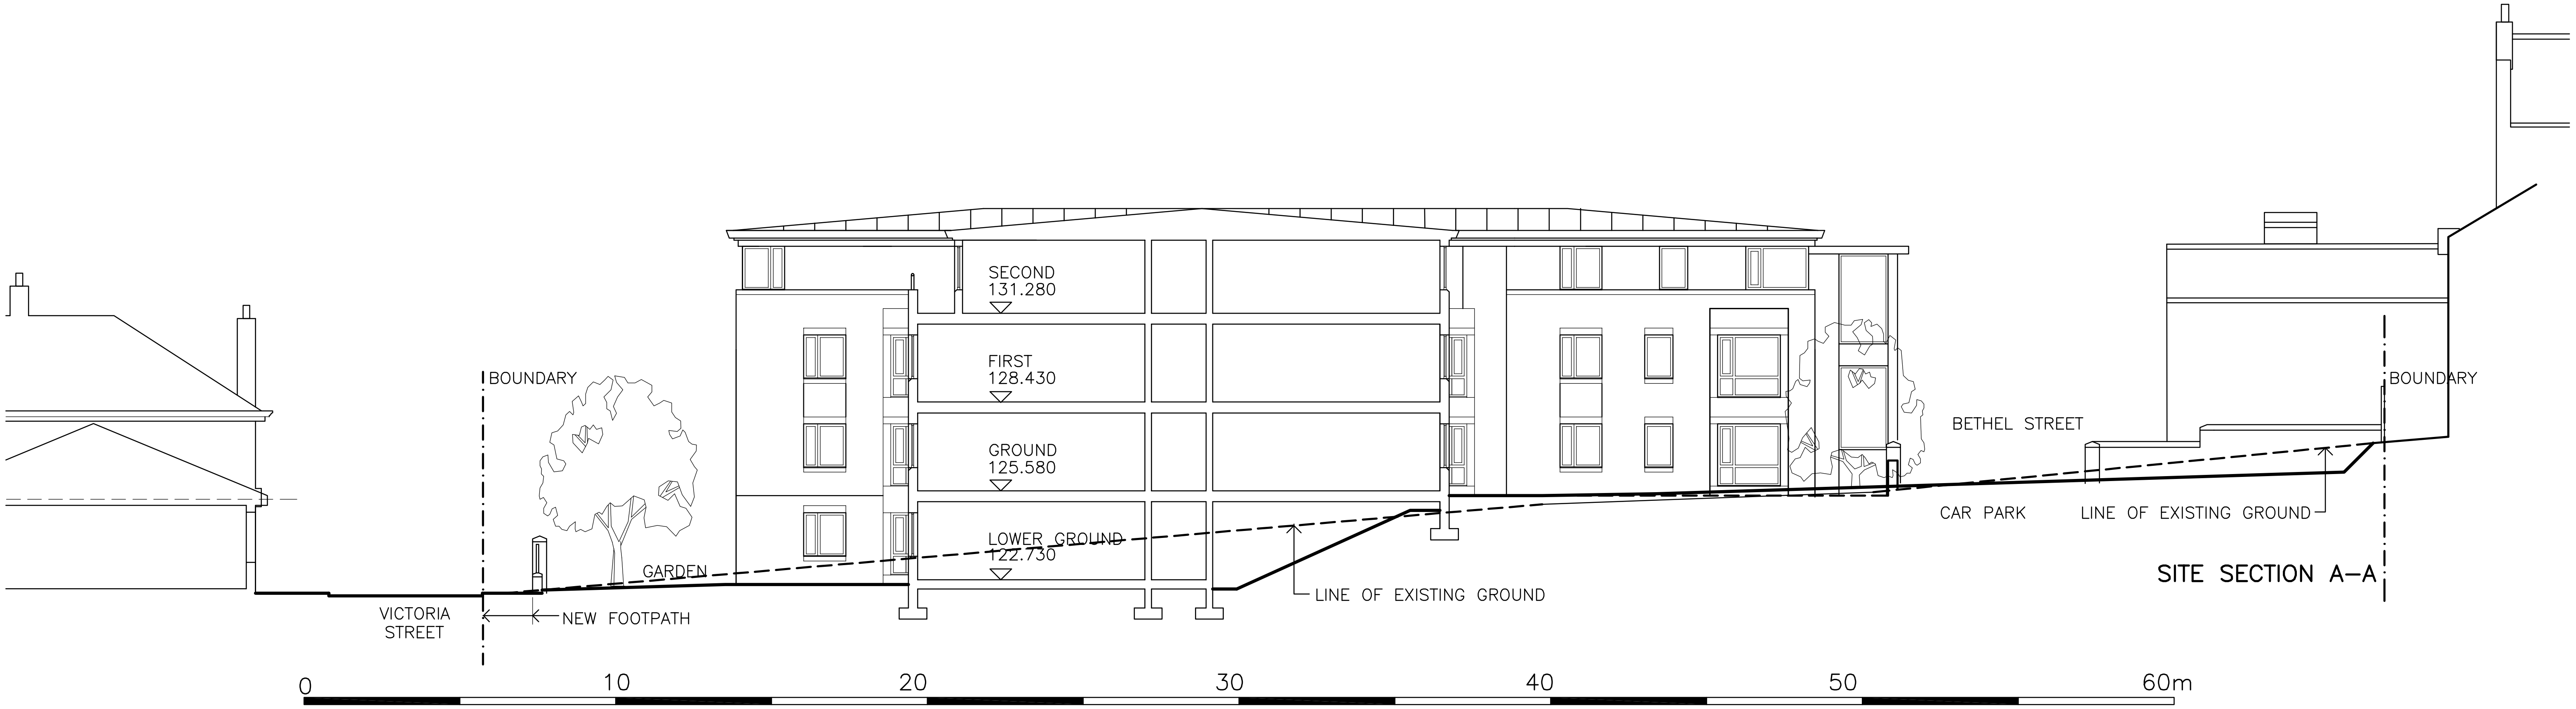
SECOND
131.280
FIRST
128.430
GROUND
125.580
LOWER GROUND
122.730
BOUNDARY
GARDEN
VICTORIA STREET
NEW FOOTPATH
LINE OF EXISTING GROUND
BETHEL STREET
CAR PARK
LINE OF EXISTING GROUND
BOUNDARY
SITE SECTION A–A
0
10
20
30
40
50
60m

**LANGTRY-LANGTON**
ARCHITECTS

8 Oak Mount
Bradford
West Yorkshire
BD8 7BD

T. +44 (0)1274 498226
F. +44 (0)1274 548416
E. enquiries@langtry-langton.co.uk

All work to be carried out in accordance with the requirements of the Building Regulations and the Water Authority Regulations currently in force.

Do not scale from this drawing. Architect to be notified of any discrepancies.

Verify relevant dimensions on site before commencing work or preparing shop drawings.

This drawing is copyright.

| REV | DATE | AMENDMENT |
|---|---|---|
| | | |

PROJECT

PROPOSED EXTRA CARE
DEVELOPMENT
BETHEL ST., HOYLAND
for BRAMALL CONSTRUCTION

DRAWING TITLE

SITE SECTION

PROJECT NO. DRAWING. NO. REVISION
08005 ● 08 ●

STATUS

SCALE @ A1 1:100
SCALE @ A3 1:200 DATE 05-08 DRAWN