


BOUNDARY.
▽

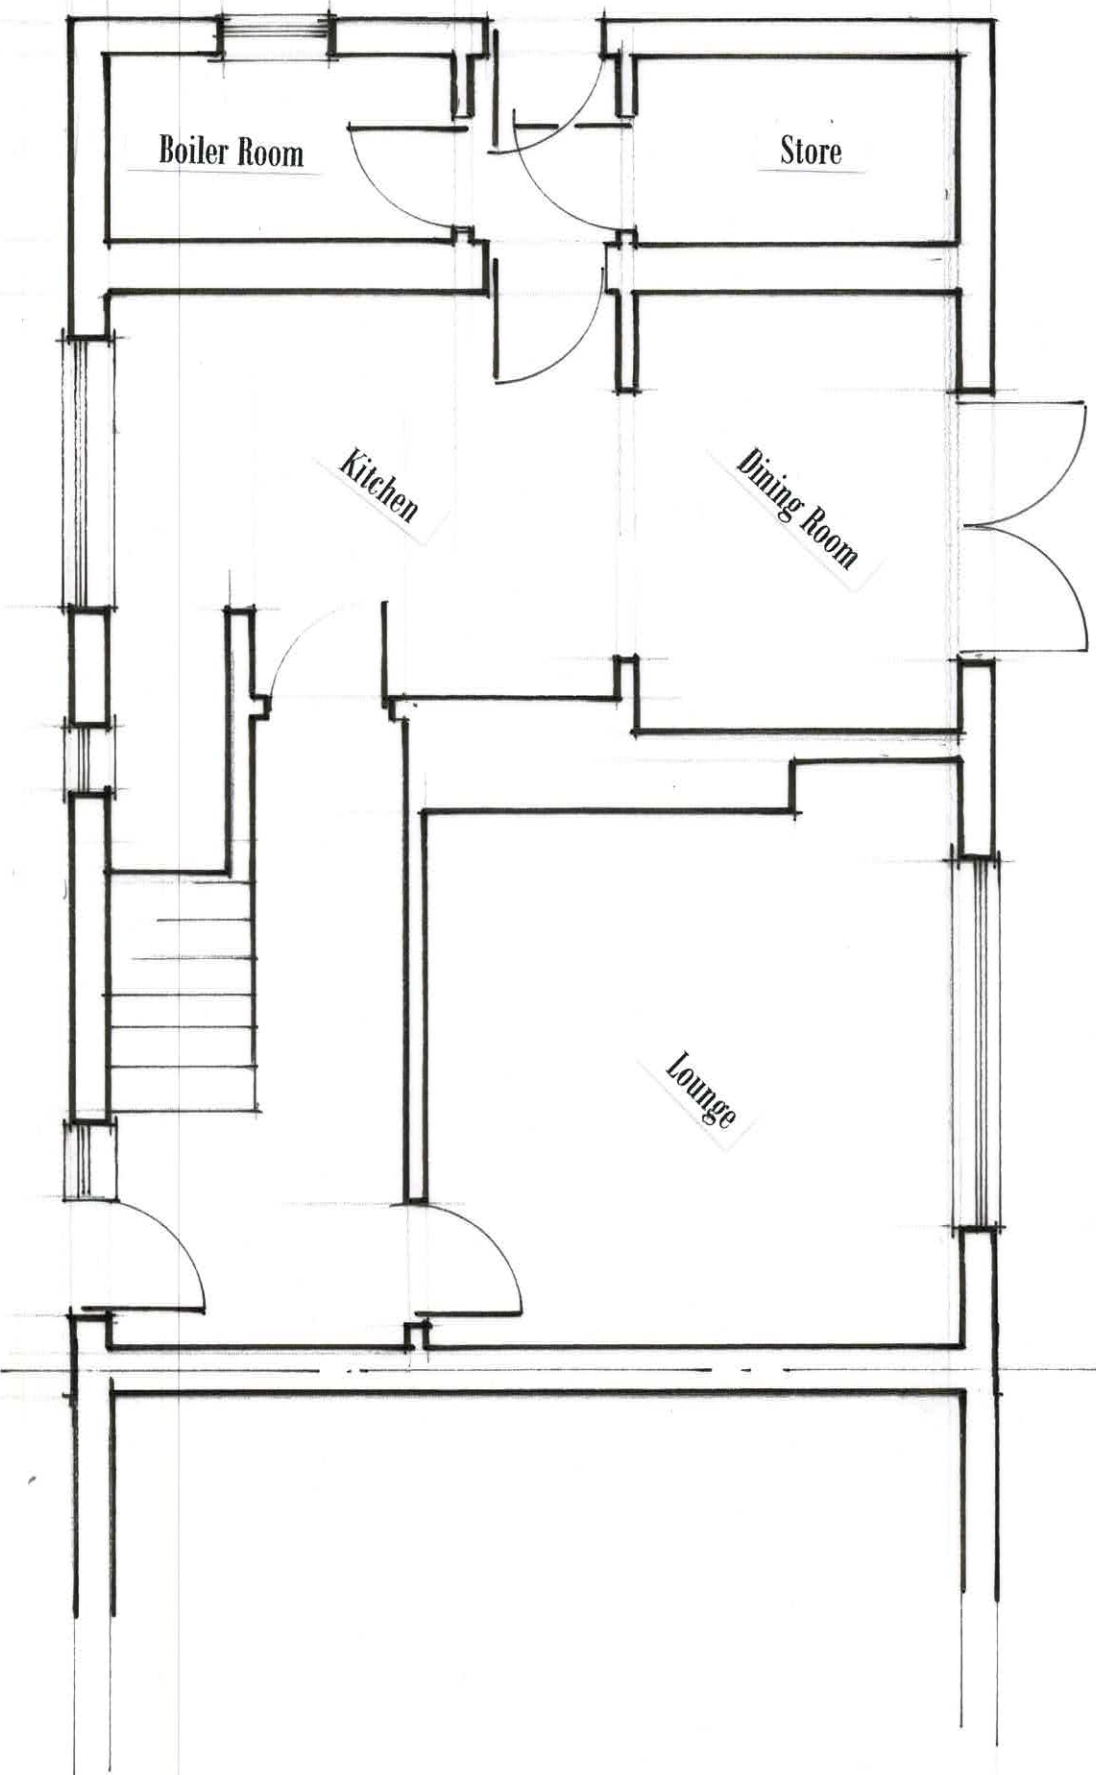


45 Westfield Ave
Thurstone
S36 9RL

Existing Ground Floor Layout
1 : 50 @ A3


cc/01

45 Westfield Ave
Thurstone
S36 9RL

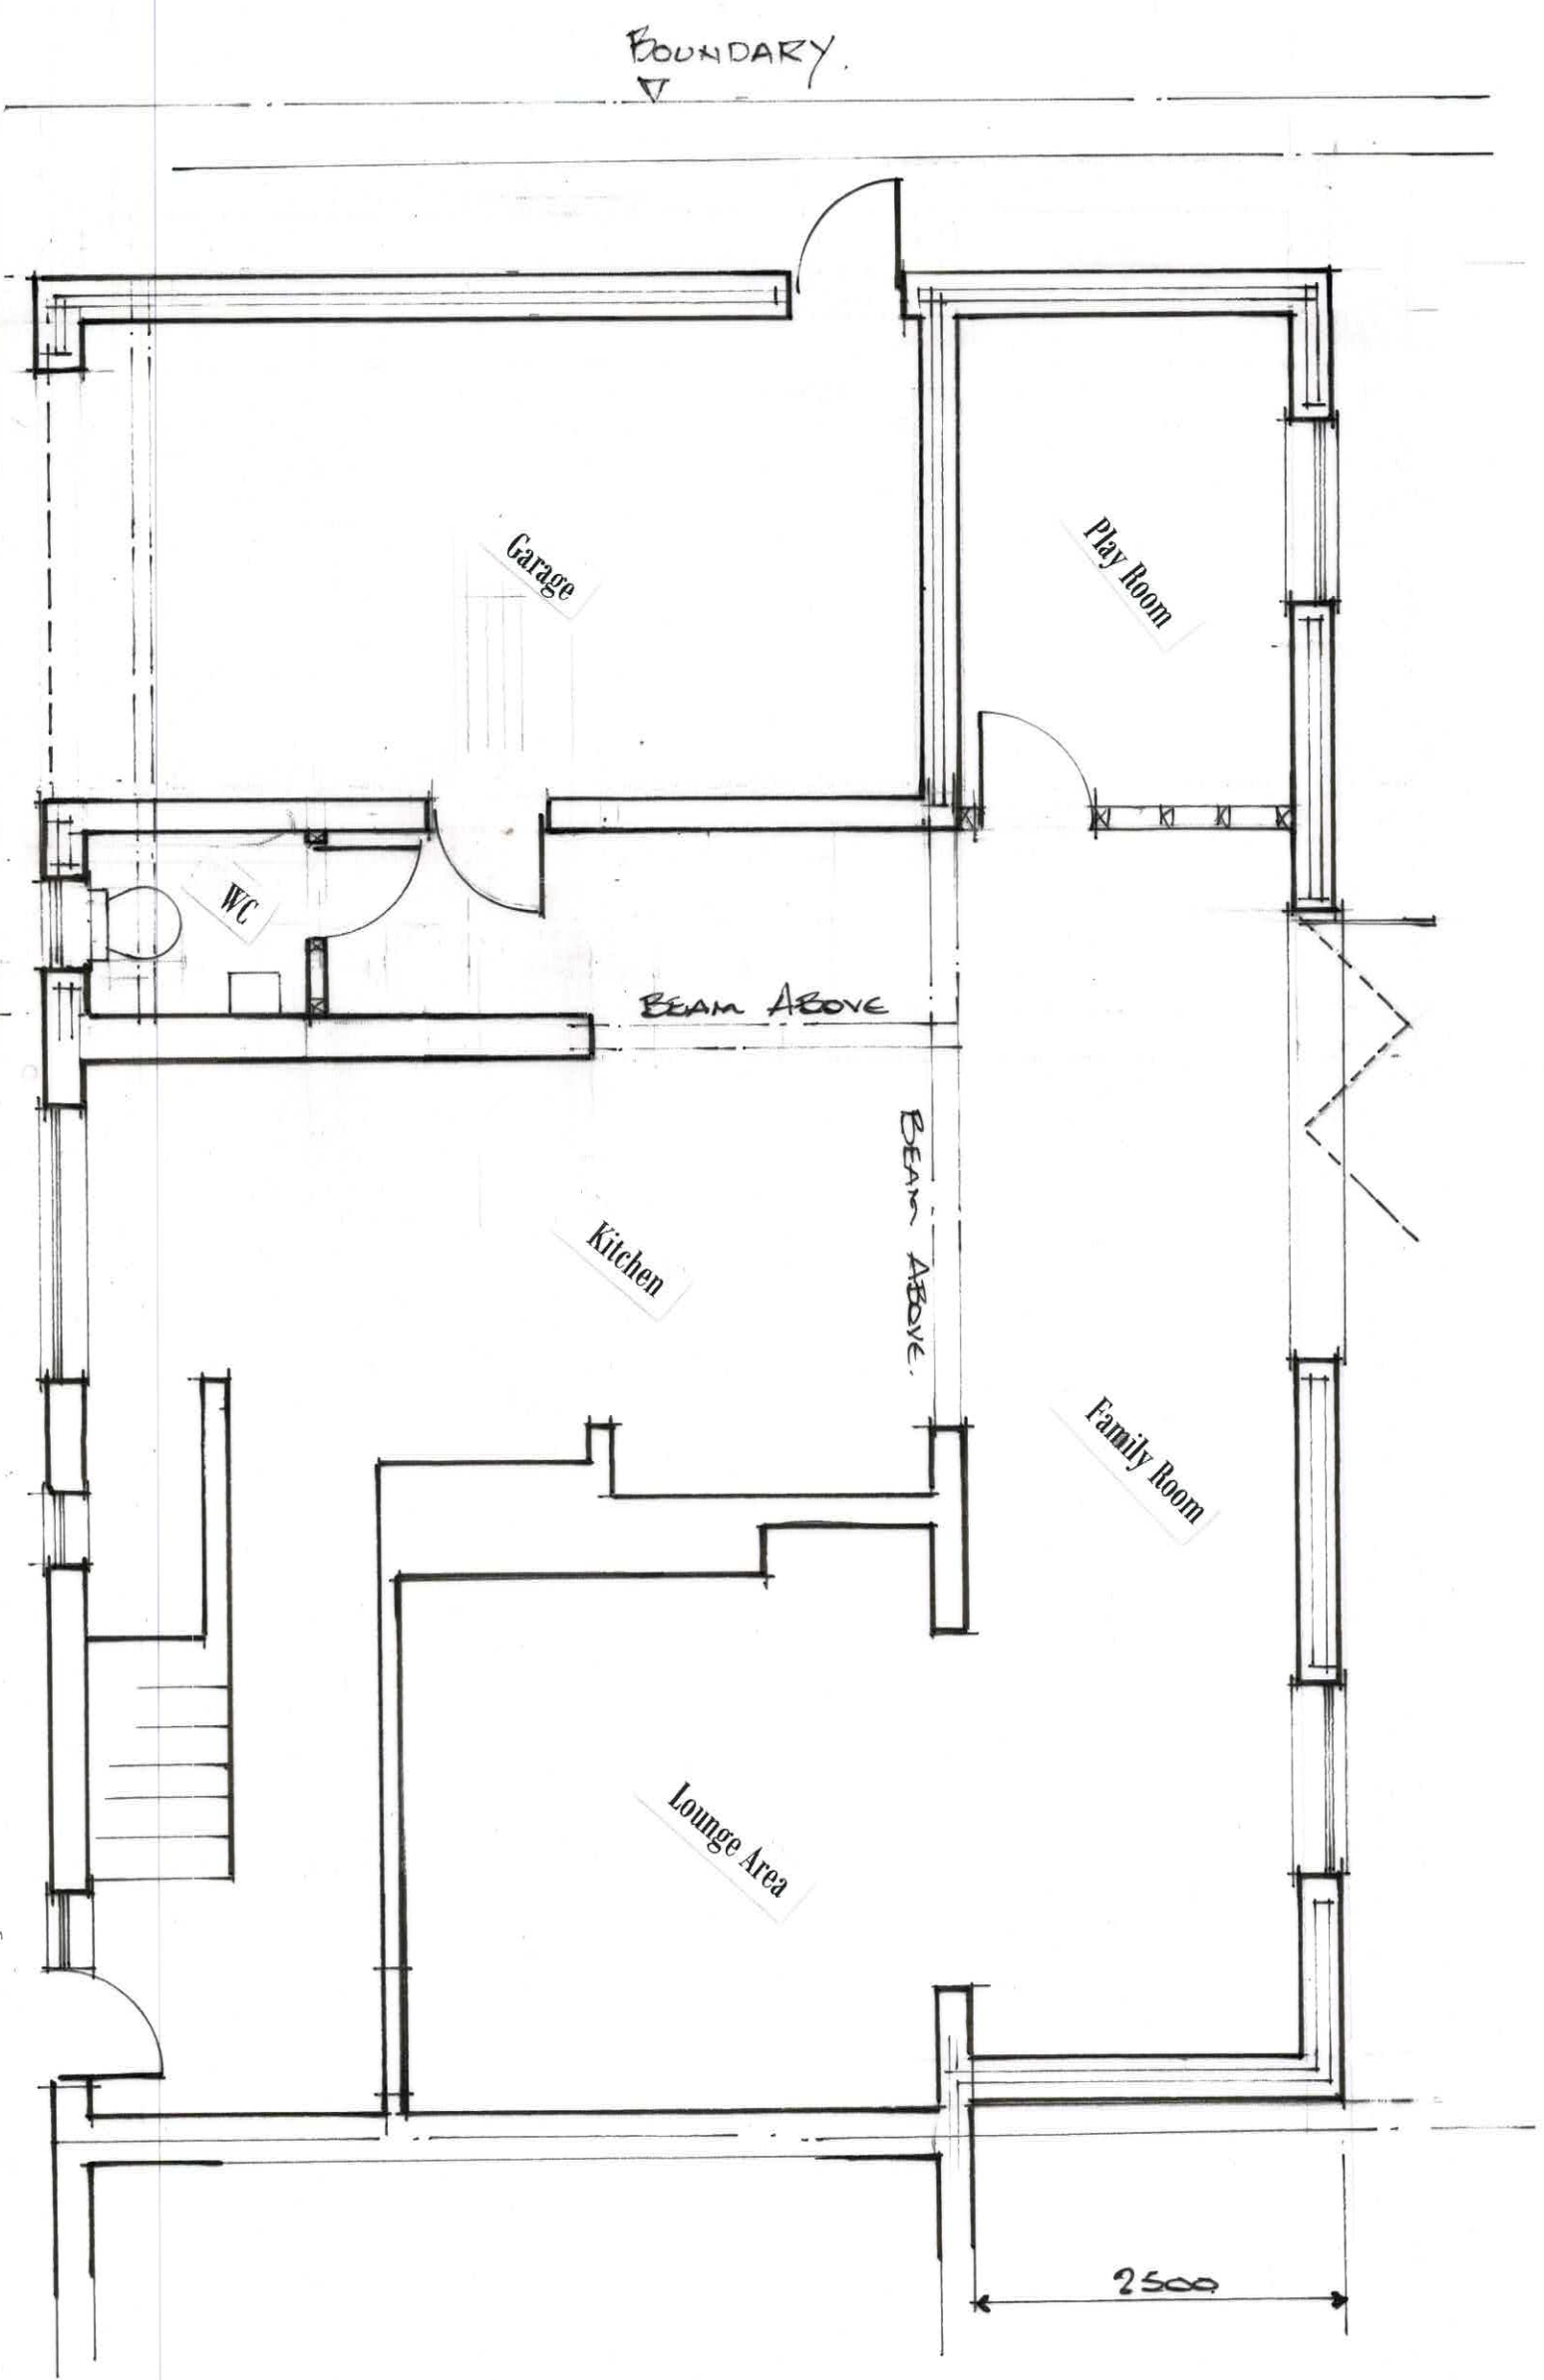


Proposed Ground Floor layout
1:50 @ A3

45 Westfield Ave
Thurstone
S36 9RL

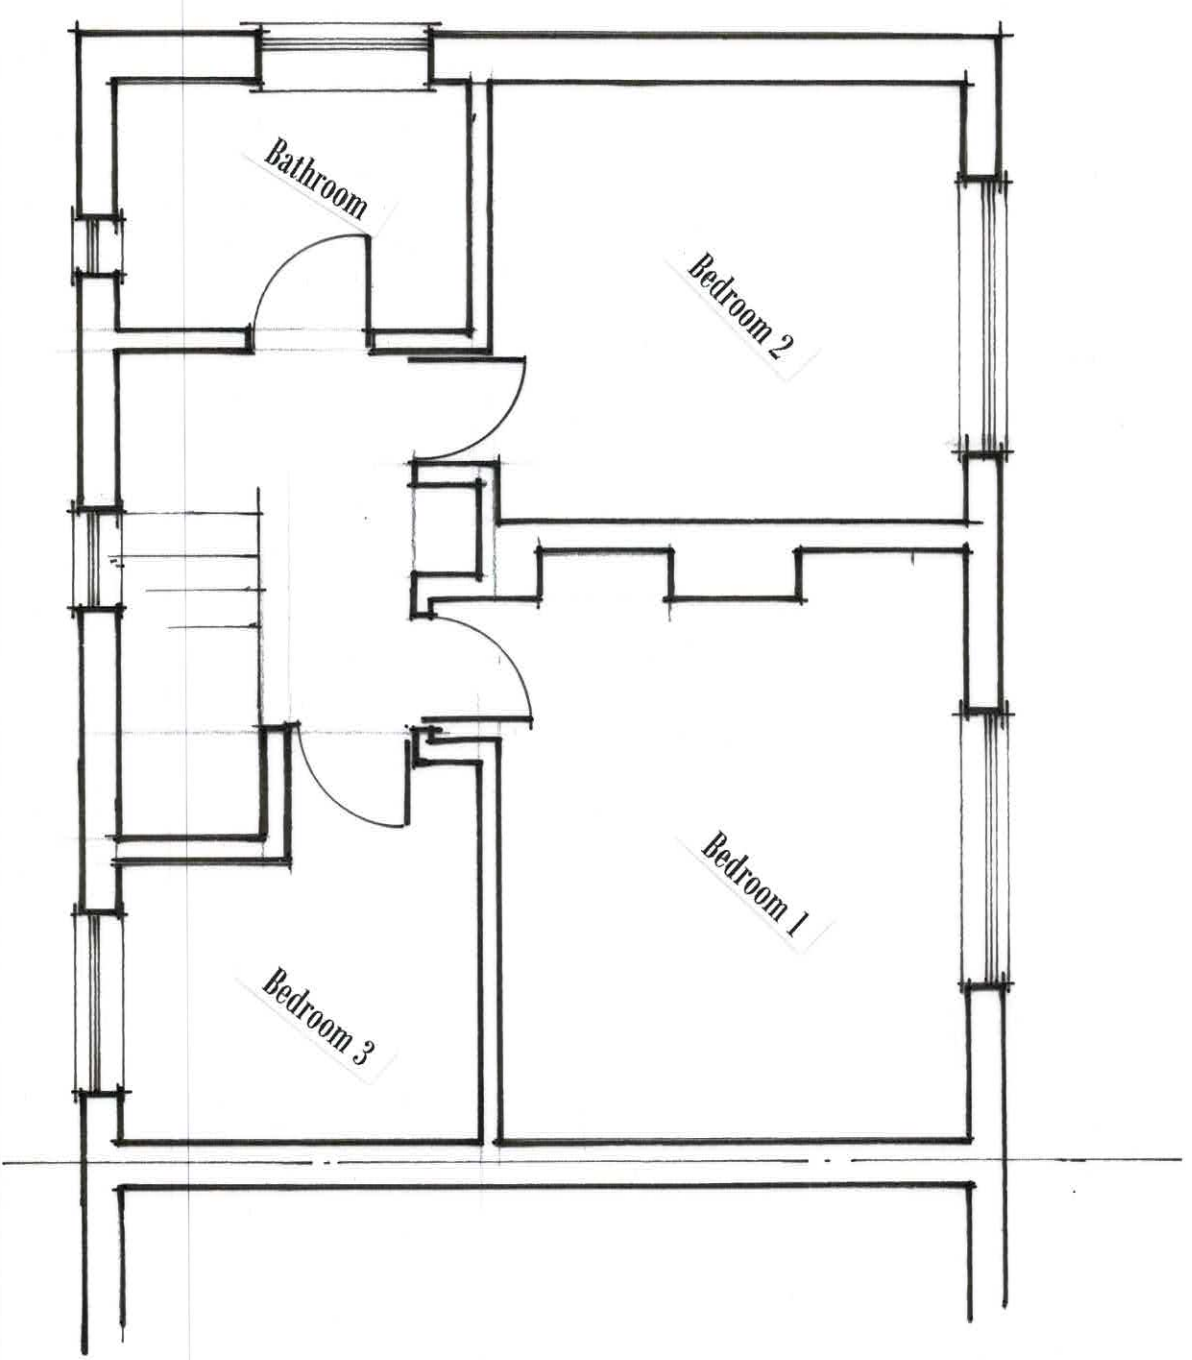

Existing First Floor Layout
1 : 50 @ A3


45 Westfield Ave
Thurstone
S36 9RL

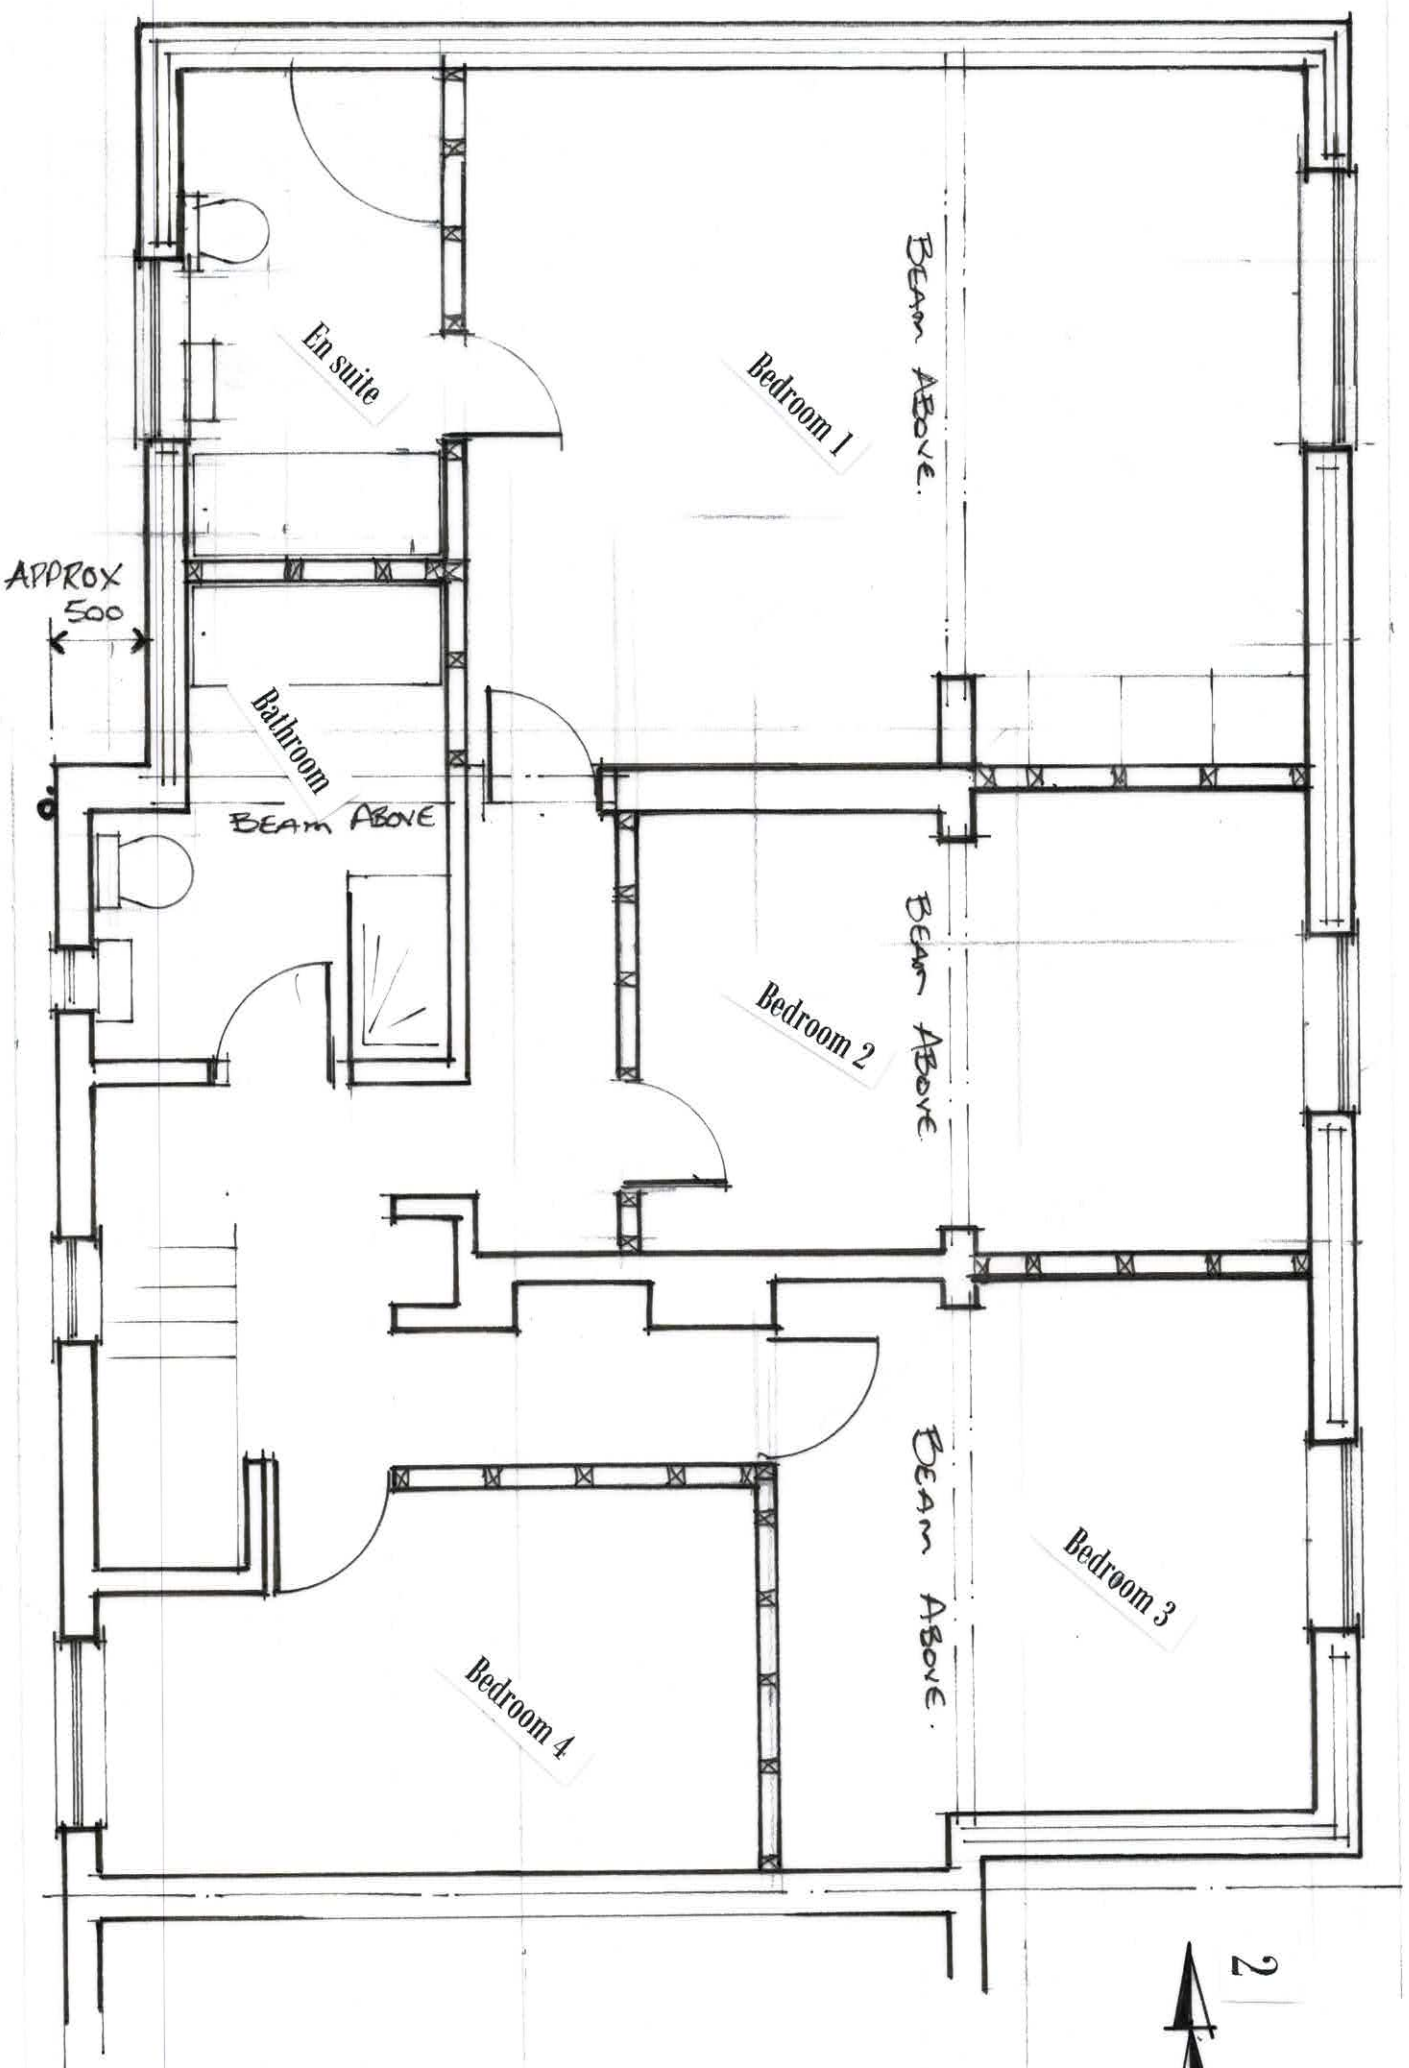


Proposed First floor layout

1 : 50 @ A3


CC/04

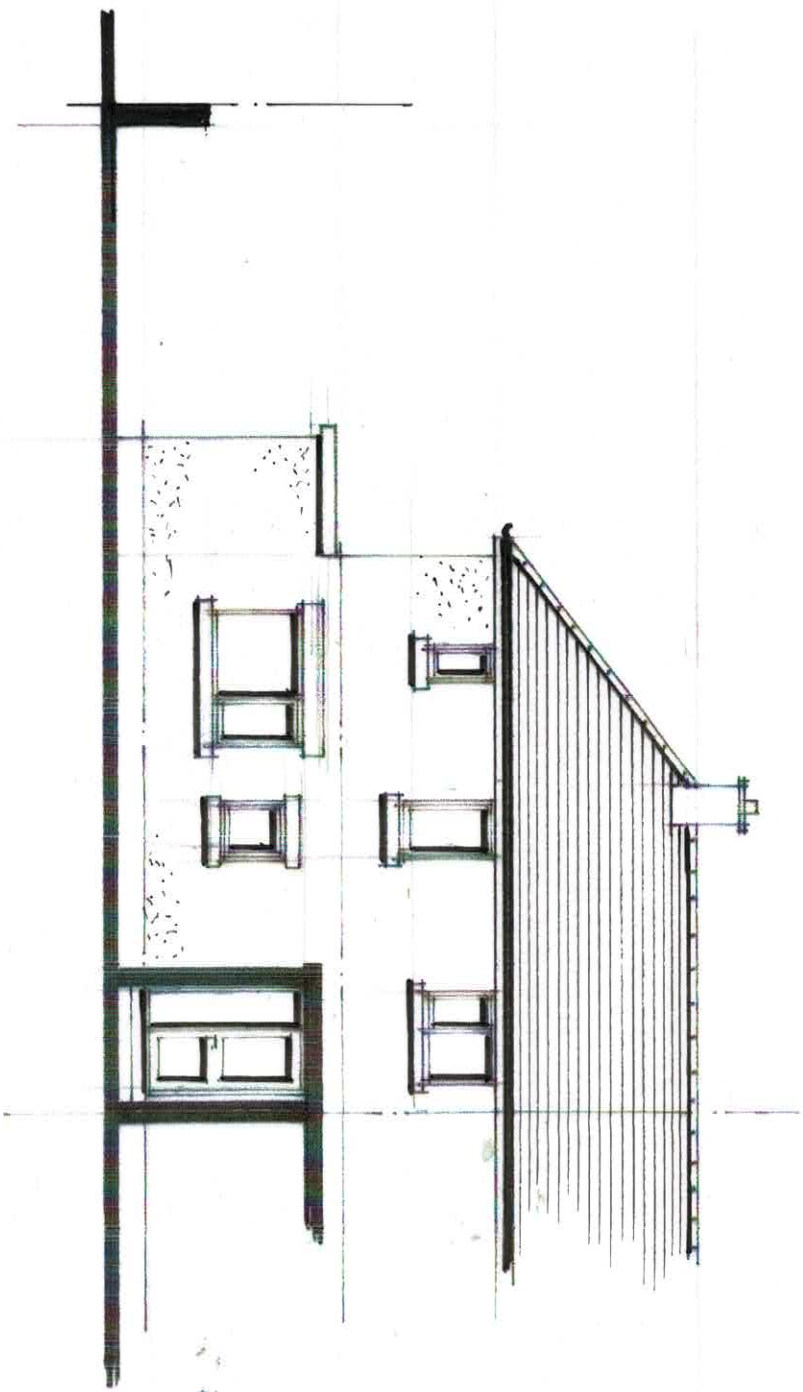

Front Elevation

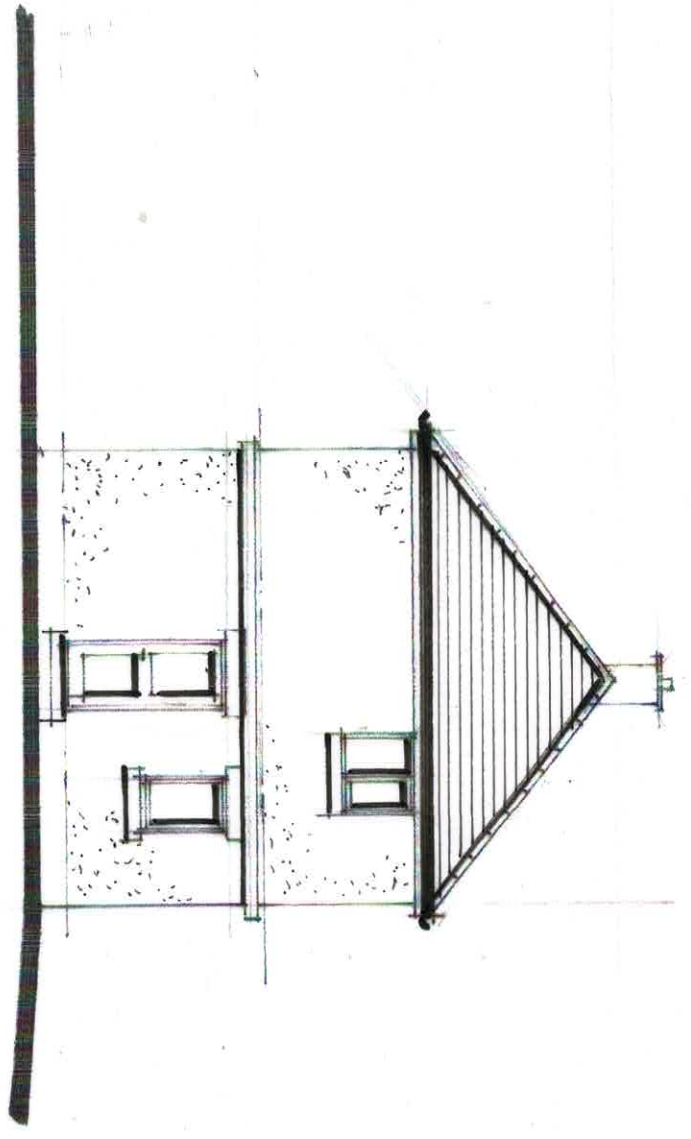

Side Elevation on 1

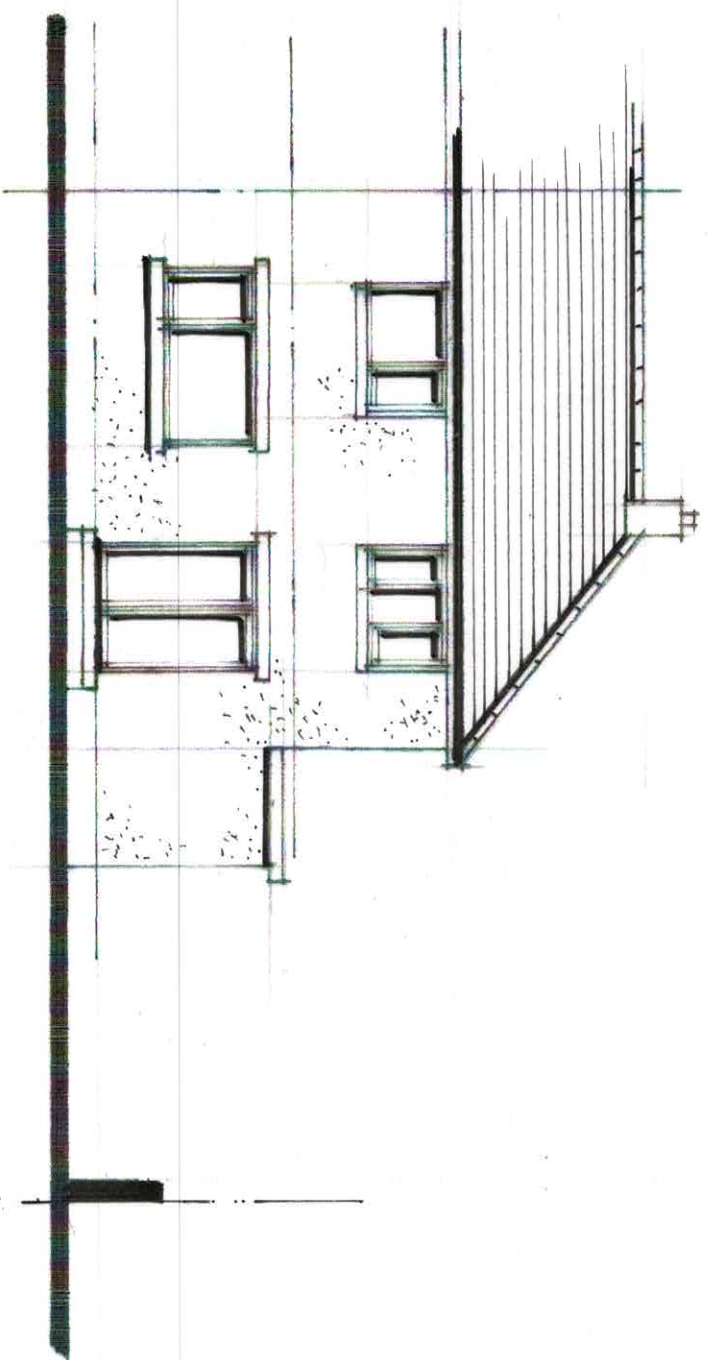


Rear Elevation

45 Westfield Ave
Thurstone
S36 9RL


Existing Elevations

1 : 100 @ A3


CC/05

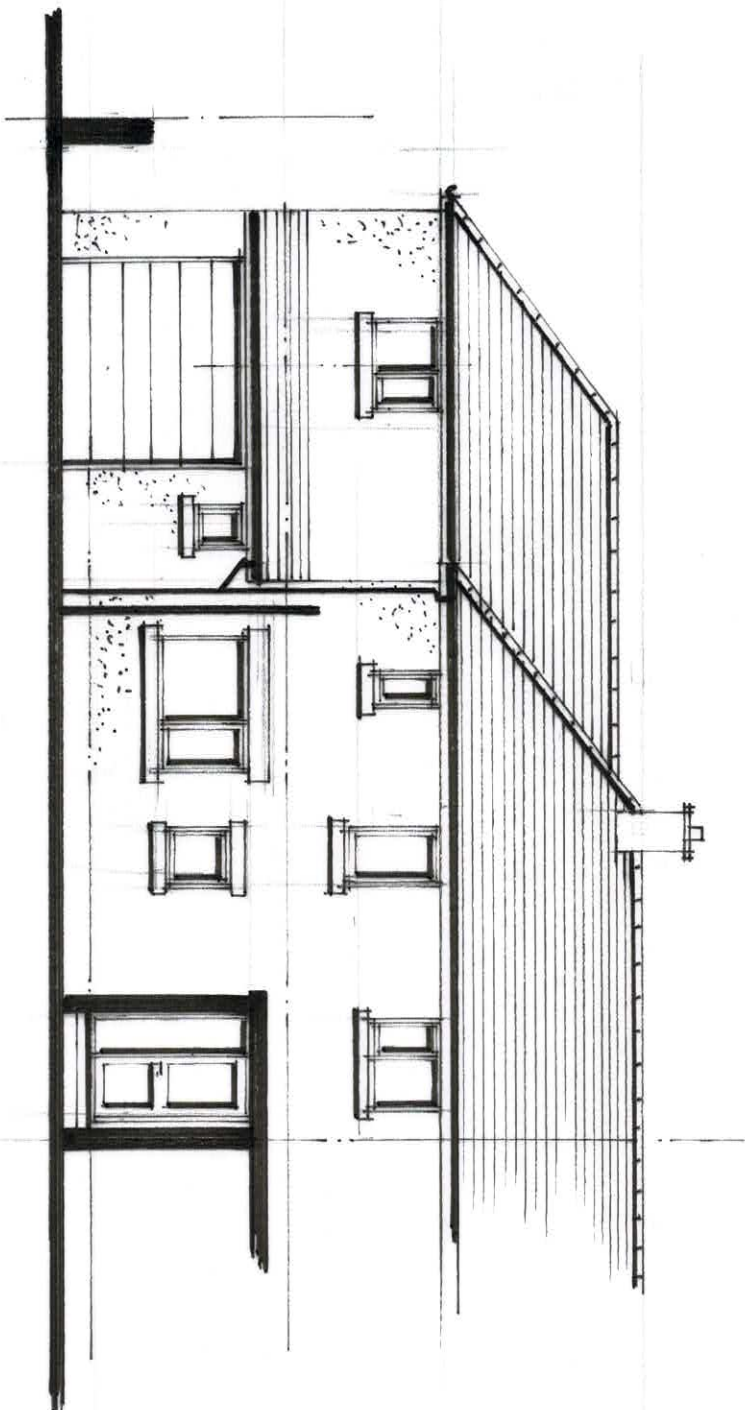


Front Elevation

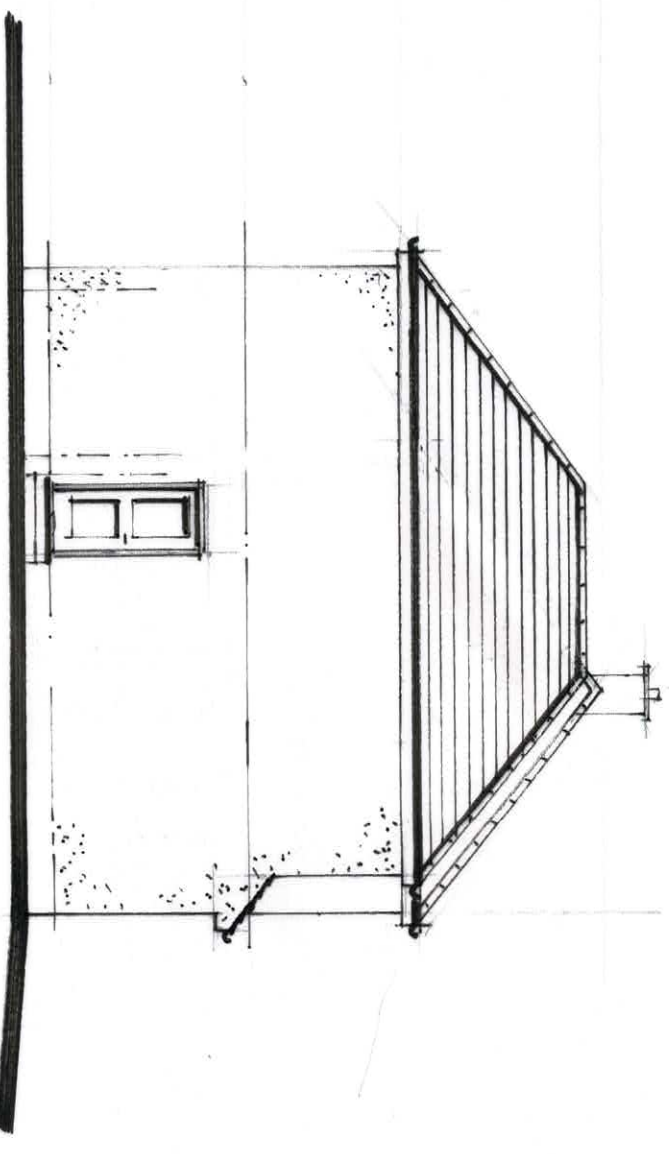

Side Elevation on 1

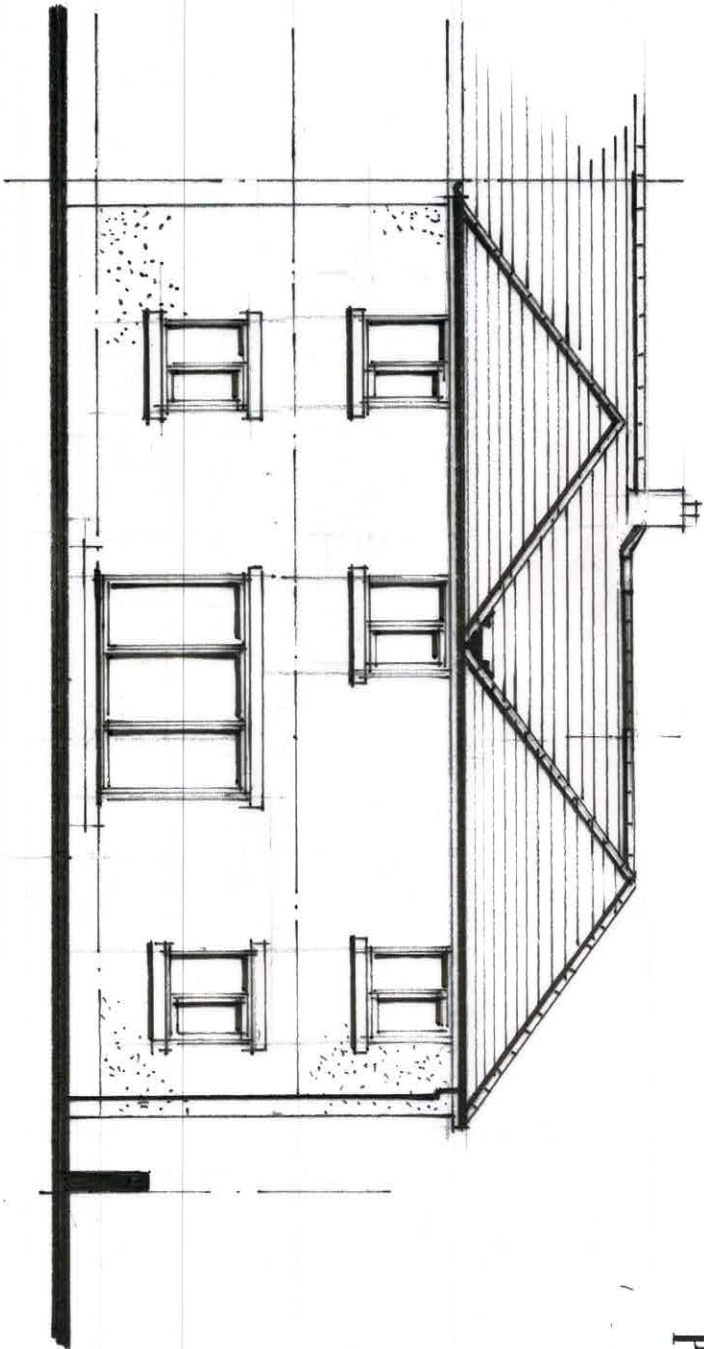

Rear Elevation

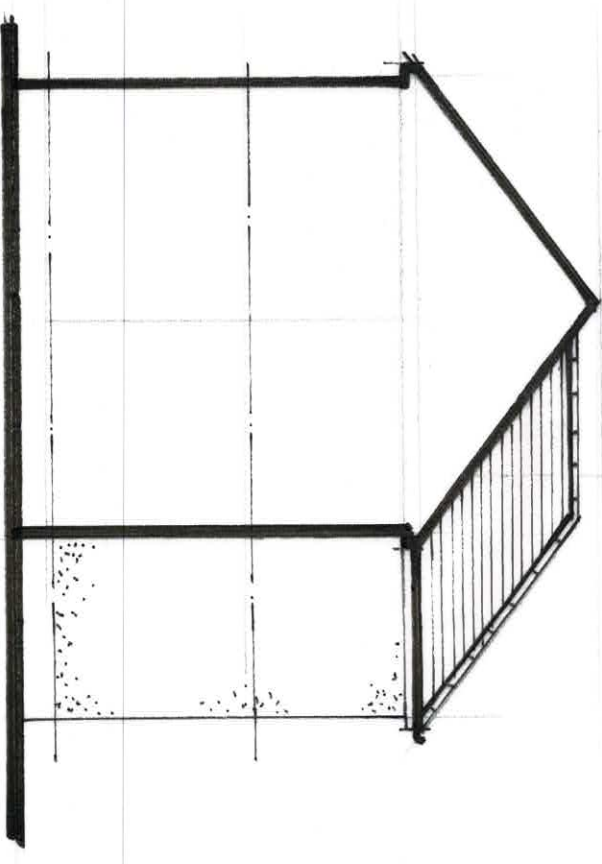

Side Elevation on 2

Proposed Elevations

1 : 100 @ A3

45 Westfield Ave
Thurstone
S36 9RL