Notes

Check all dimensions on site. Do not scale from this drawing
Report any discrepancies and omissions to HLM Architects
This Drawing is Copyright ©

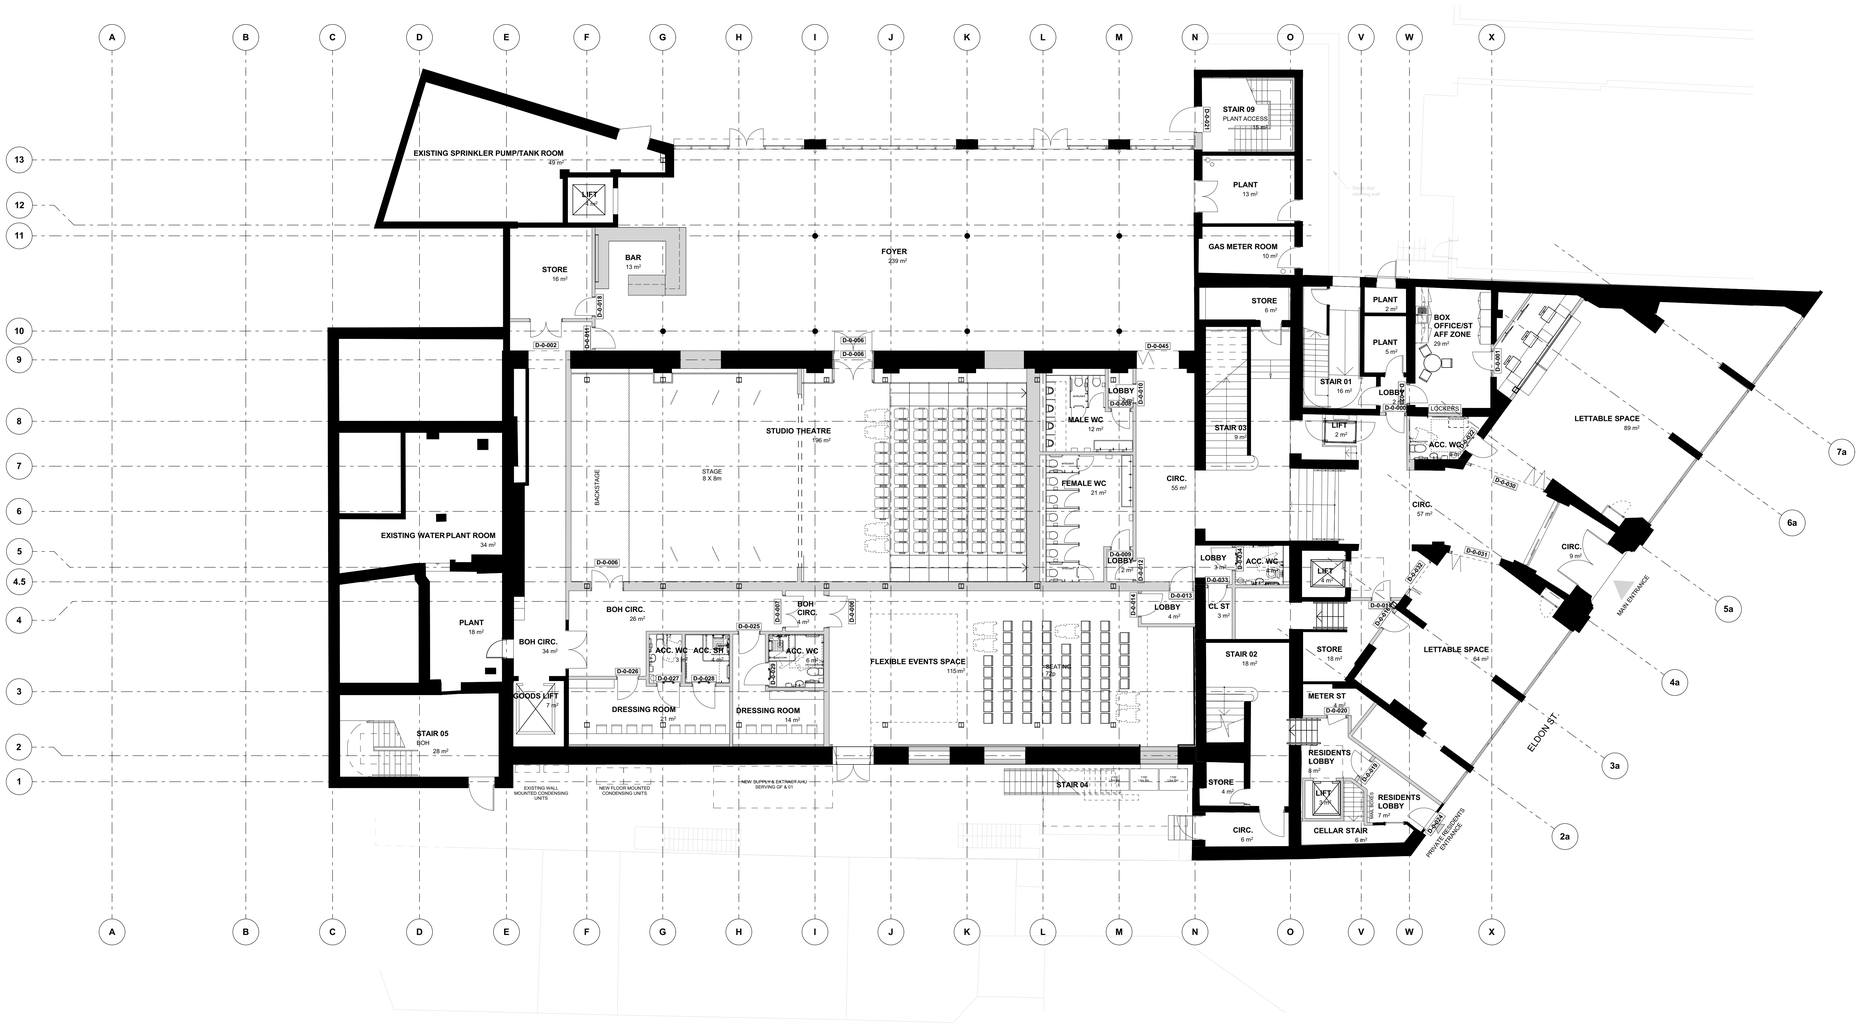

Rev	Description	Date	By	Chk
P01	ISSUE FOR PLANNING	27/07/21	BW	AT

Revisions

Suitability

Project

BARNSLEY CIVIC

Client

Title

PROPOSED GROUND FLOOR PLAN

Drawing No.: **BC-HLM-01-00-DR-A-00600**

Revision: **P01**

Scale @ A0: 1:100

Drawn: BW

Date: 13/04/2021

Checked: HLM

HLM Architects

© HLMArchitects
2nd Floor
The Ruskin Building
Tudor Square
Sheffield S1 2LA

www.hlmarchitects.com
T. +44 (0) 114 263 9600
F. +44 (0) 114 263 9650
sheffield@hlmarchitects.com

1:500 50 M
1:100 10 M