
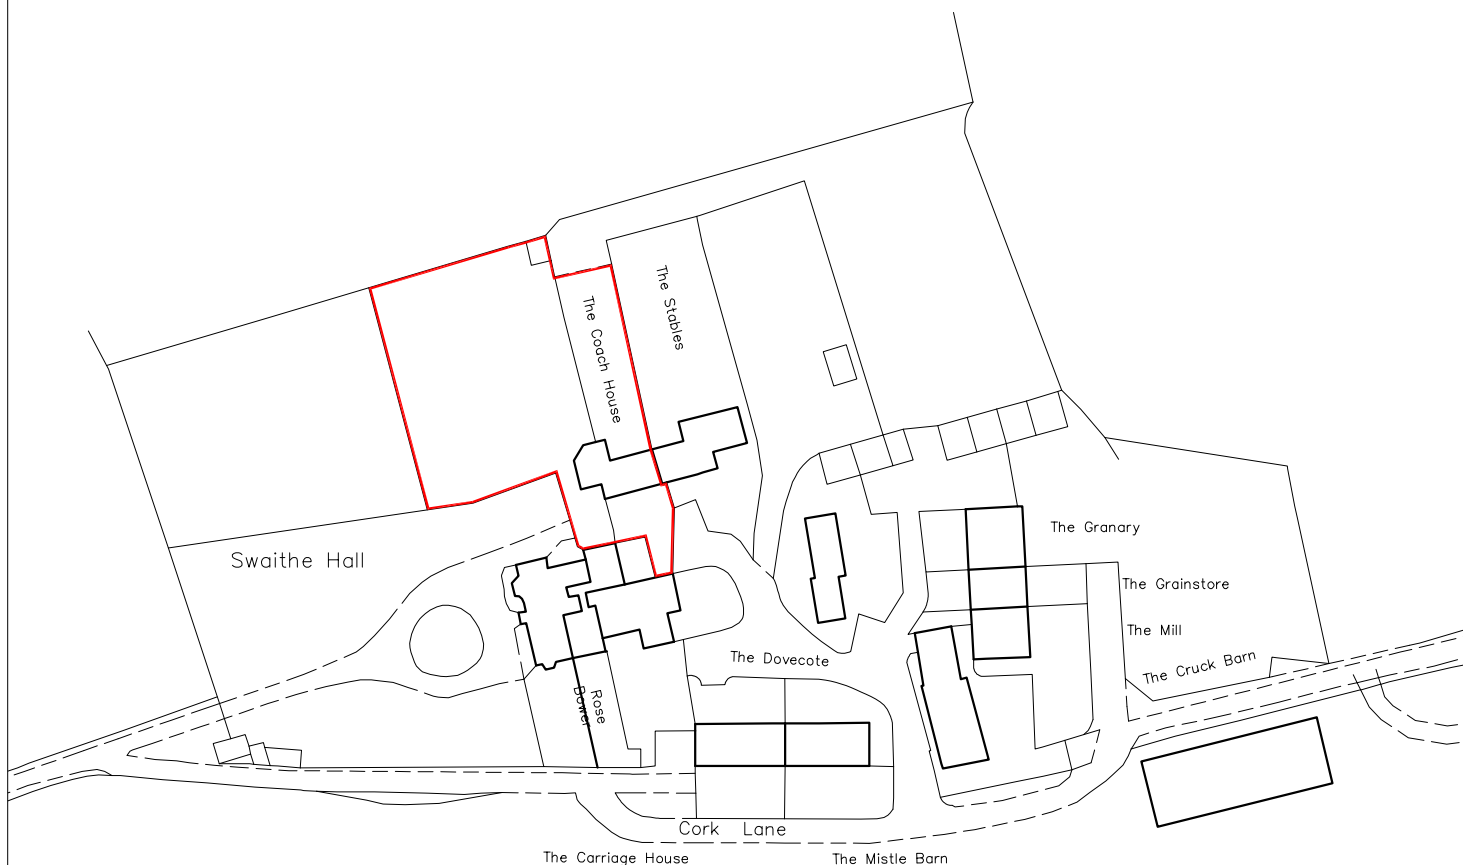


North

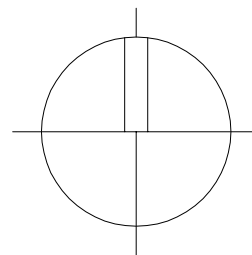

Ordnance Survey (c) Crown Copyright 2017. All rights reserved. Licence number 100022432

THE COACH HOUSE
CORK LANE
SWAITHE
BARNSELEY
S70 3QG


SITE LOCATION PLAN

Scale 1:1250

Date July 2017

Ref 17.20

Drwg No **0S1**

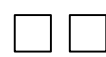 **mboothdesign**

architectural design and building consultants

Fairfield House
Berneslai Close Barnsley
S70 2FL

T: 01226 286256

M: 07881898300

E: mark@mboothdesign.co.uk