




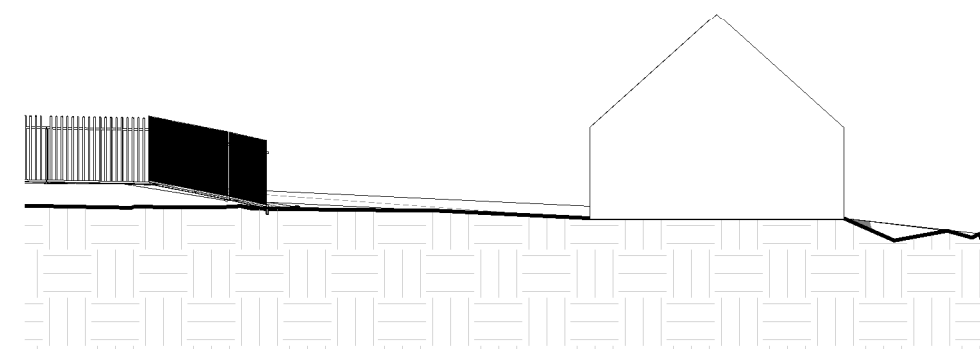


1 Section F - F 26 Manor Way - Existing
1 : 200

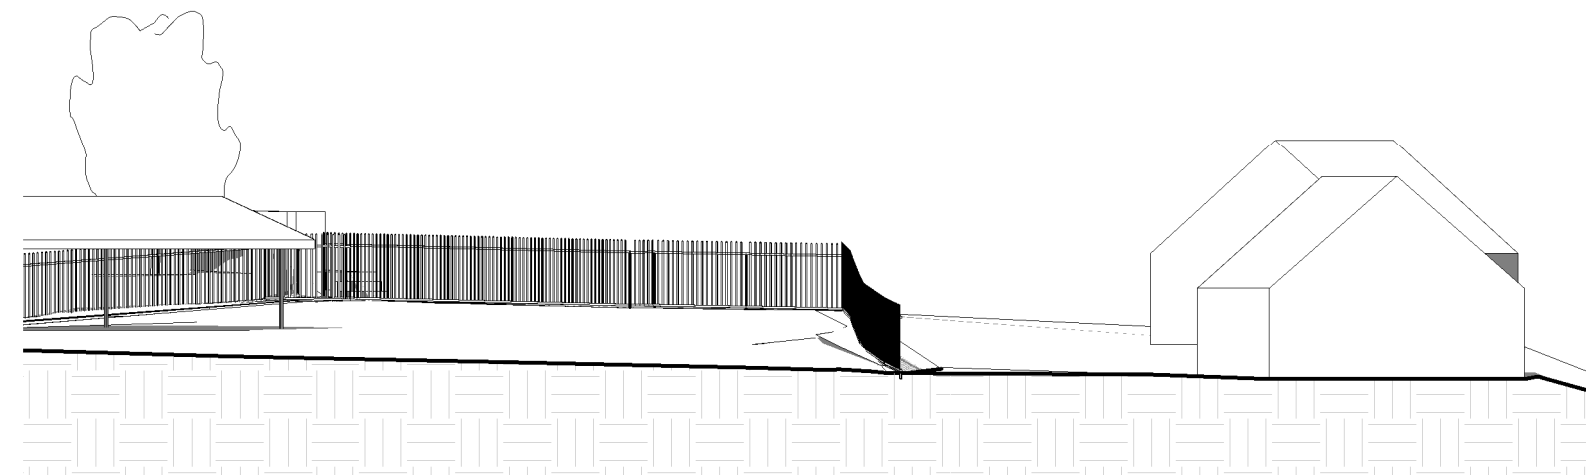


3 Section G - G 22 Manor Way - Existing
1 : 200

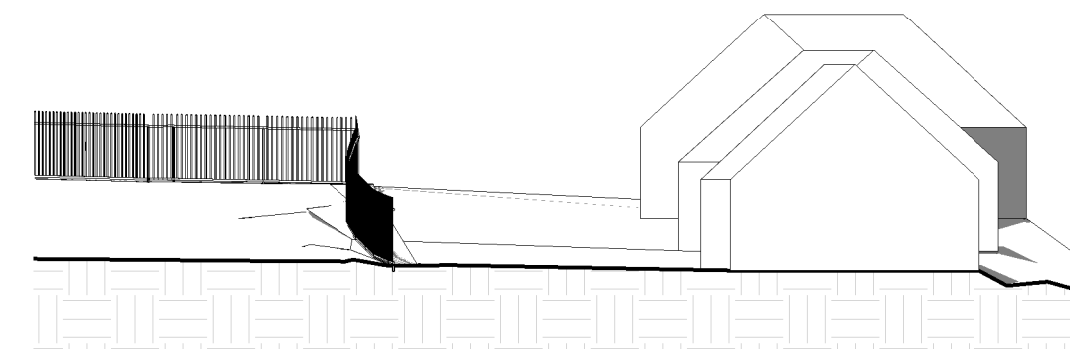


6 Section H - H 18/20 Manor Way - Existing
1 : 200

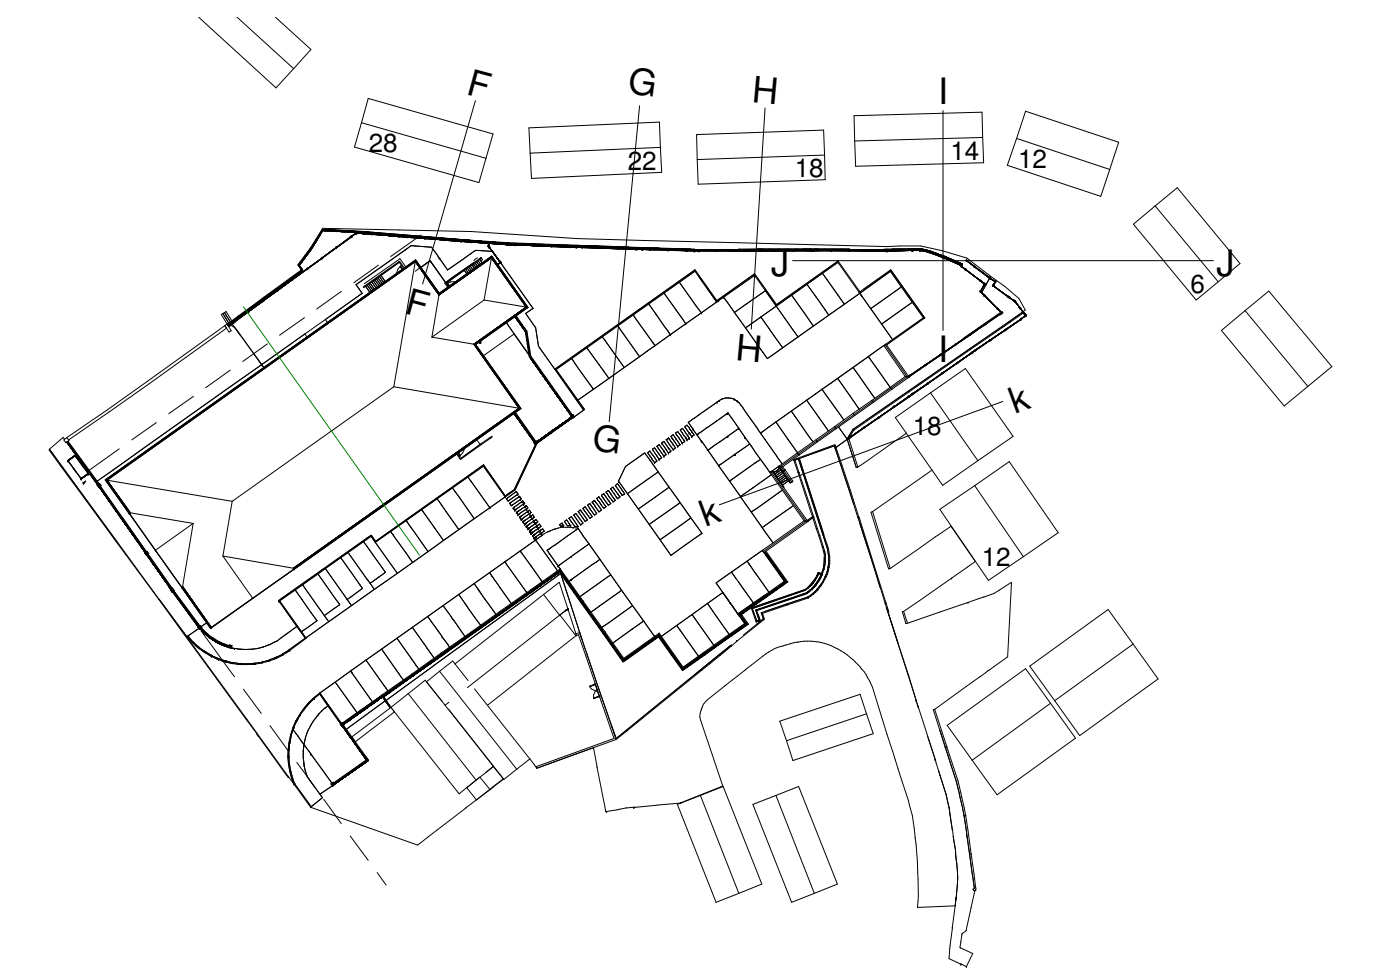


Section Legend

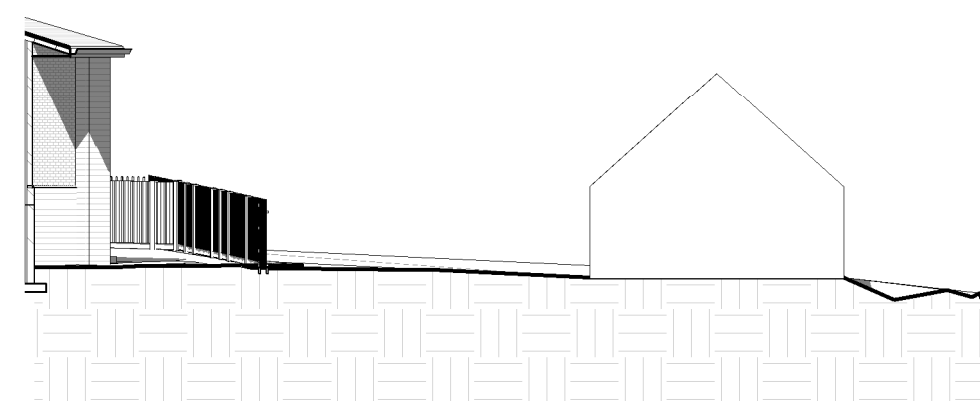


2 Section F - F 26 Manor Way - Proposed
1 : 200

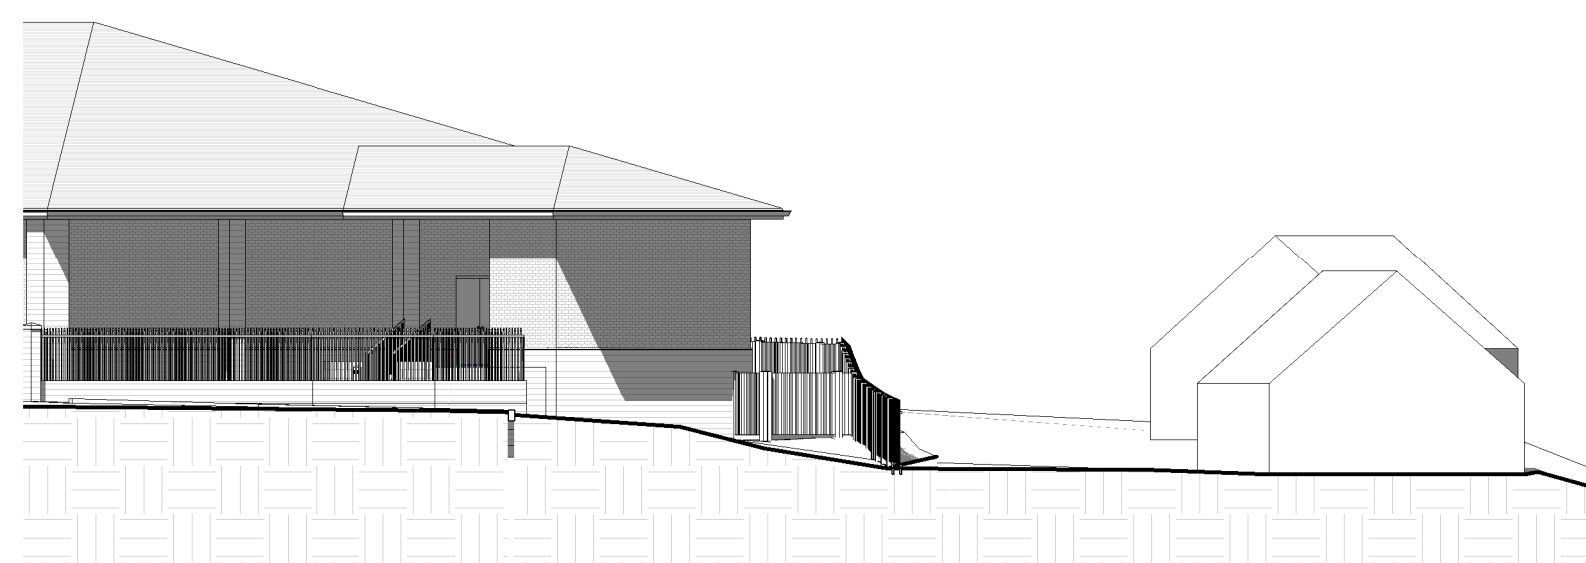


4 Section G - G 22 Manor Way - Proposed
1 : 200

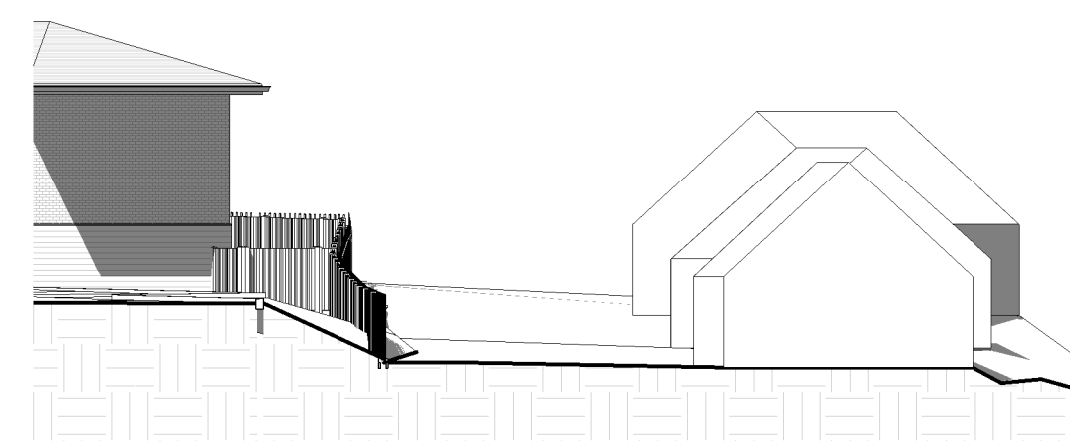


5 Section H - H 18/20 Manor Way - Proposed
1 : 200

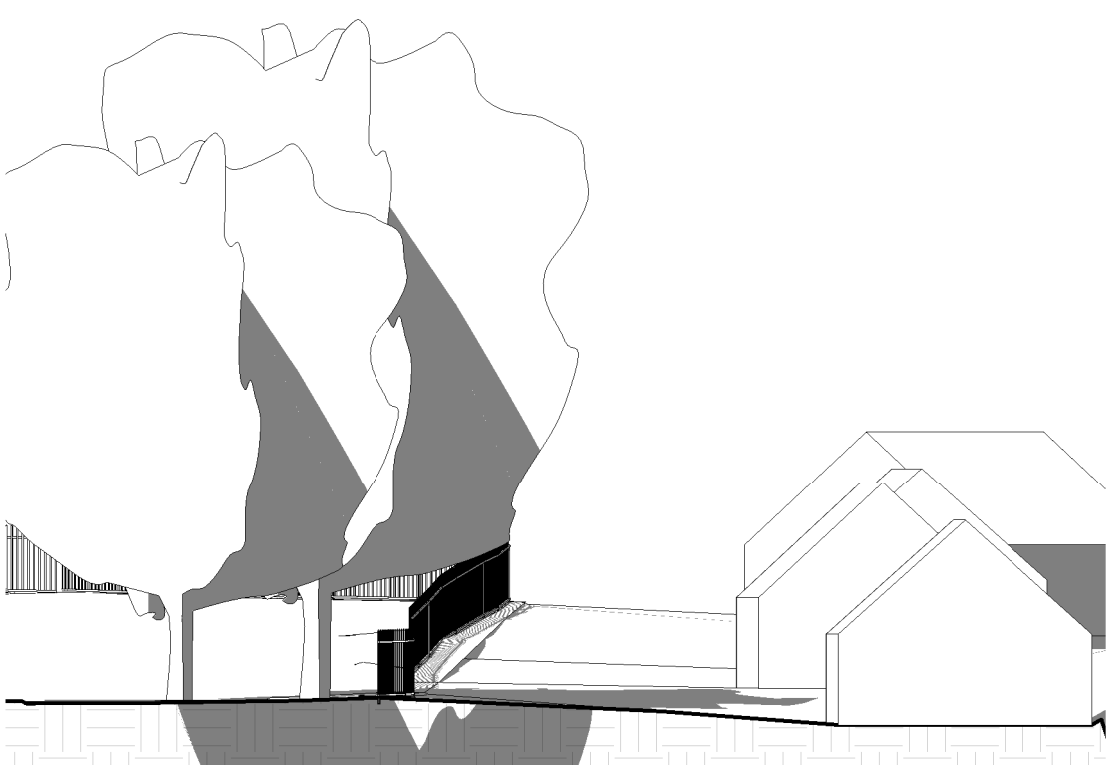


7 Section I - I 14 Manor Way - Existing
1 : 200

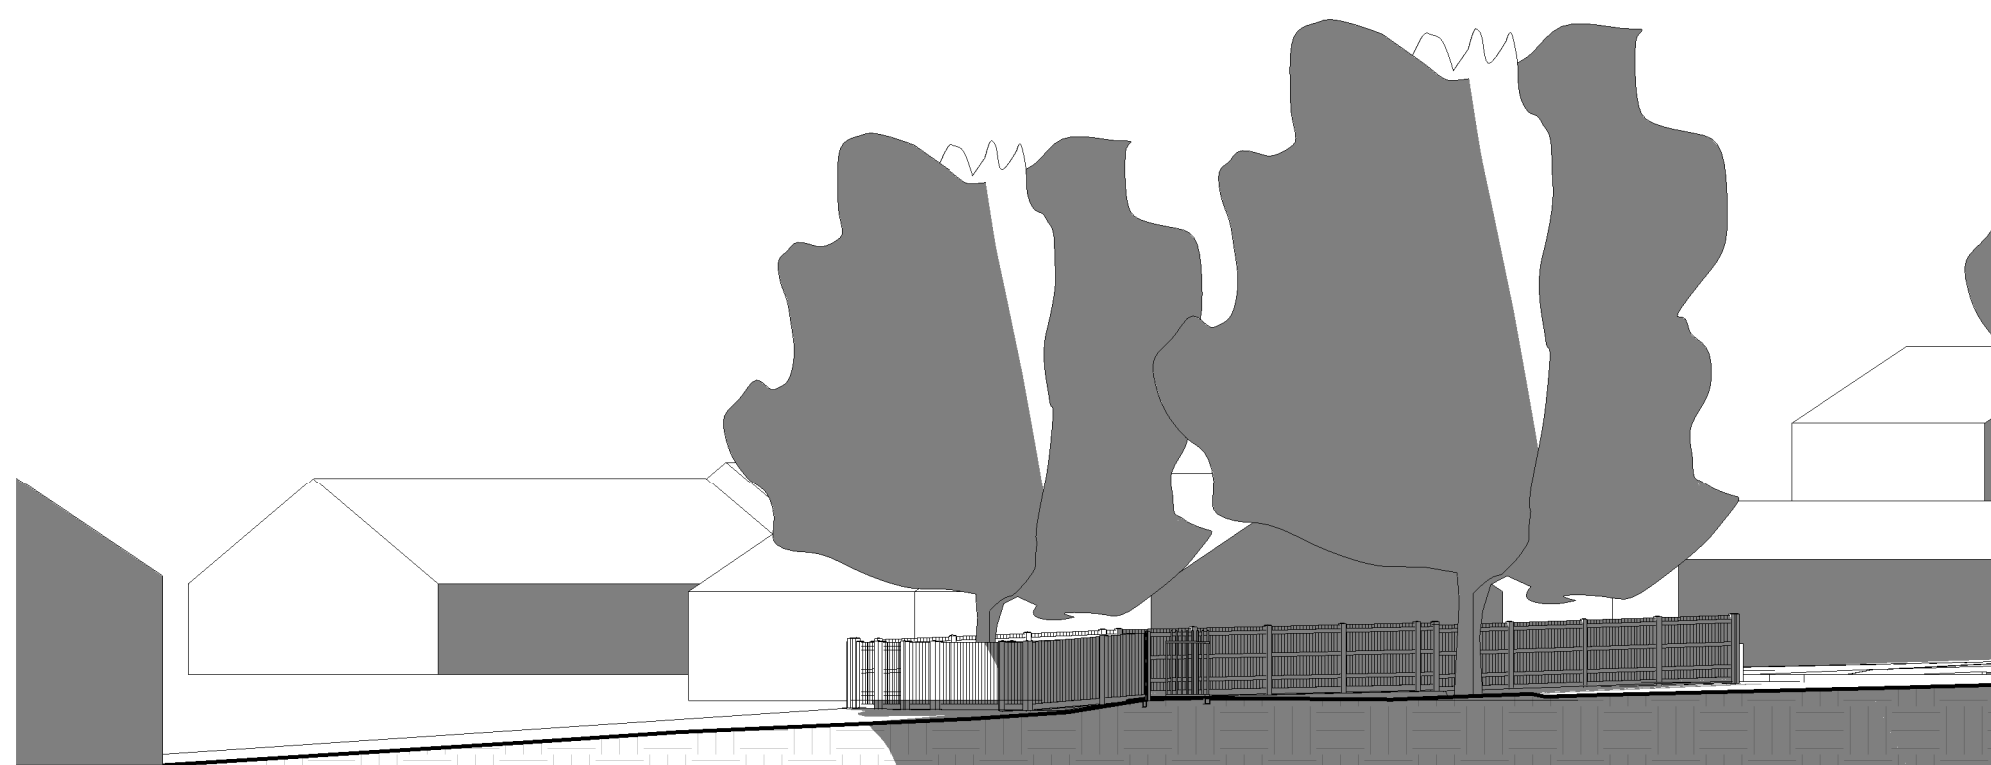


9 Section J - J 6 Manor Way - Existing
1 : 200

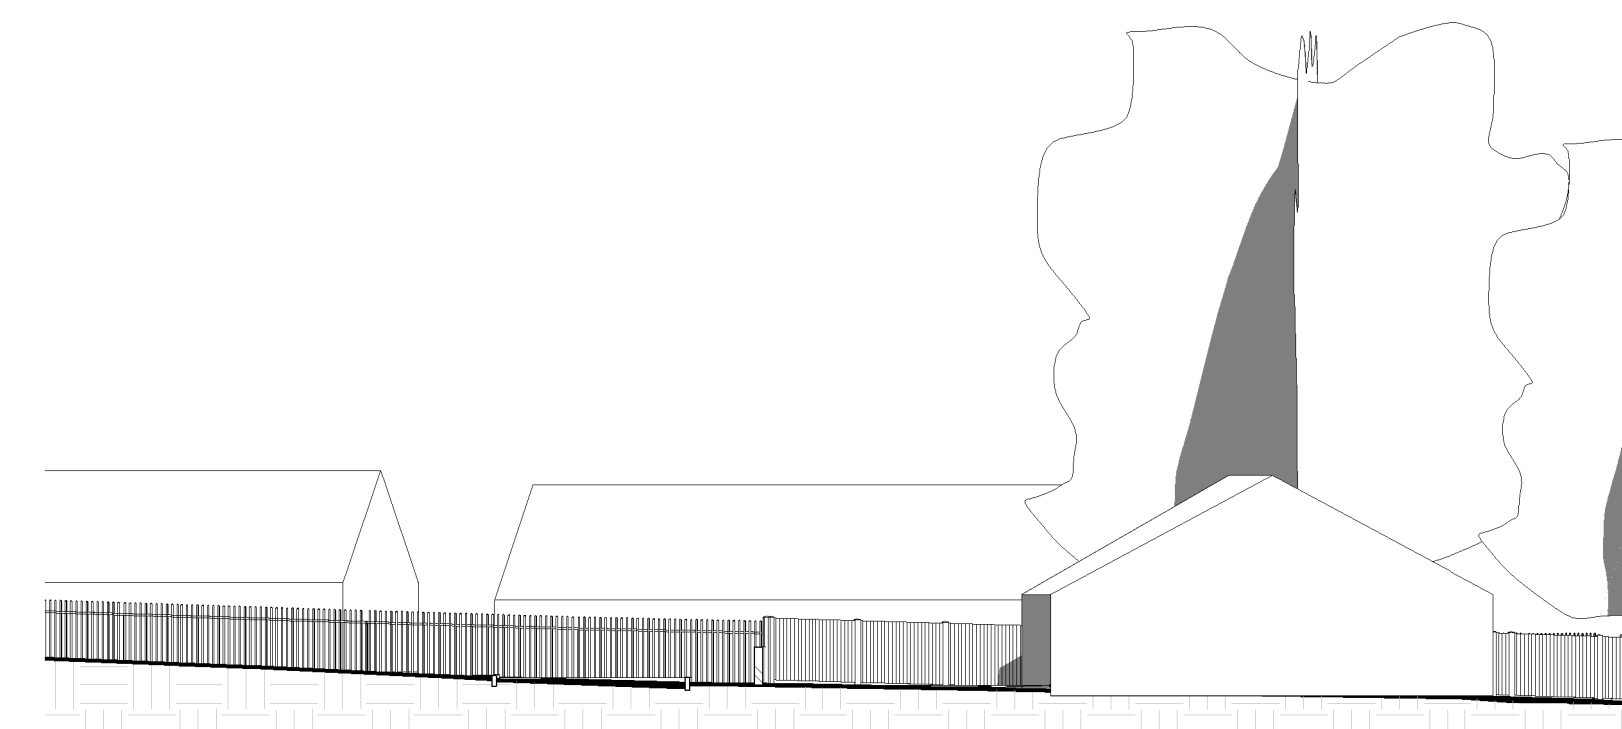


11 Section K - K 18 Mallin Croft - Existing
1 : 200

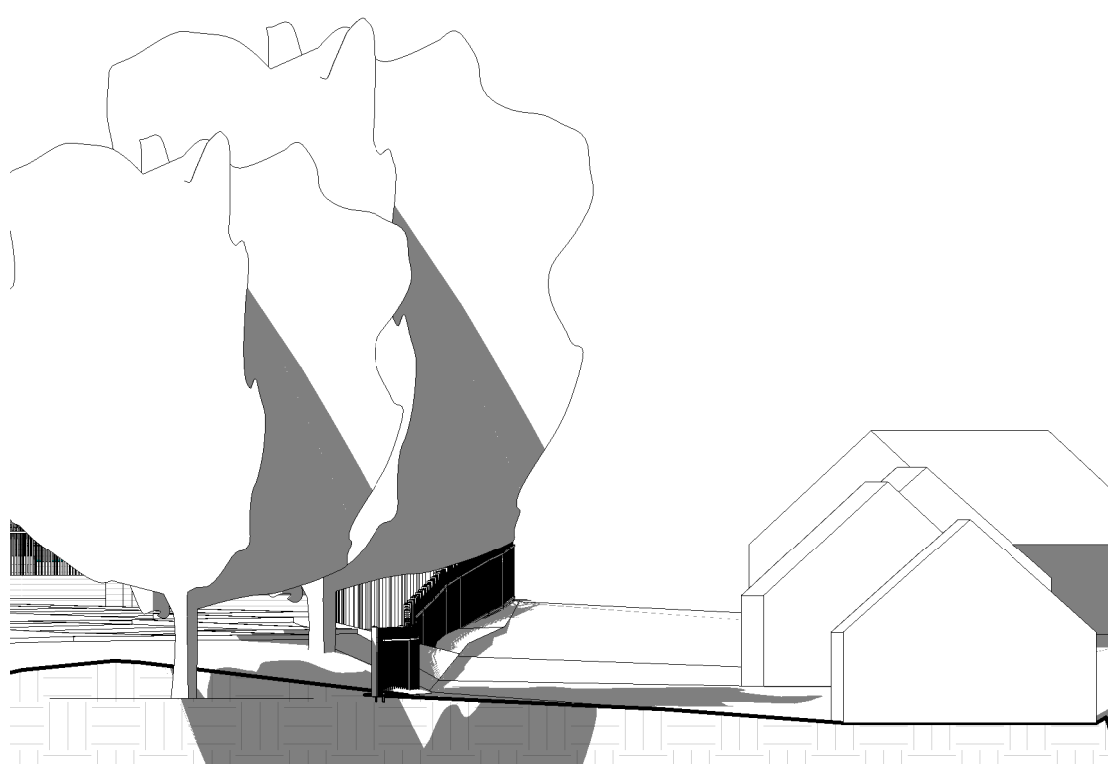

8 Section I - I 14 Manor Way - Proposed
1 : 200

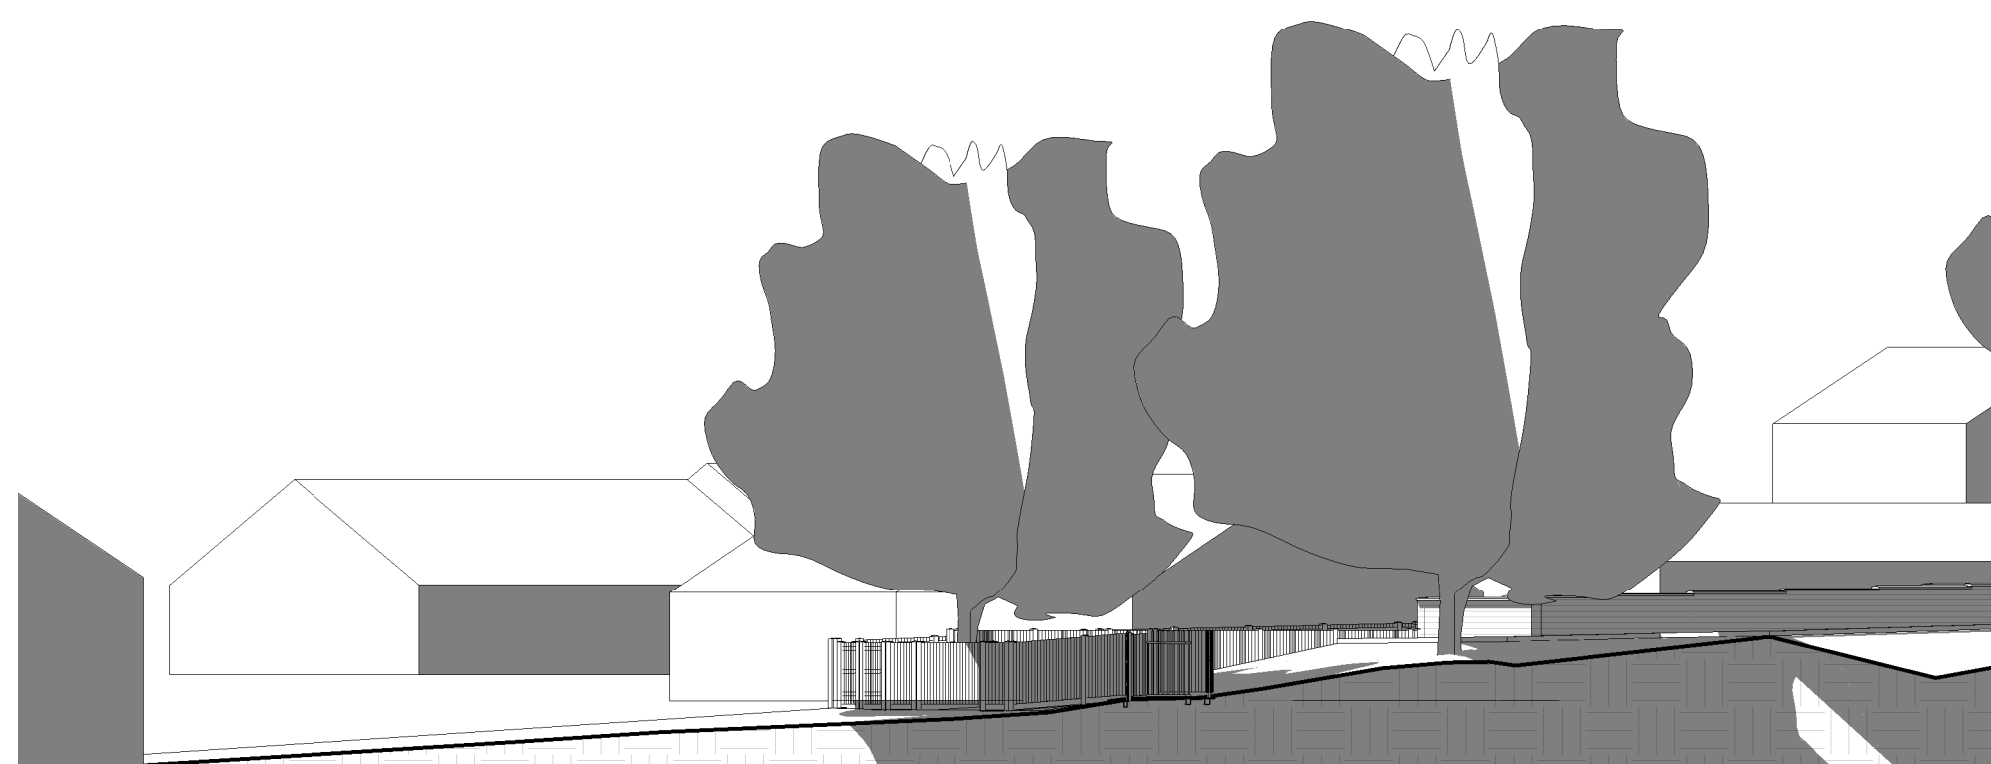

10 Section J - J 6 Manor Way - Proposed
1 : 200

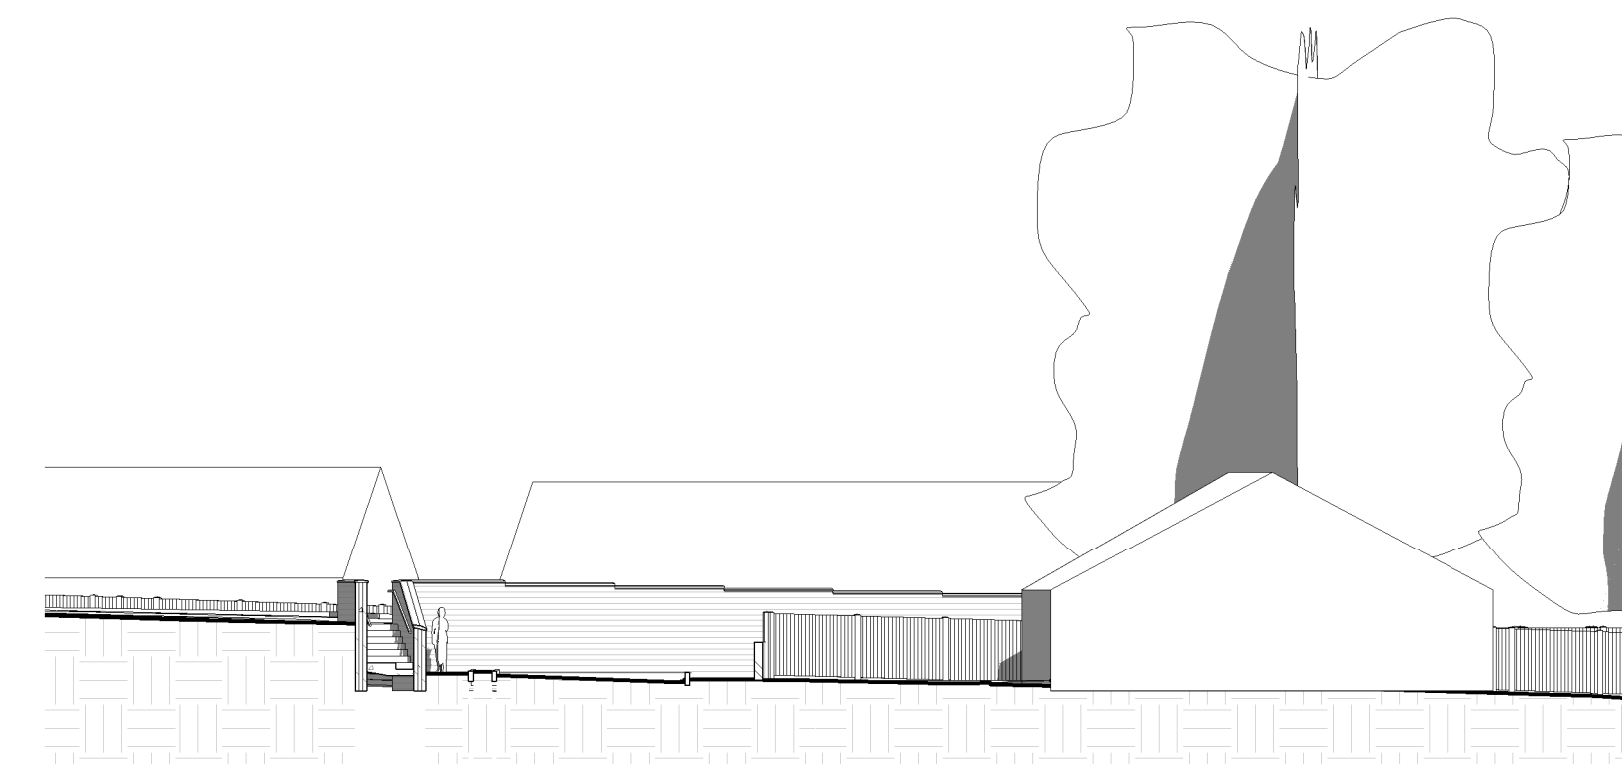

12 Section K - K 18 Mallin Croft - Proposed
1 : 200

Rev	Date	Drawn	Description

WhiteDesign

Client: RESILIENT

Project: HOYLAND SITE B

Title: Sections - Boundary Levels

Scales: As indicated Drawn: SL Date: 14/09/2015 15:55:53 Checked: KU

Drawing no: 0010.13.02 148 Rev:

The White House, 24a St Andrews Road, Sheffield, S11 9AL
T: 0114 226 0255 F: 0114 226 0256
E: office@whitedg.co.uk W: www.whitedg.co.uk

PLANNING