


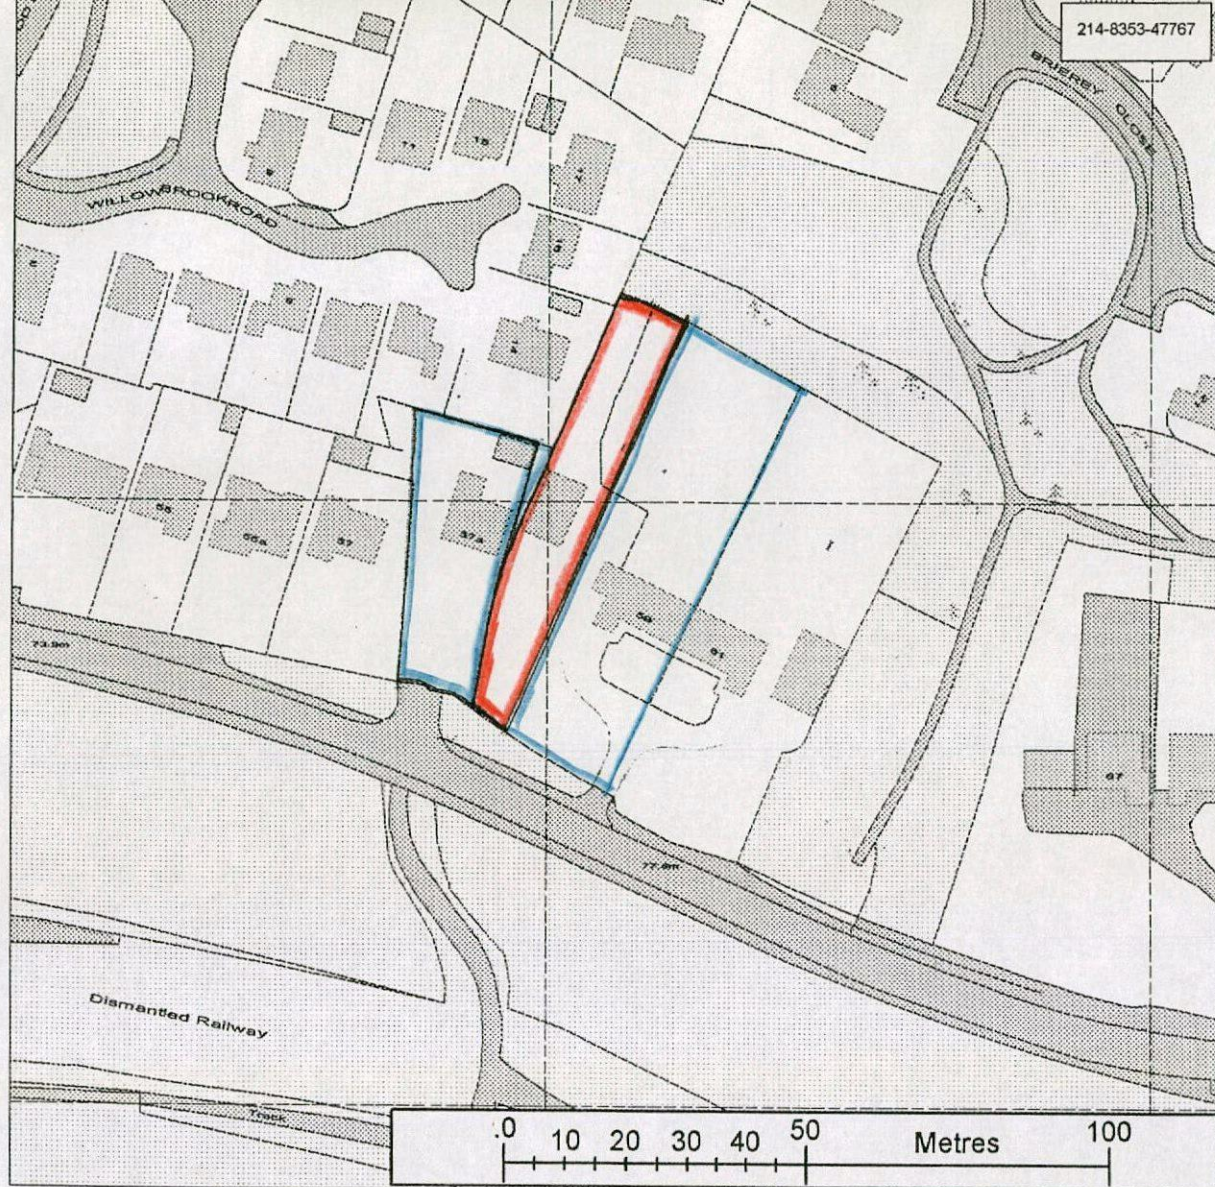



YorMap has centred this plan at OS Centre Grid Co-ordinates: 432112 : 409886

PEAKER

Map Name:	SE321098	18 Apr 2007
Map Scale:	1:1250	18:57
Originator:	YorMap	

This product includes mapping data licensed from Ordnance Survey with the permission of the Controller of Her Majesty's Stationery Office. Crown copyright 2007. All rights reserved. Licence number 100019559

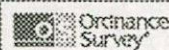

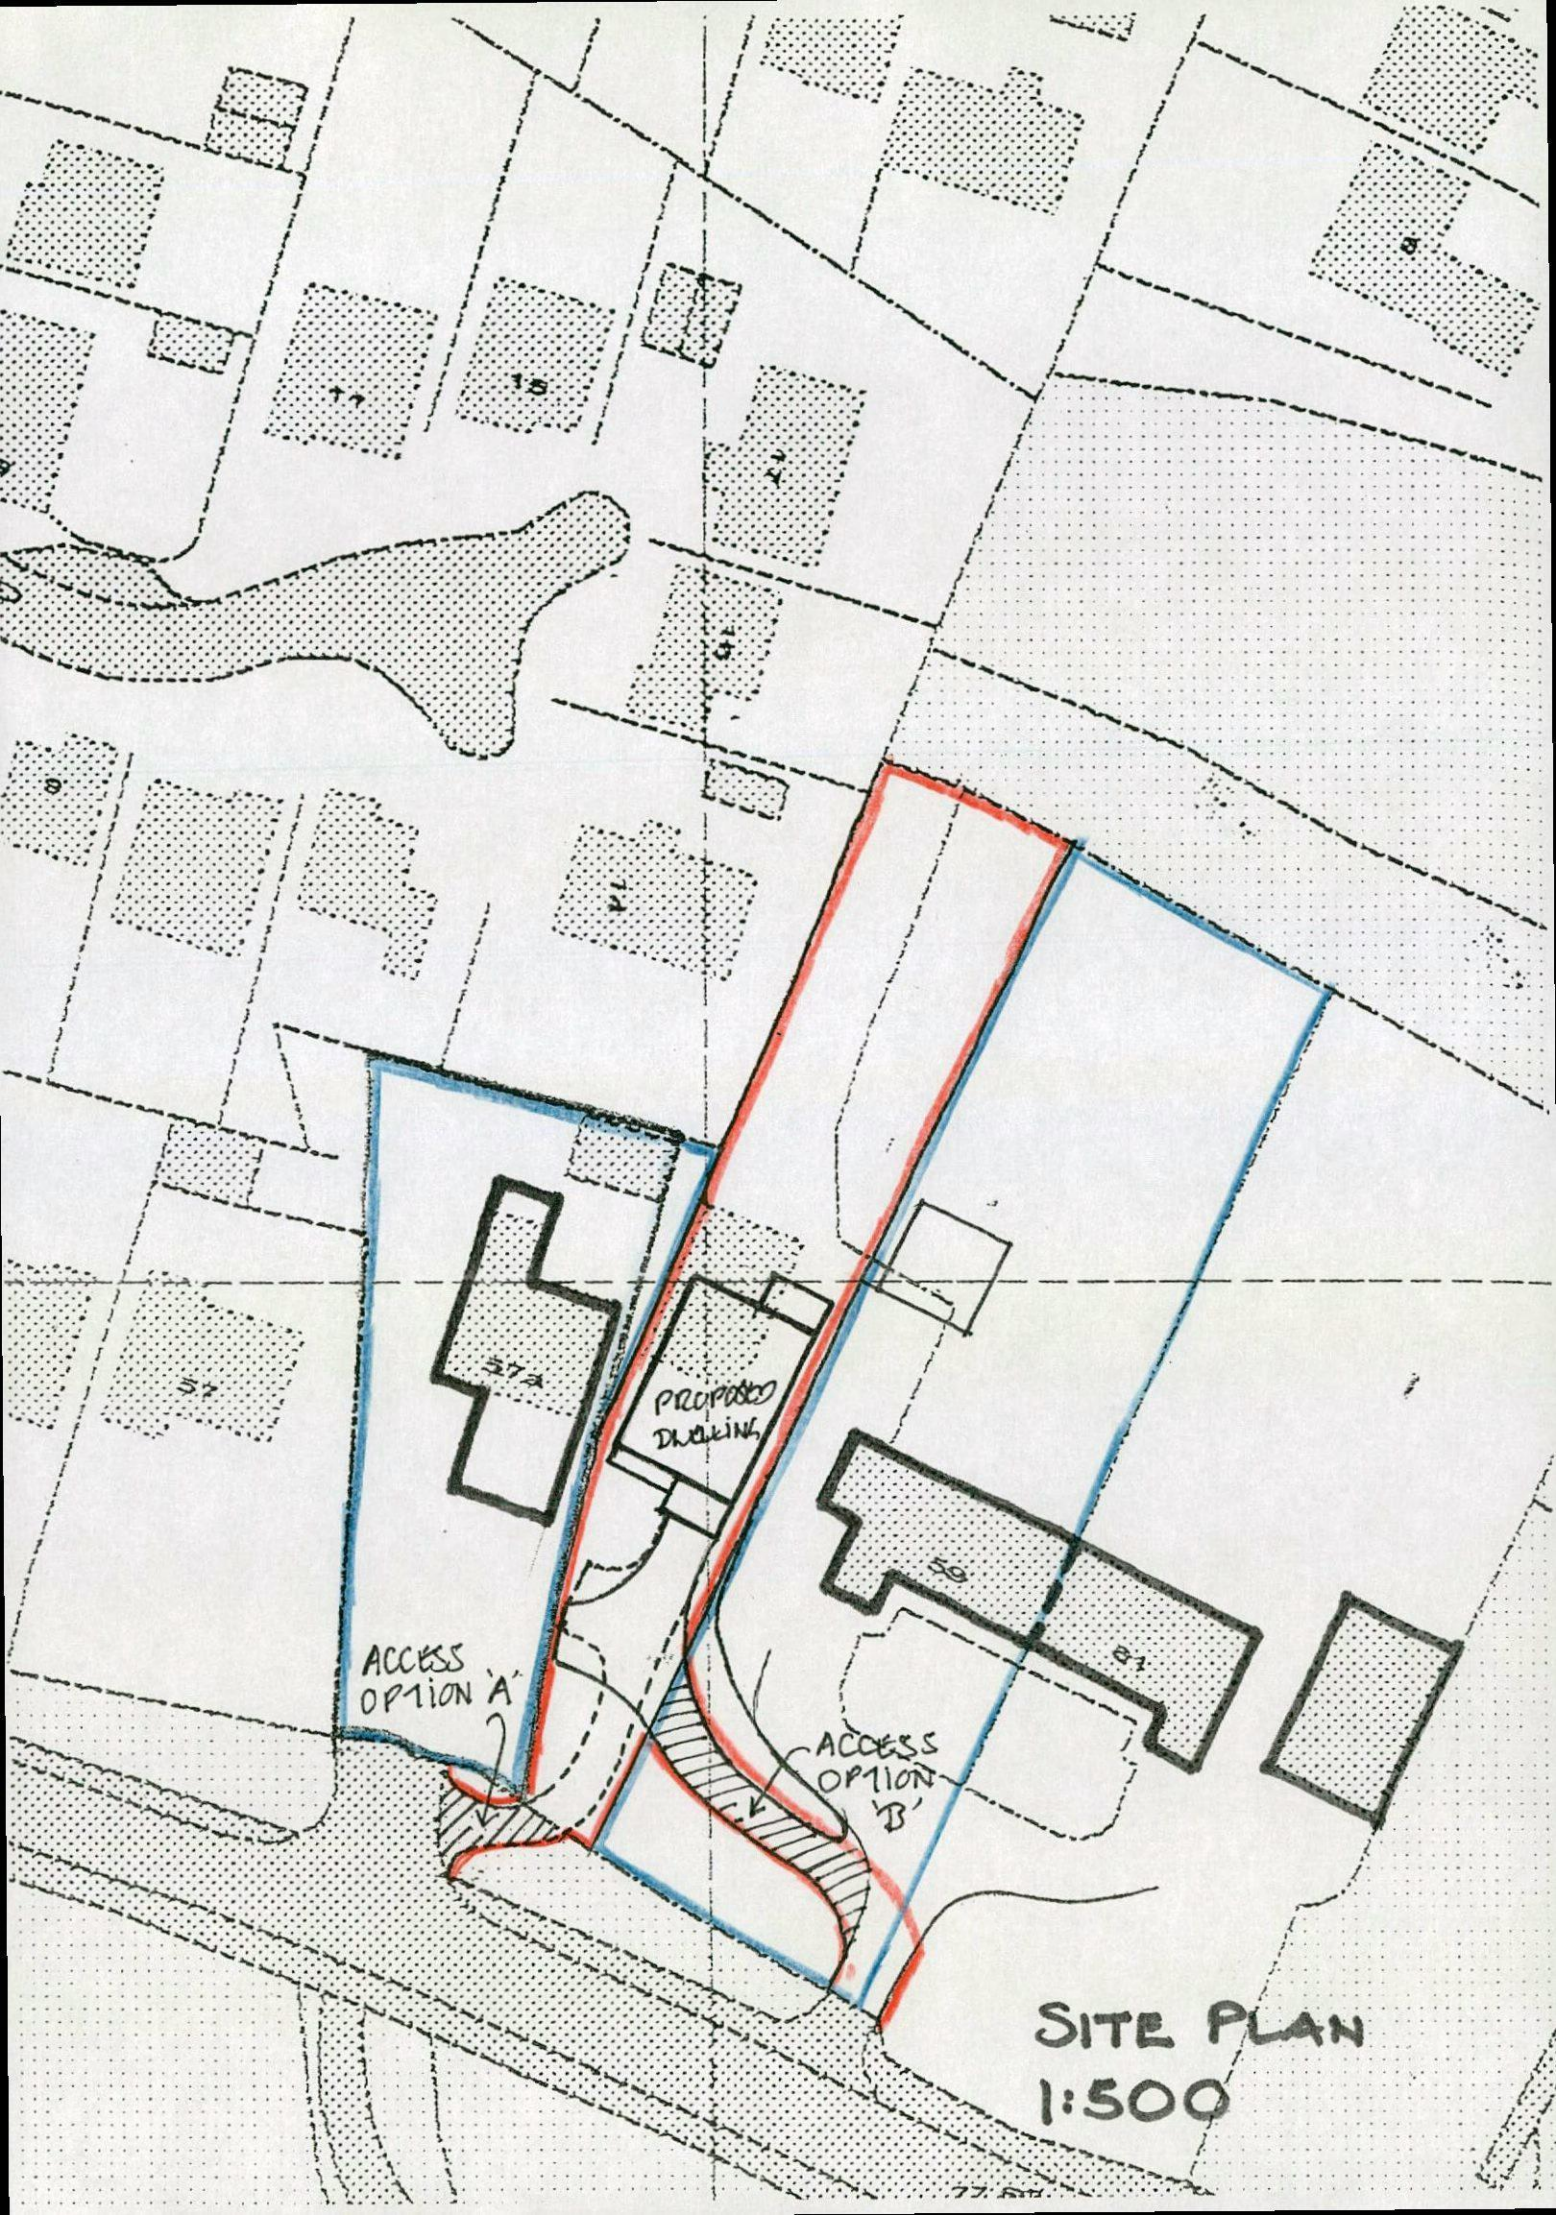

PROPOSED
DRAWING

ACCESS
OPTION 'A'

ACCESS
OPTION 'B'

SITE PLAN
1:500