


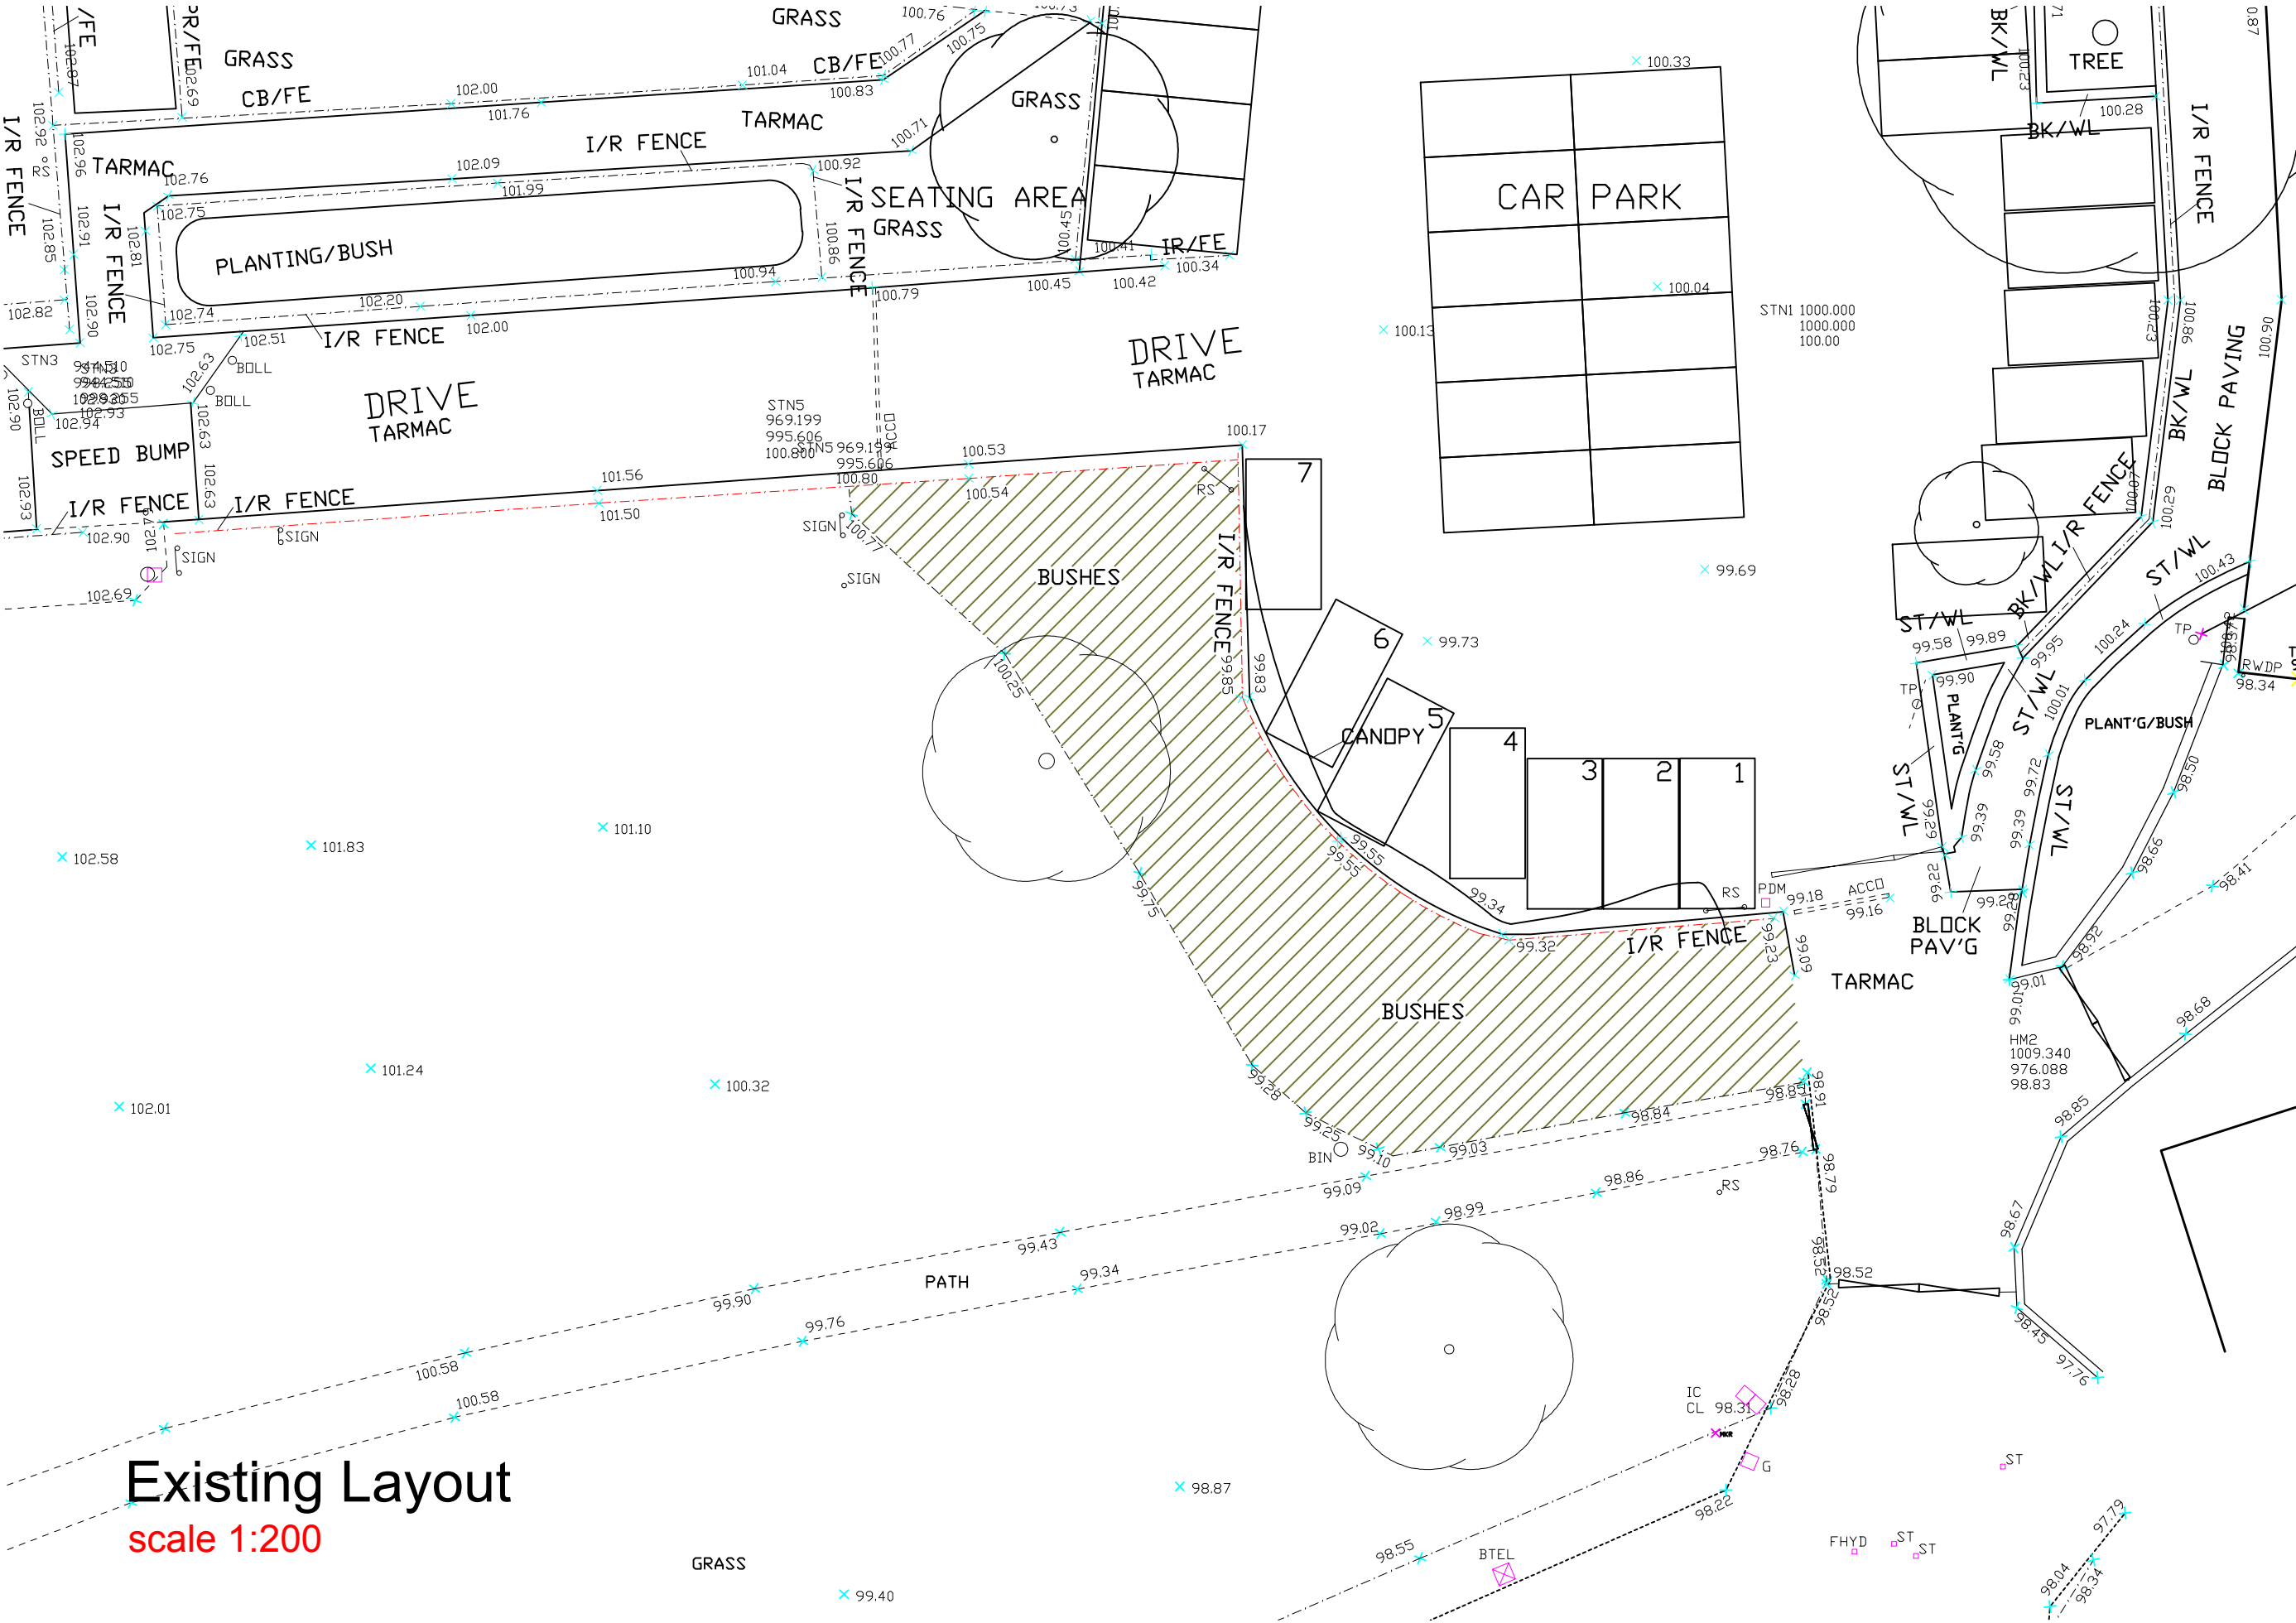

Existing Layout
scale 1:200

for any other purpose.

Do not scale from this drawing, all dimensions are in millimetres unless otherwise stated and should be considered as guides subject to on-site confirmation.

Prior to any work on site Walker Associates, must be contacted to check the validity of the drawing.

Rev	Date	Amendment	By

PLANNING

Client:
Cannon Hall Farm Ltd
Bark House Lane,
Cawthorne
S75 4AT

Job:
Alteration to Cafe Parking Area

Drawing Title:
Existing Layout

Drawing No:
WAA 006 / P / 101

Scale:
1:200 @ A3

Date:
January 2016

Drawn By:
mlw



5 New Hagg,
Oldfield Road,
Holney, Holmfirth,
Huddersfield,
West Yorkshire,
HD9 6RN

Tel: 01484 303 800
Email:
enquiries.walkerassociates@gmail.com