
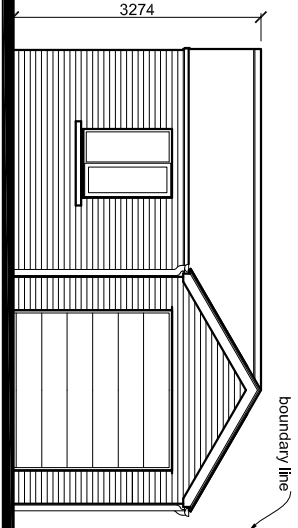
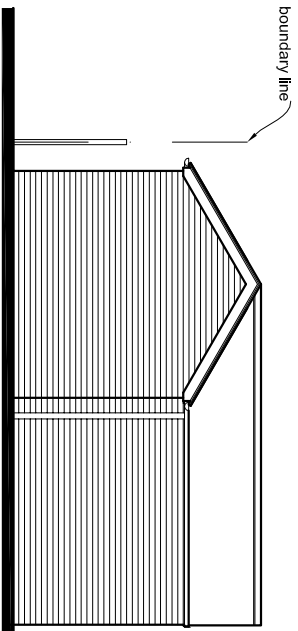
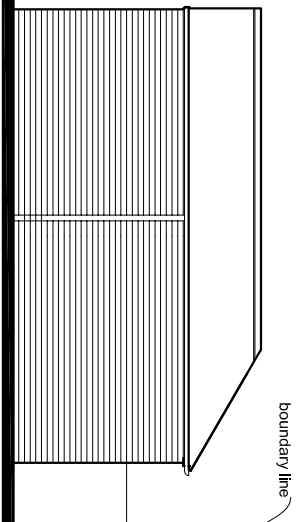
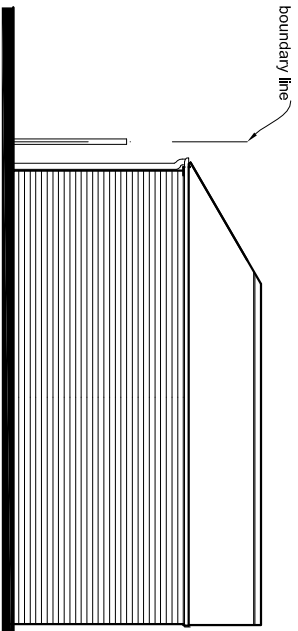
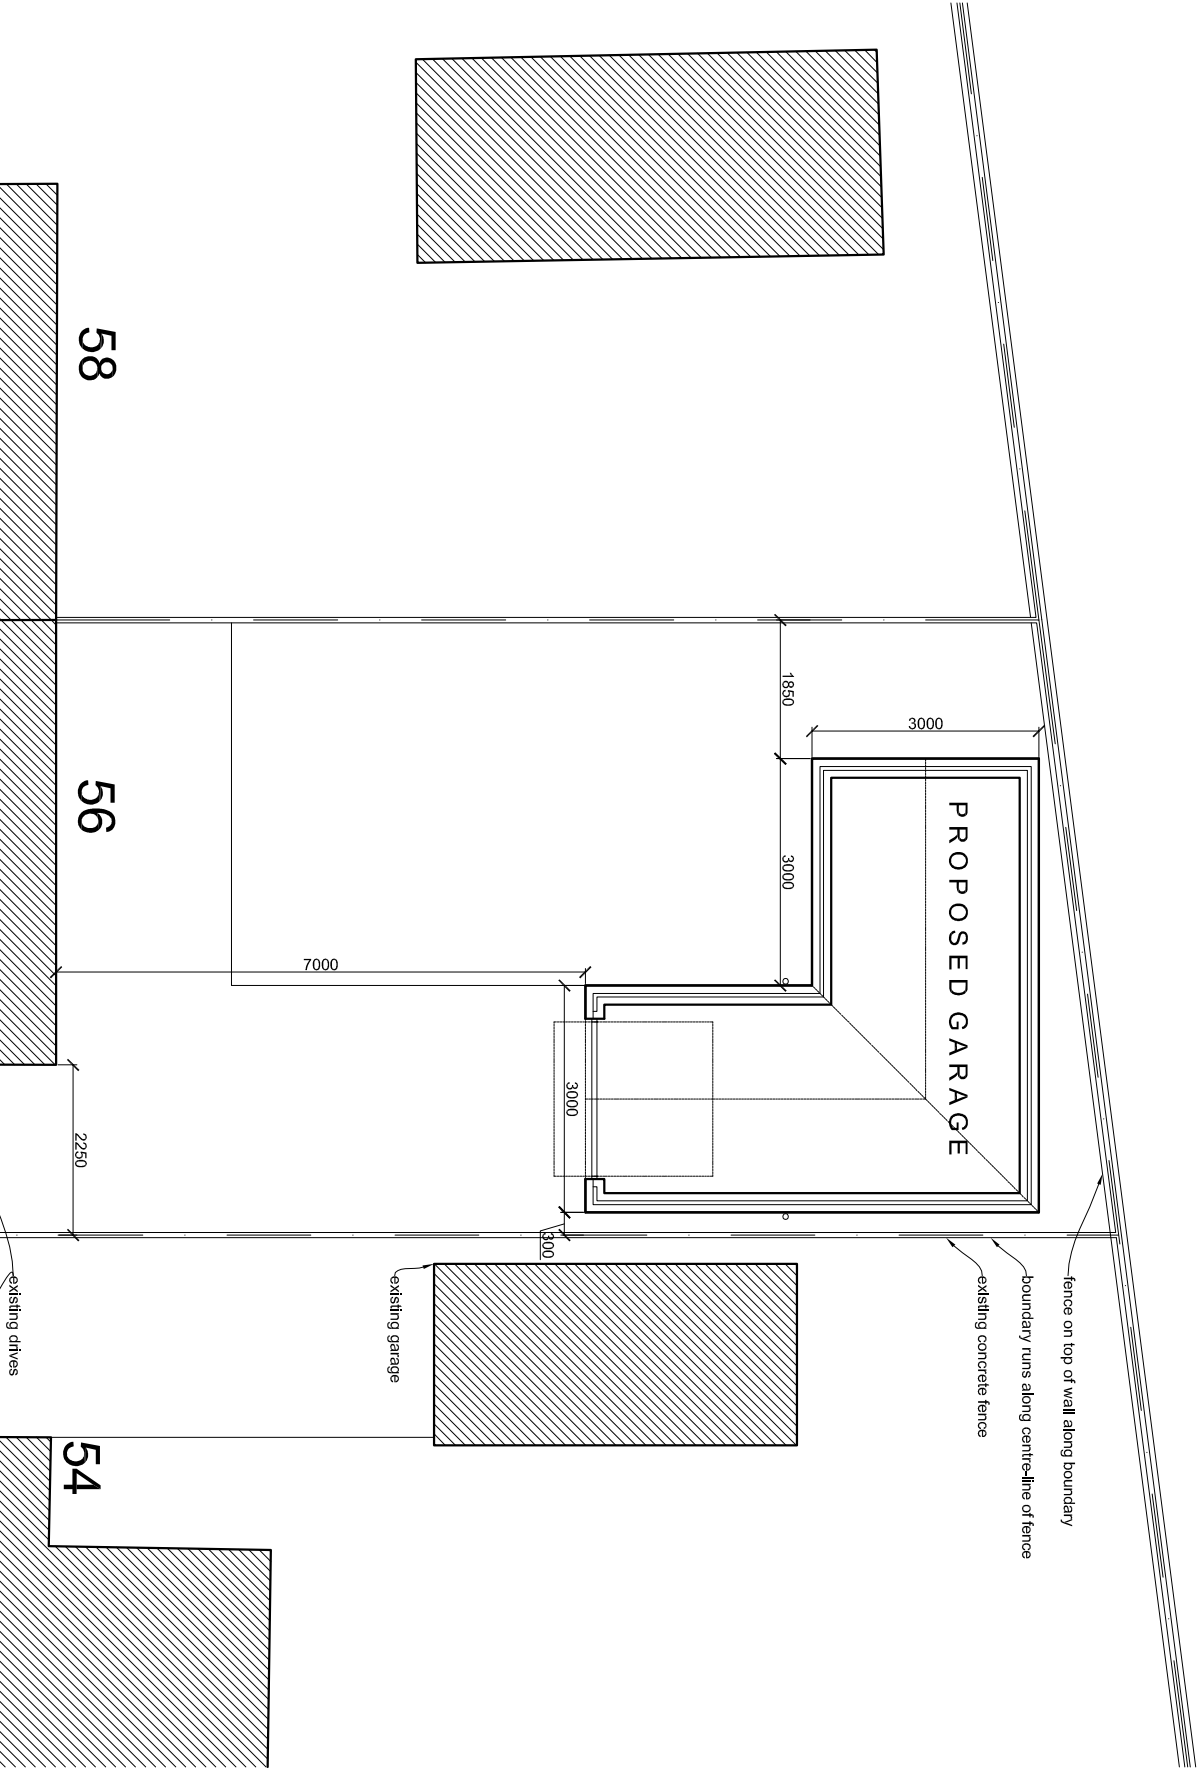


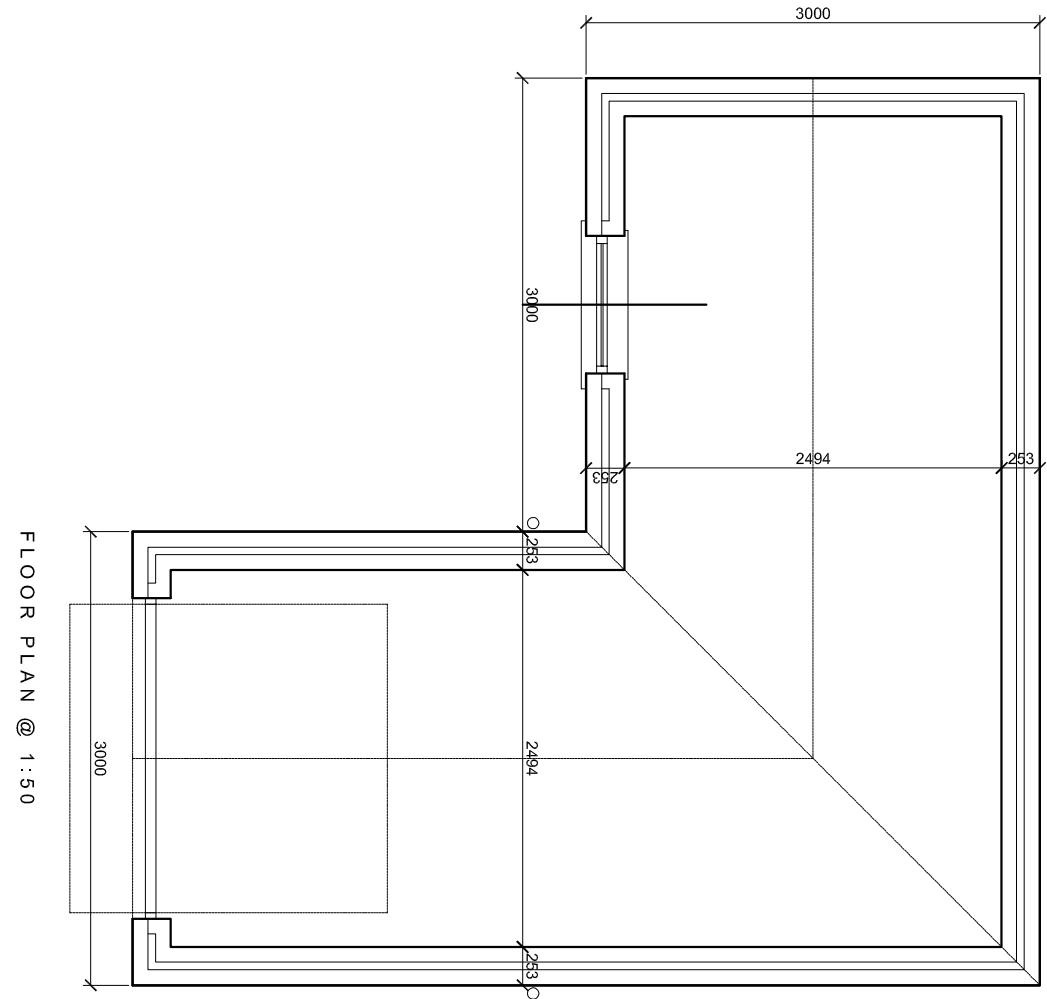

## PLANNING APPLICATION

**space**  
architectural and design limited  
The Studio  
Bakerswood Road  
Huddersfield  
HD2 7TB  
T: 01484 644505  
E: info@spacearchitects.co.uk  
W: www.spacearchitects.co.uk

**Hughie Construction Ltd**  
Proposed Garage to the Rear of  
56 Roeton Road, Ardsley  
S71 5BW  
Proposed Plans and Elevations