

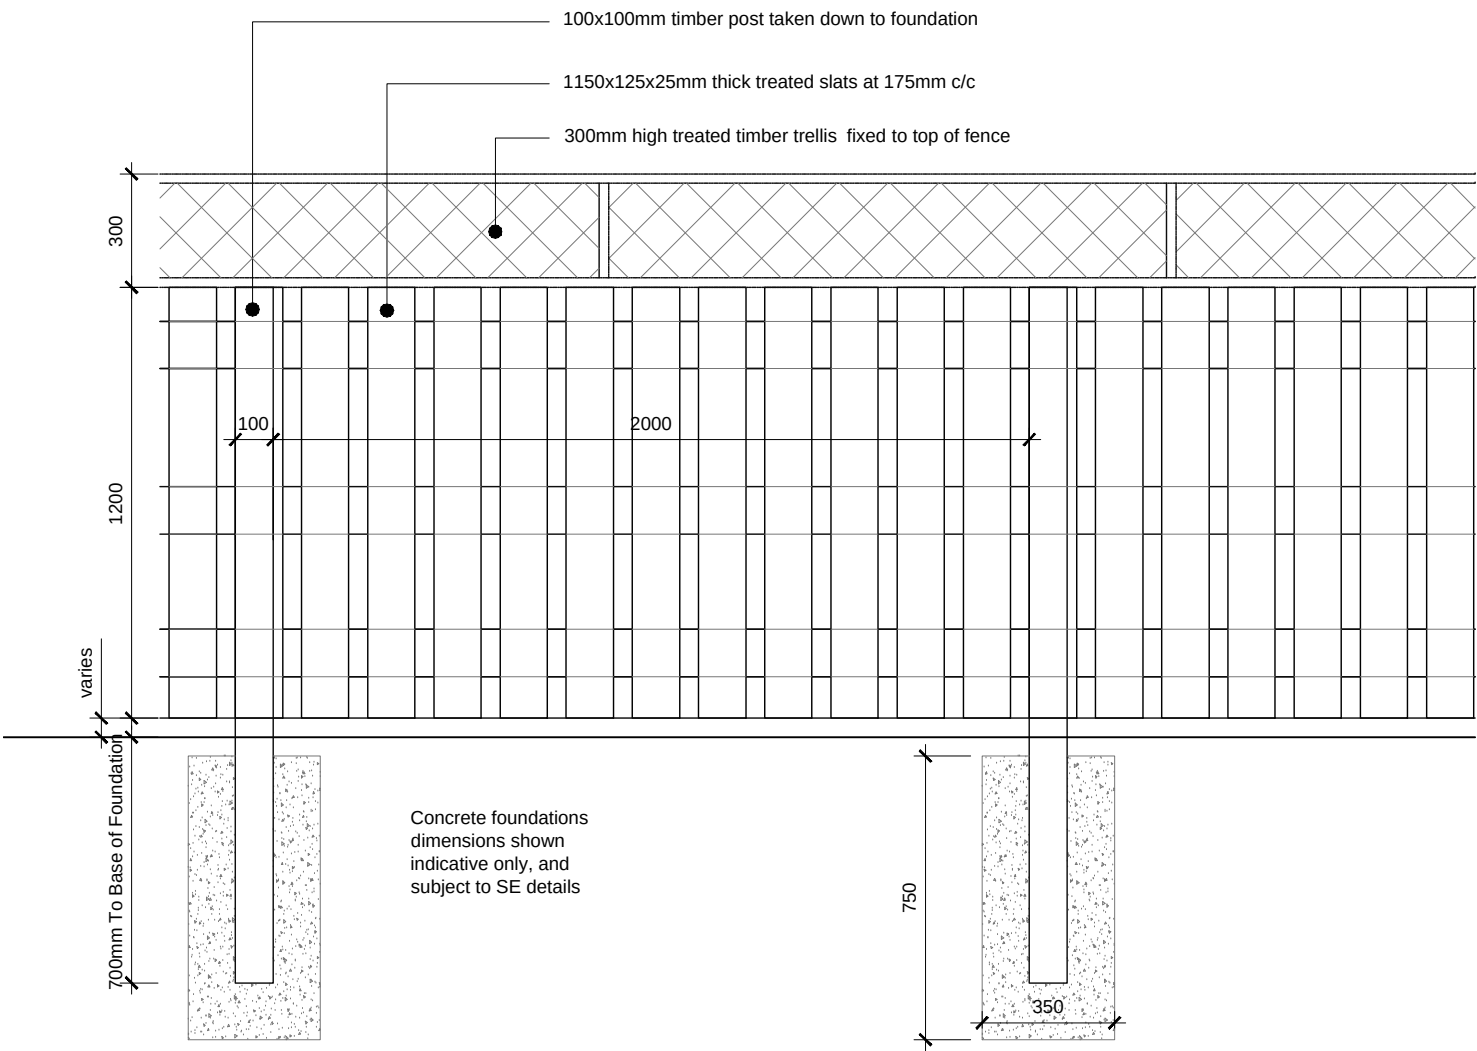


Notes:
Sketch schemes may be based on plan information of unknown origin and is subject to verification and survey.
Contractors must verify all dimensions on site before commencing any work or shop drawings. This drawing is not to be scaled. Use figured dimensions only.
Building areas are liable to adjustment over the course of the design process due to ongoing construction detailing developments.

Subject to statutory approvals and survey.

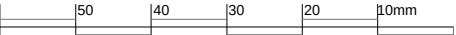

TYPICAL ELEVATION

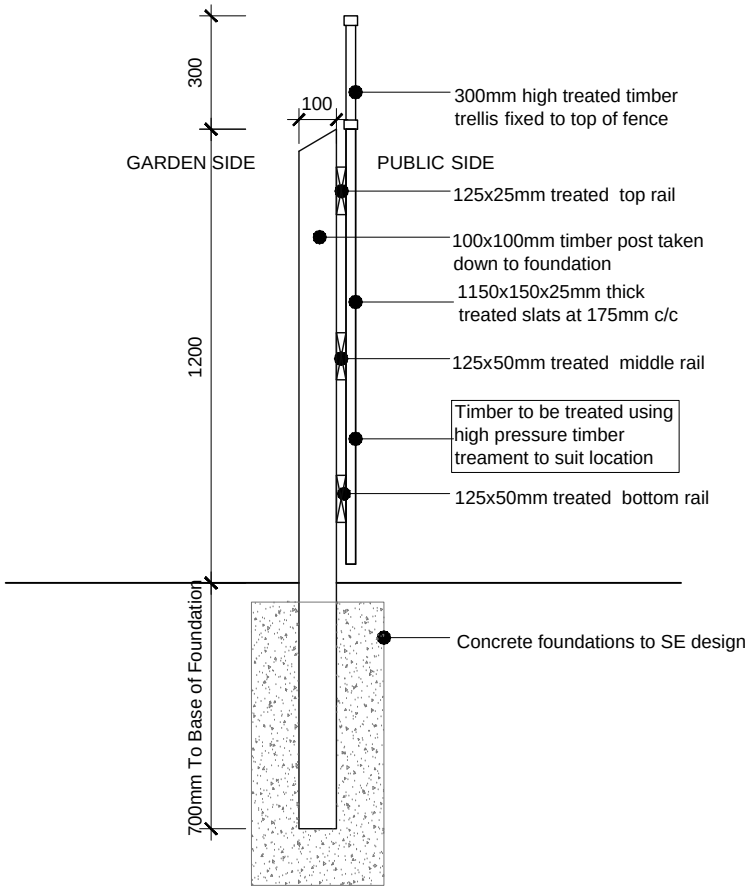

TYPICAL SECTION

revisions
status Planning

project Standard Details
client Gleeson Homes & Regeneration
title Boundary Treatments
1200mm High Timber Fence & Trellis
drawn djb checked sg date 22.01.15 scale 1:20@A3
job no 0282 drawing no SD-112 rev -