

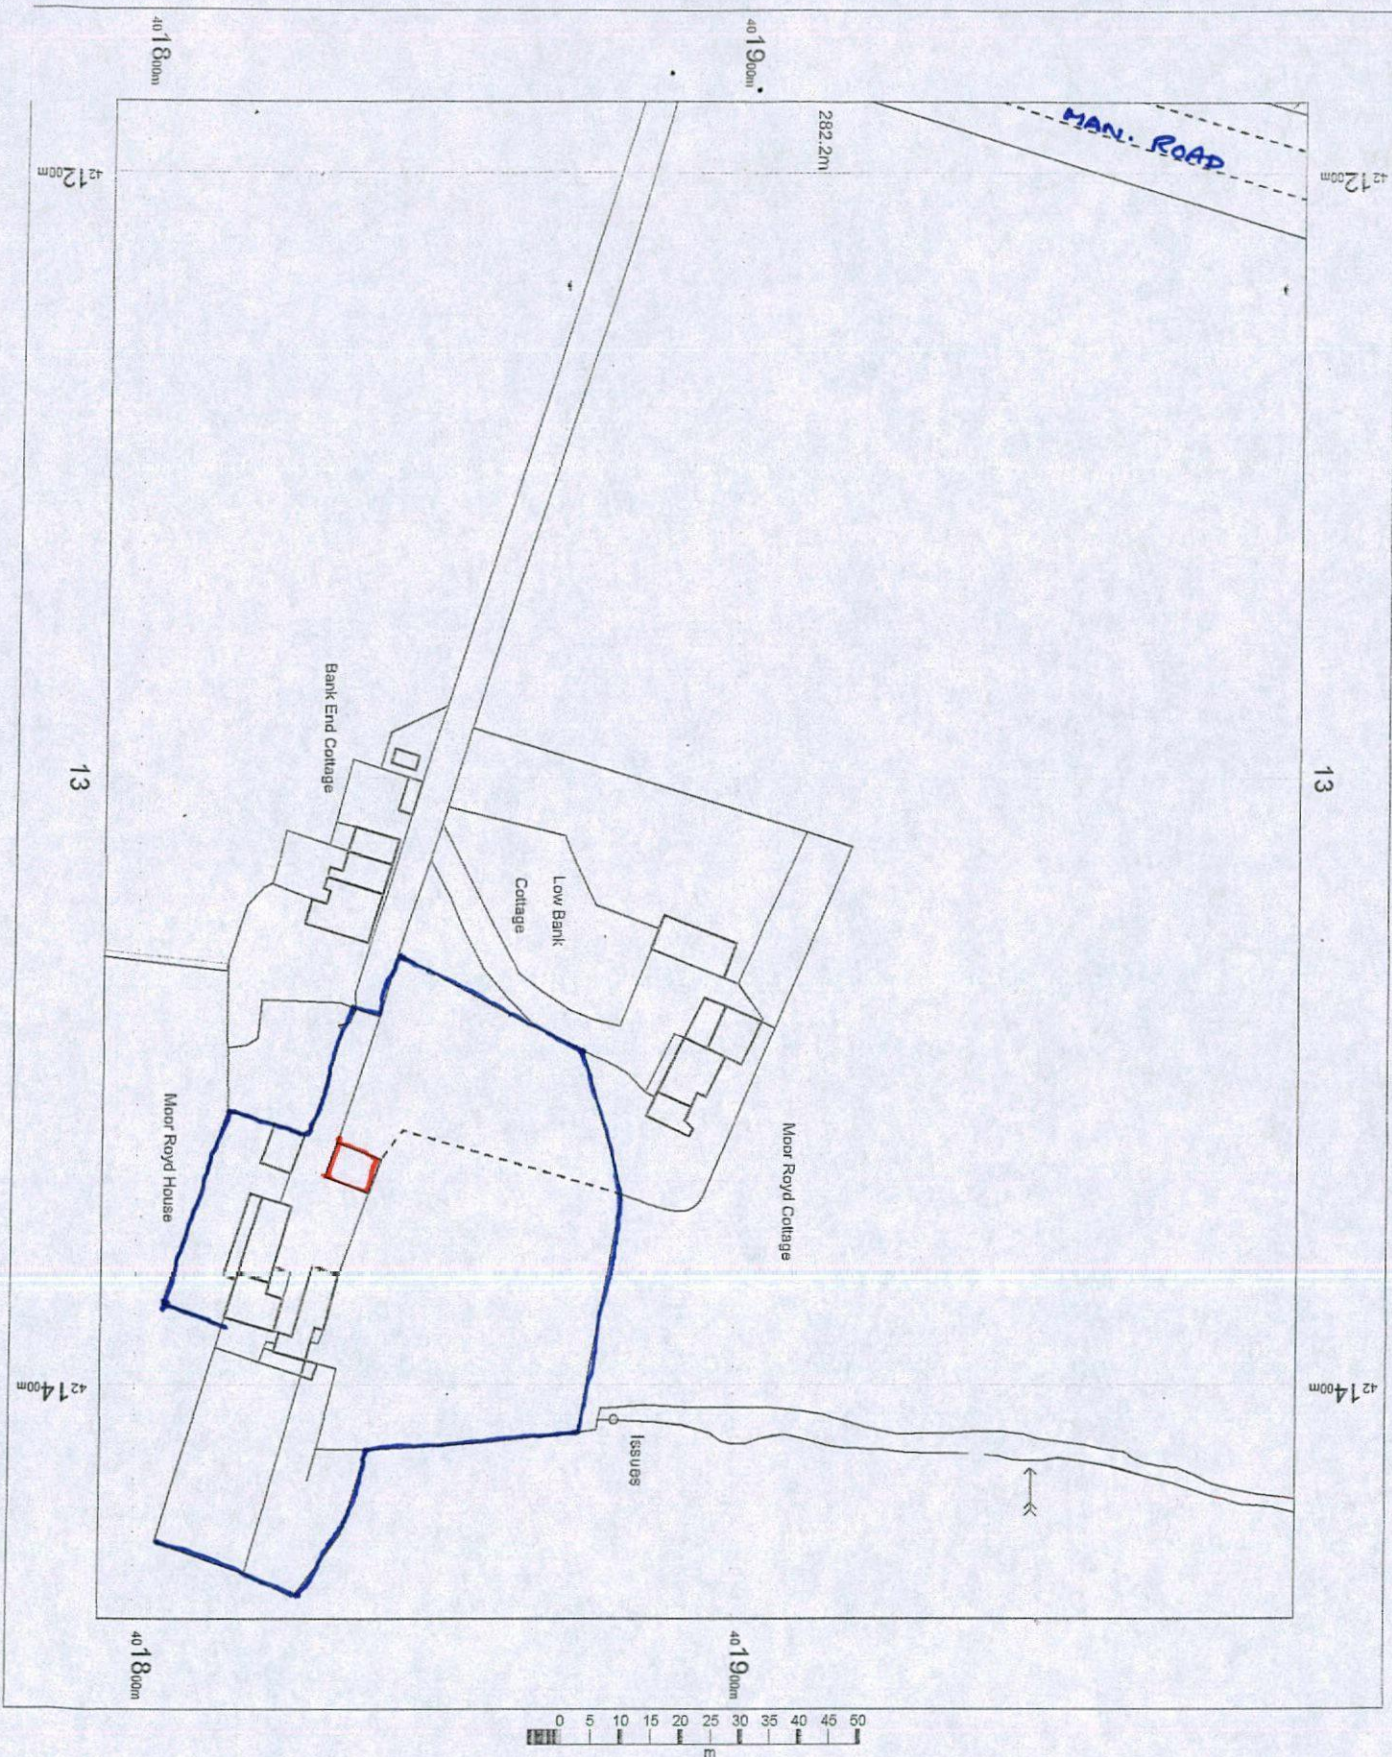



OS MasterMap 1250/2500/10000
 scale
 16 September 2014, ID:
 MAP-00360596
 Orchard Bookshop
 1:1250 scale print at A4, Centre:
 421314 E, 401894 N
 ©Crown Copyright Ordnance
 Survey. Licence no. 100025026
 Mapping
 sourced from
 Ordnance
 Survey

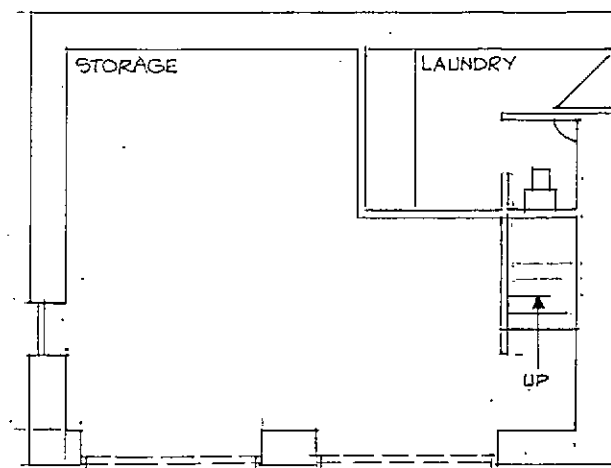


GROUND FLOOR

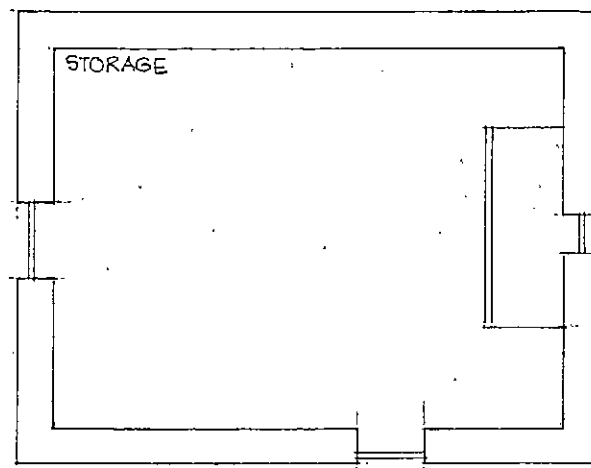


FIRST FLOOR

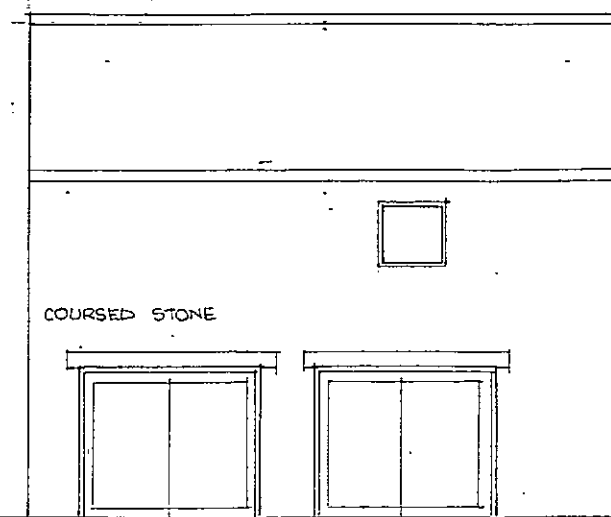


EAST

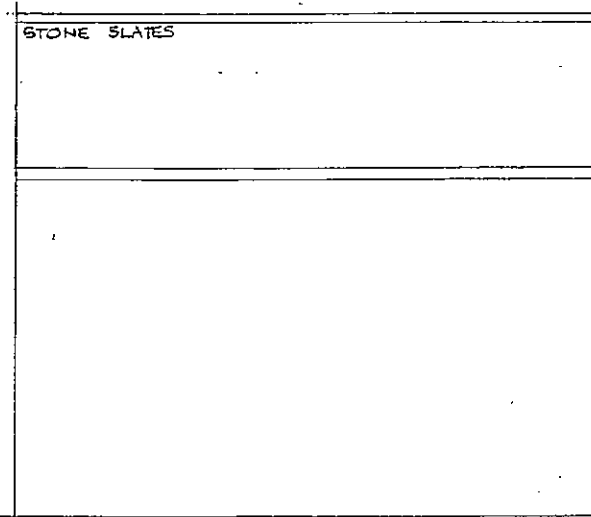

WEST

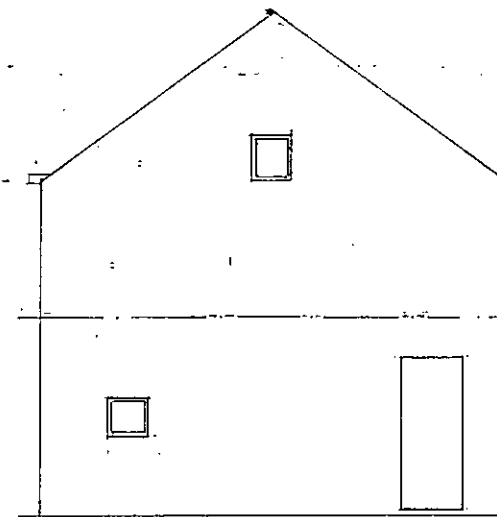

NORTH

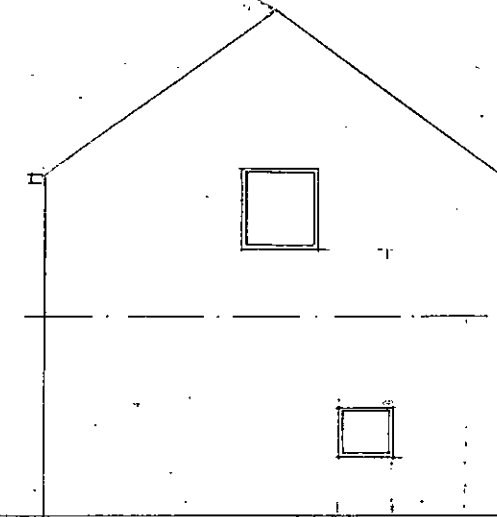

SOUTH