



ELEVATION A


LOCATION PLAN
Scale 1:1000

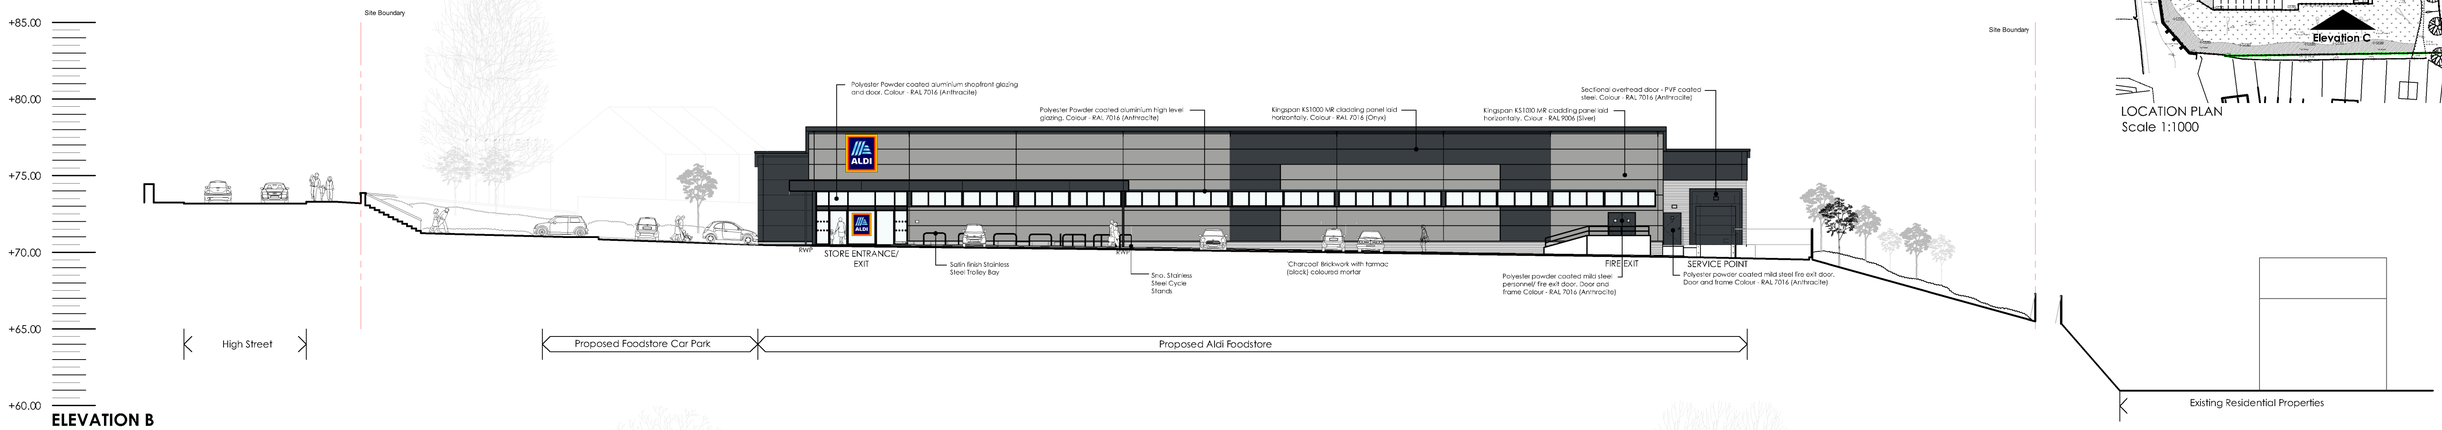

ELEVATION B

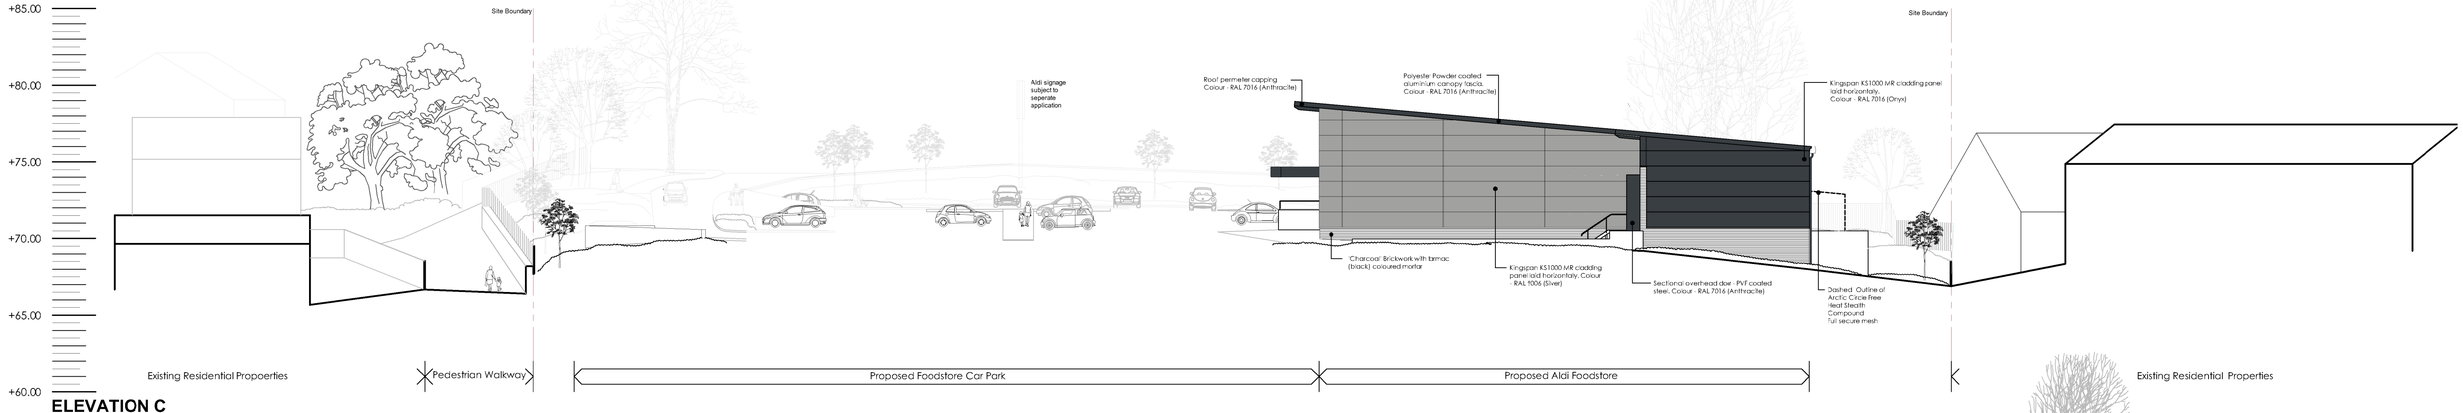

ELEVATION C

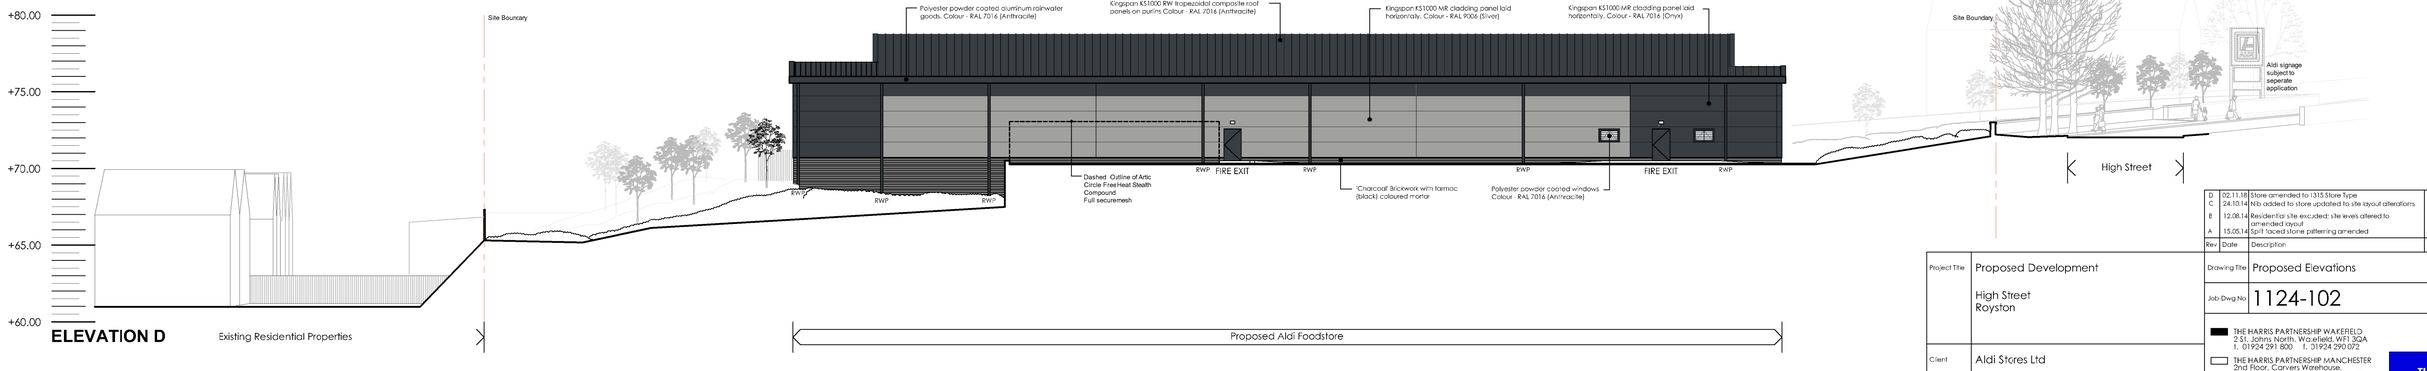

ELEVATION D

D	02.11.18	Store amended to 1315 Store Type	RM / LJ
C	24.10.14	Nib added to store updated to site layout alterations	LH / NJC
B	12.08.14	Residential site excluded; site levels altered to amended layout	LH / NJC
A	15.05.14	Split faced stone pattering amended	JDB / NJC
Rev	Date	Description	Rev By / Chk'd By

Project Title	Proposed Development High Street Royston
Client	Aldi Stores Ltd
Status	Planning
Scale	1:200
Drawing Size	A1
Drawn By	LH
Checked By	JDB
Date	02/14

Drawing Title	Proposed Elevations
Job-Dwg No	1124-102
Rev	D

THE HARRIS PARTNERSHIP WAKEFIELD
2 St. Johns North, Wakefield, WF1 3QA
t. 01924 291 800 f. 01924 290 072

THE HARRIS PARTNERSHIP MANCHESTER
2nd Floor, Carvers Warehouse,
77 Dale Street, Manchester, M1 2HG
t. 0161 238 8555 f. 0161 244 5809

THE HARRIS PARTNERSHIP MILTON KEYNES
The Old Rectory, 79 High Street
Newport Pagnell, MK 16AB
t. 01908 211 577 f. 01908 211 722

THE HARRIS PARTNERSHIP READING
101 London Road, Reading, RG1 5BY
t. 0118 950 7700 f. 0118 956 8642

THE HARRIS PARTNERSHIP
ARCHITECTS
www.harrispartnership.com

This drawing is copyright and may not be reproduced in whole or part without written authority. Do not scale off this drawing.

CAD file reference