

archer architects
Copyright Archer Architects. All dimensions to be verified on site.
QM SY ISO 9001 REGISTERED FIRM

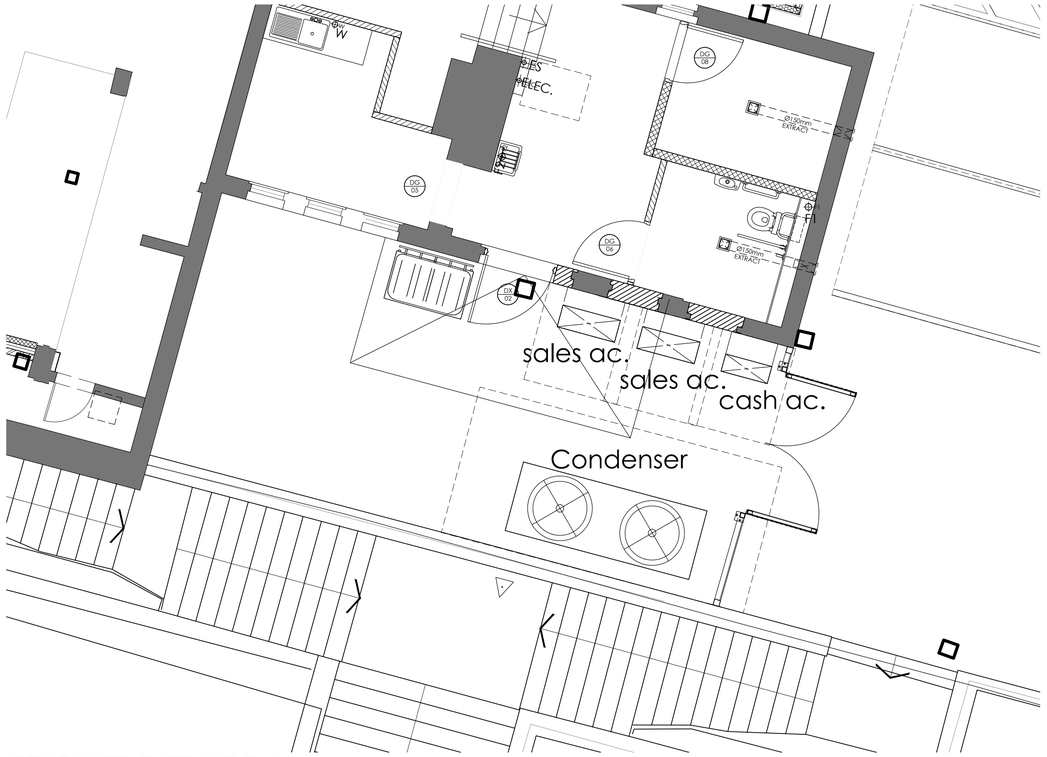


PROPOSED EXTRACT PLAN
SCALE 1:50

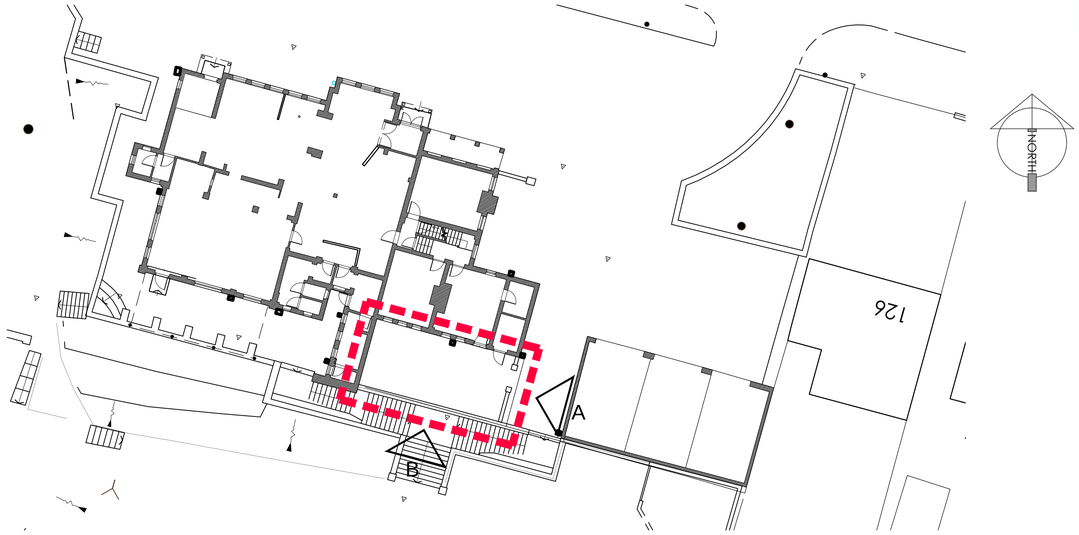

PLAN
SCALE 1:200



PROPOSED ELEVATION A
SCALE 1:50

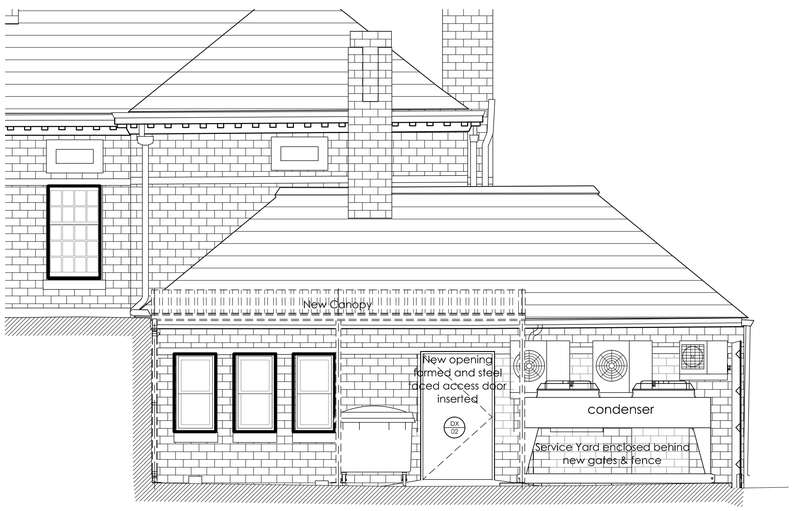

PROPOSED ELEVATION B
SCALE 1:50



PROPOSED ELEVATION B - (condenser removed for clarity)
SCALE 1:50

B. 30.05.12 North Point Added — MED
A. 29.05.12 Items subject to separate applications removed — MED
Revision: — By — Approved

FOR PLANNING

archer architects
Office 7, Gateway 1000
Arlington Business Park
Whittle Way
Stevenage
Hertfordshire
SG1 2FP

t: 01438 749400
f: 01438 749591
e: arc@archer.uk.com
www.archerarchitects.co.uk

TESCO express

Project:
THE WILTHORPE PH
HUDDERSFEILD ROAD, BARNSLEY

Drawing Title:
PROPOSED PLANT APPLICATION

Scale:	Date:	Drawn:	Checked:
VARIES@A1	23.11.11	MED	DJF

Project No:	Drawing No:	Revision:
4582	(P) 203/3	B