
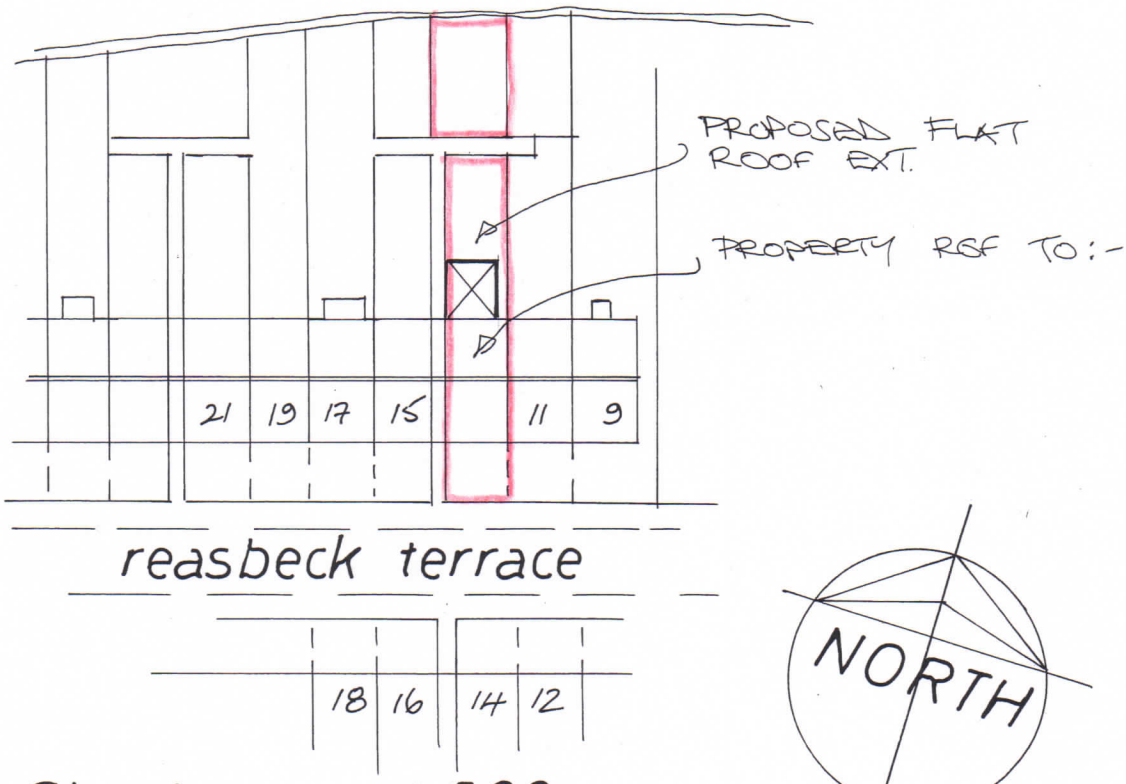


Site Layout 1:500

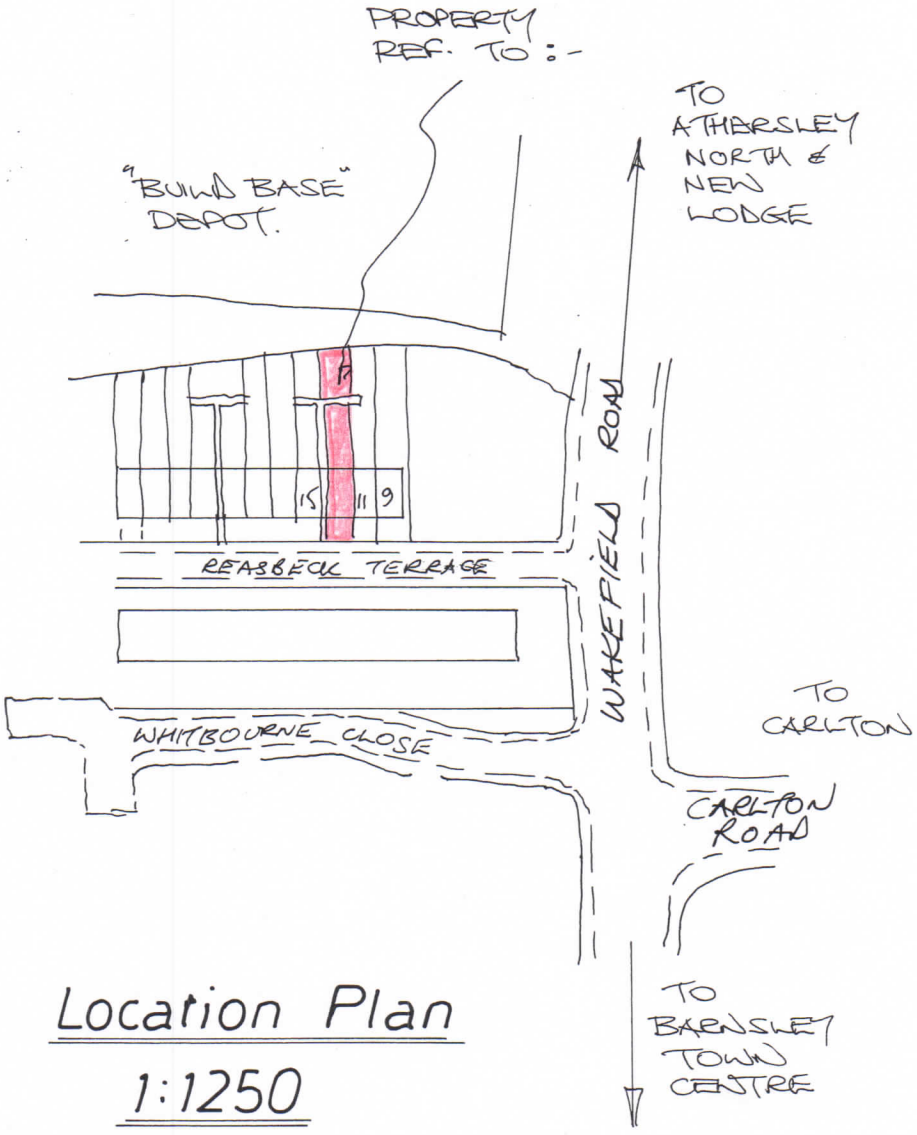


Location Plan 1:1250

Rev	Notes	Date

Garry Greetham Associates
Residential Design Consultant
Westwood House
18 Carr Lane
Tankersley
Barnsley S75 3BE
Tel(01226)746573

PROJECT	Single Storet Extension
CLIENT	Mr. C. Barlow
TITLE	Site & Location Layout
ADDRESS	13 Reasbeck Terrace, Barnsley. S71 1NW
DRAWN BY	ggg
SCALE	as shown
DATE	May 20
DRAWING No	931-01
REV	

Member of the Chartered Institute of Architectural Technologists

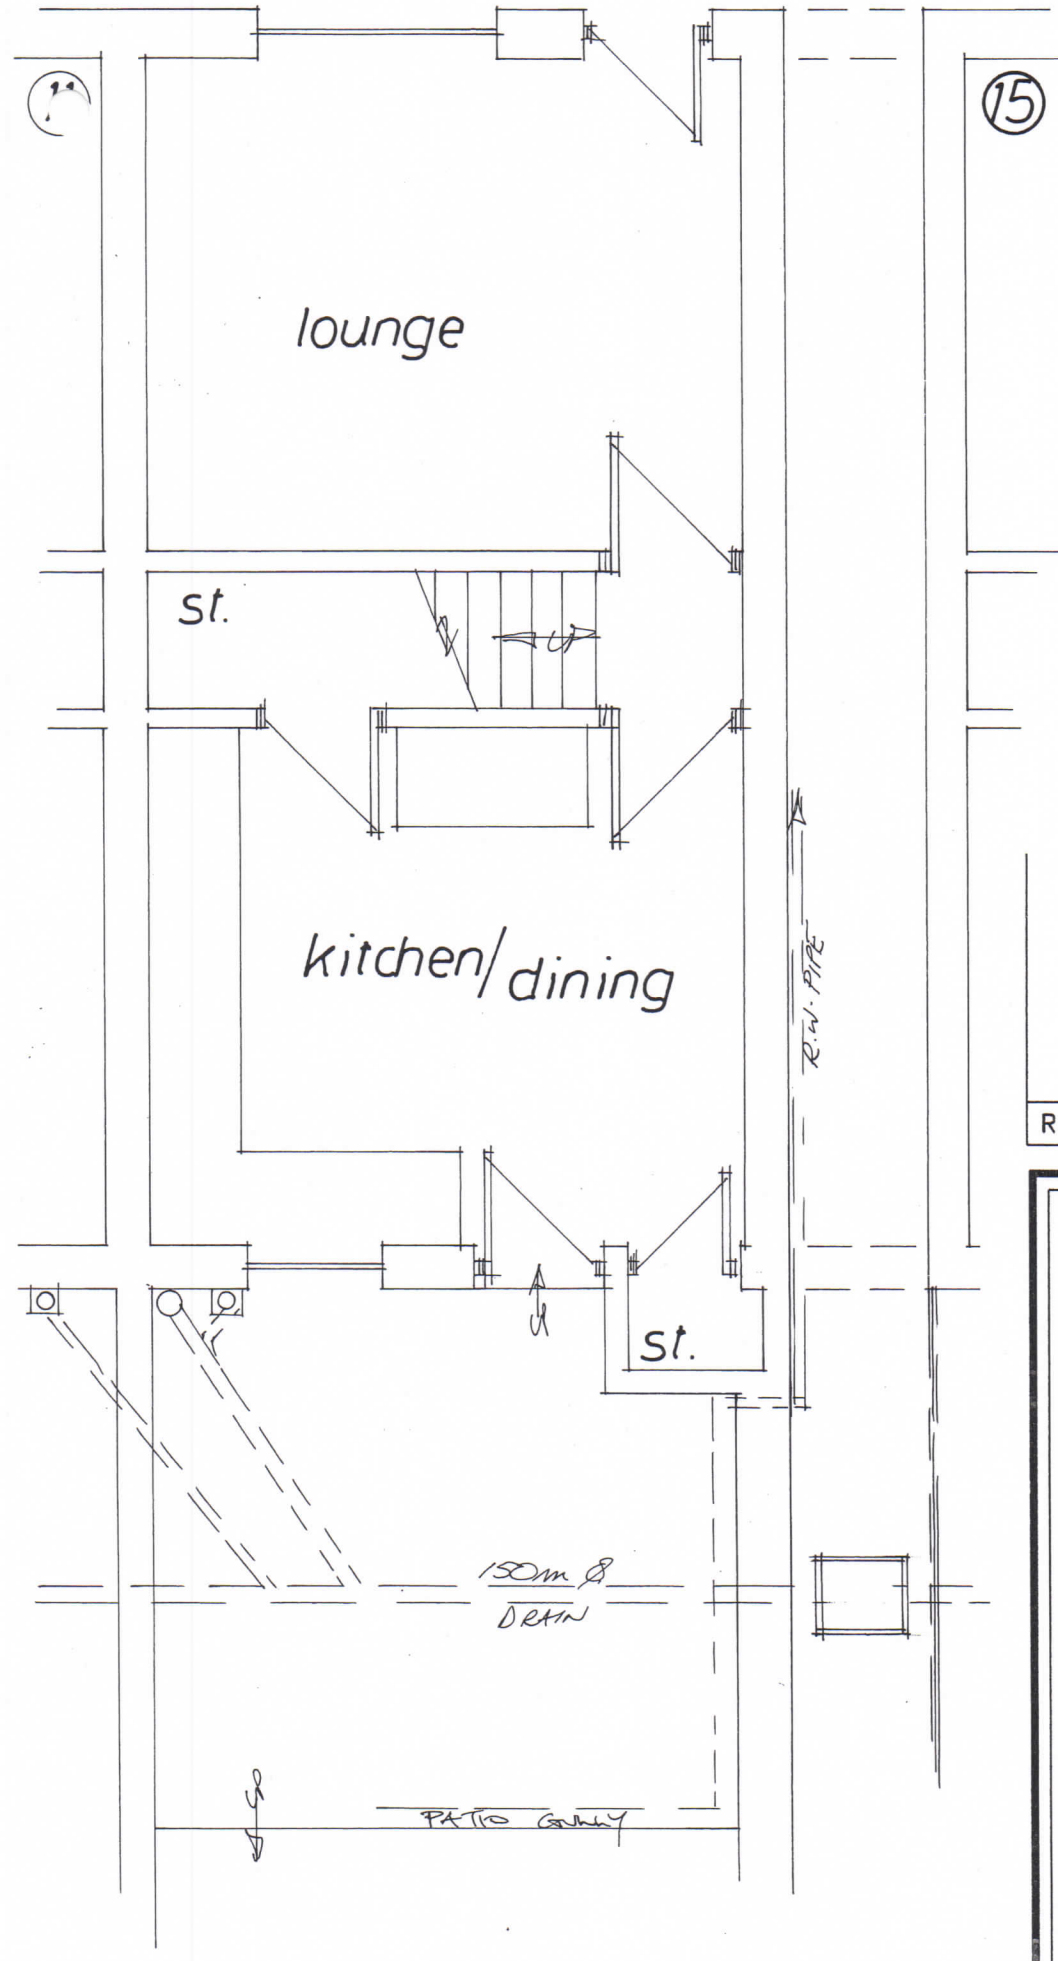


Rev	Notes	Date

Garry Greetham Associates
Residential Design Consultant
Westwood House
18 Carr Lane
Tankersley
Barnsley S75 3BE
Tel(01226)746573

PROJECT	Single Storet Extension
CLIENT	Mr. C. Barlow
TITLE	G.F. Layout as Existing
ADDRESS	13 Reasbeck Terrace, Barnsley. S71 1NW
DRAWN BY	ggg
SCALE	1:50
DATE	May 20
DRAWING No	931-02
REV	

Member of the Chartered Institute of Architectural Technologists

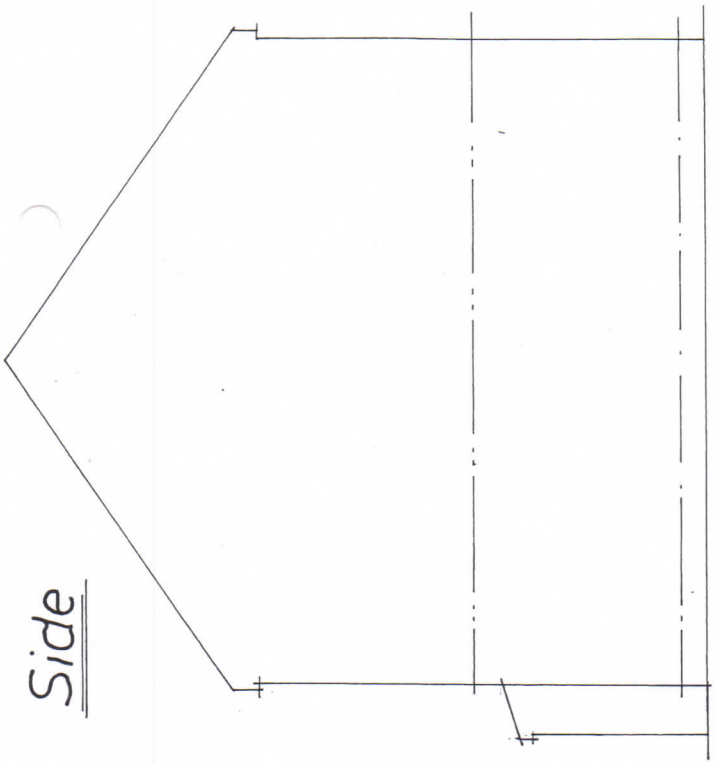



Rev	Notes	Date

Garry Greetham Associates
Residential Design Consultant
Westwood House
18 Carr Lane
Tankersley
Barnsley S75 3BE
Tel(01226)746573

PROJECT	Single Storet Extension
CLIENT	Mr. C. Barlow
TITLE	Elevations as Existing
ADDRESS	13 Reasbeck Terrace, Barnsley. S71 1NW
DRAWN BY	ggg
SCALE	1:100
DATE	May 20
DRAWING No	931-03
REV	

Member of the Chartered Institute of Architectural Technologists

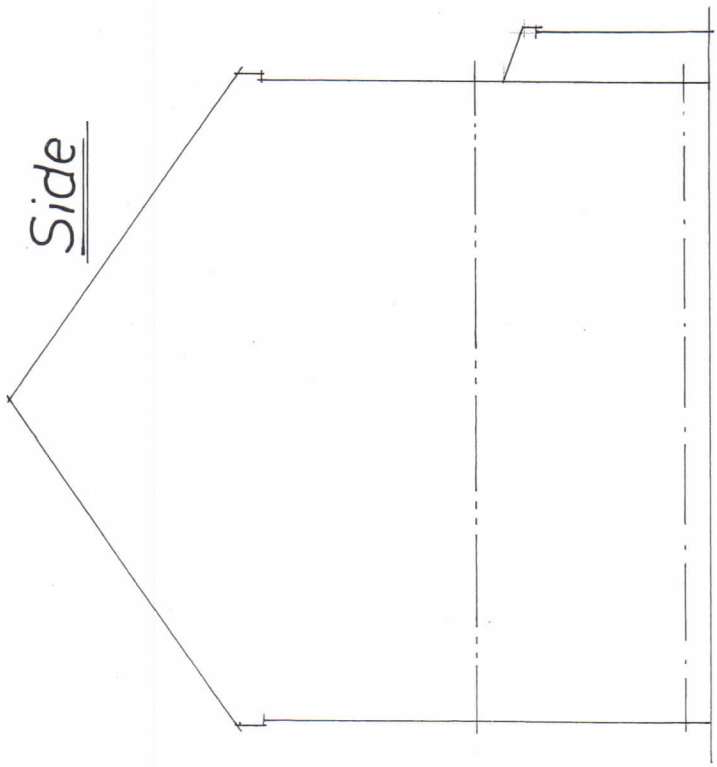

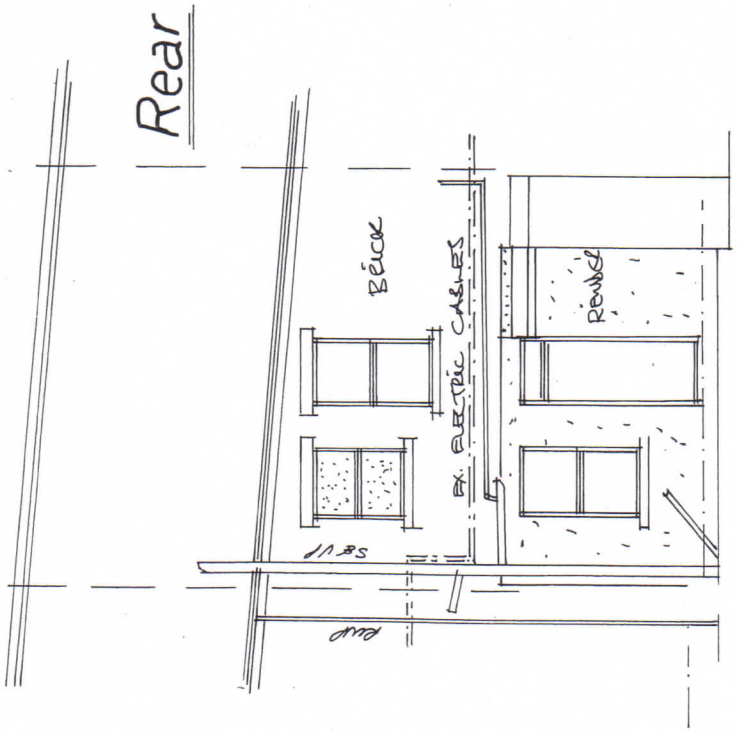

Rev	Notes	Date


B/Regs:

Planning:

Garry Greetham Associates
Residential Design Consultant
Westwood House
18 Carr Lane
Tankersley
Barnsley S75 3BE
Tel(01226)746573

PROJECT	Single Storey Extension
CLIENT	Mr. C. Barlow
TITLE	G.F.Layout as Proposed
ADDRESS	13 Reasbeck Terrace, Barnsley. S71 1NW
DRAWN BY	ggg
SCALE	1:50
DATE	May 20
DRAWING No	931-04
REV	

Member of the Chartered Institute of Architectural Technologists

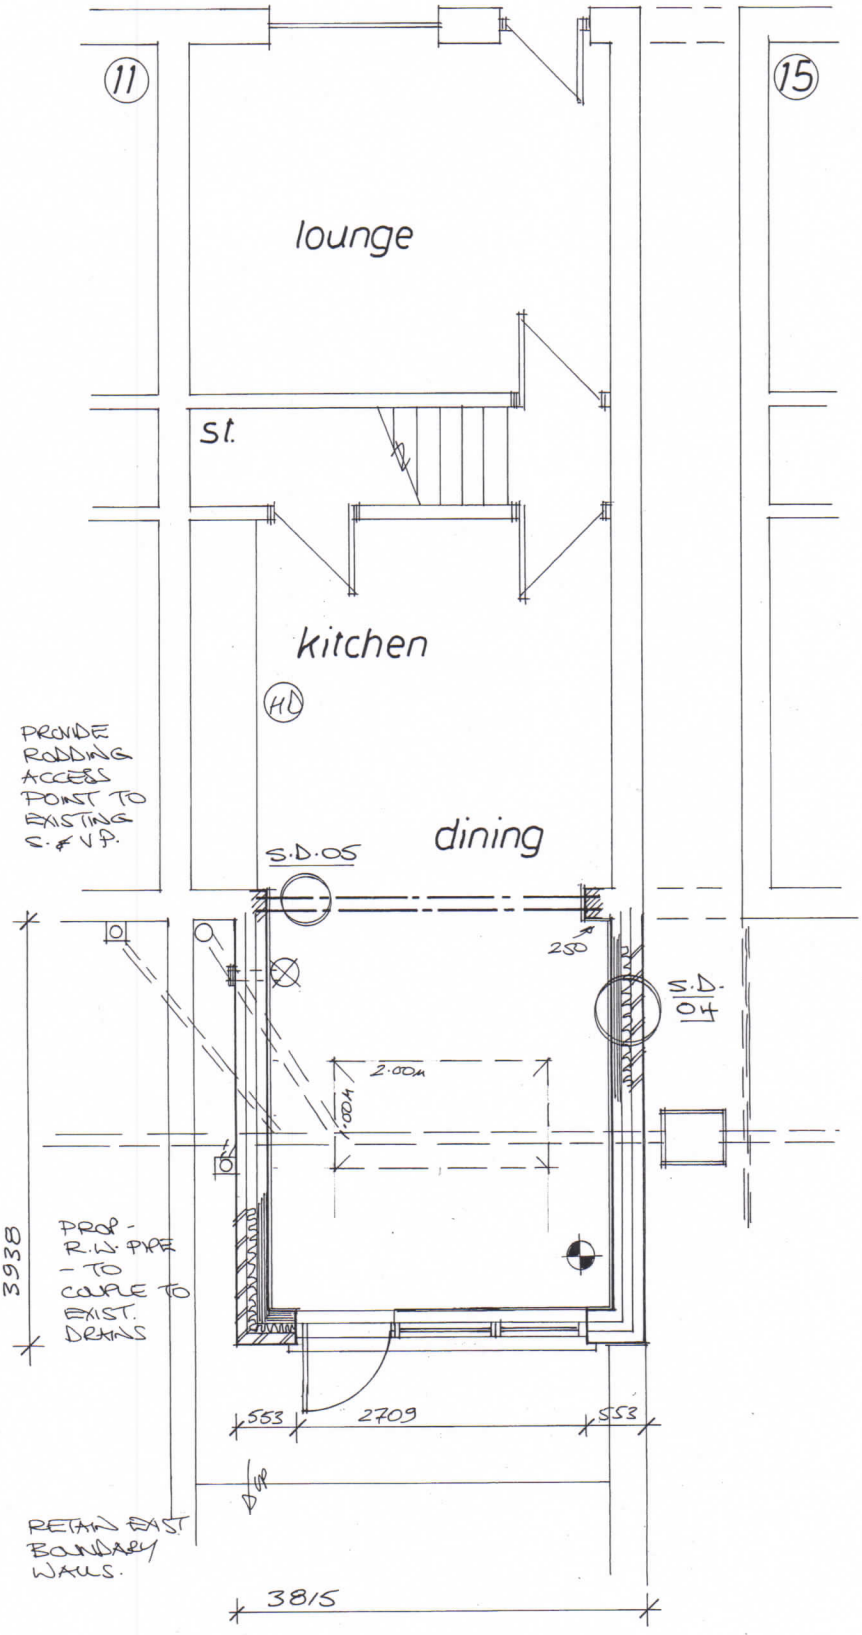

PROPOSED 2 No. STEEL BEAMS

PROPOSED "FLAT ROOF LIGHT" — 2.00M x 1.00M — REFER TO MANUFACTORERS FITTING INSTRUCTIONS


RETAIN EXISTING F.C. AND THE EXISTING DRAINS.


PROPOSED MIN. 900MM FULLY GLAZED DOOR WITH COMBINATION SIDE LIGHTS AS SHOWN (O/ALL 2709MM WIDTH)


PROVIDE C.B. 90 3000MM LINTEL OVER FULL OPENING.

PROVIDE SINGLE STEP UP INTO EXIST TOP PAVED AREA.



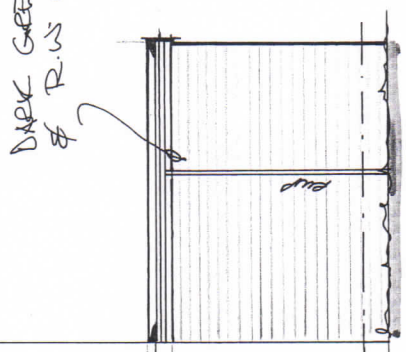

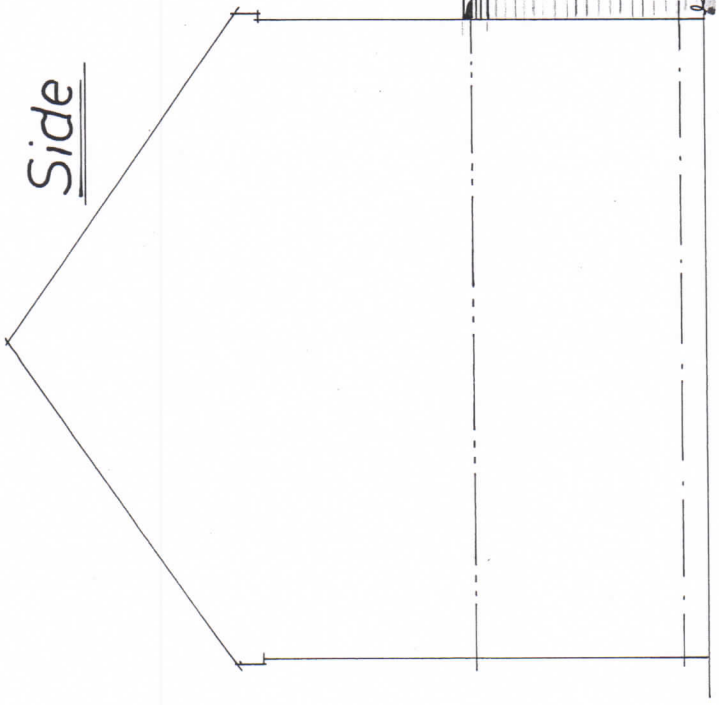

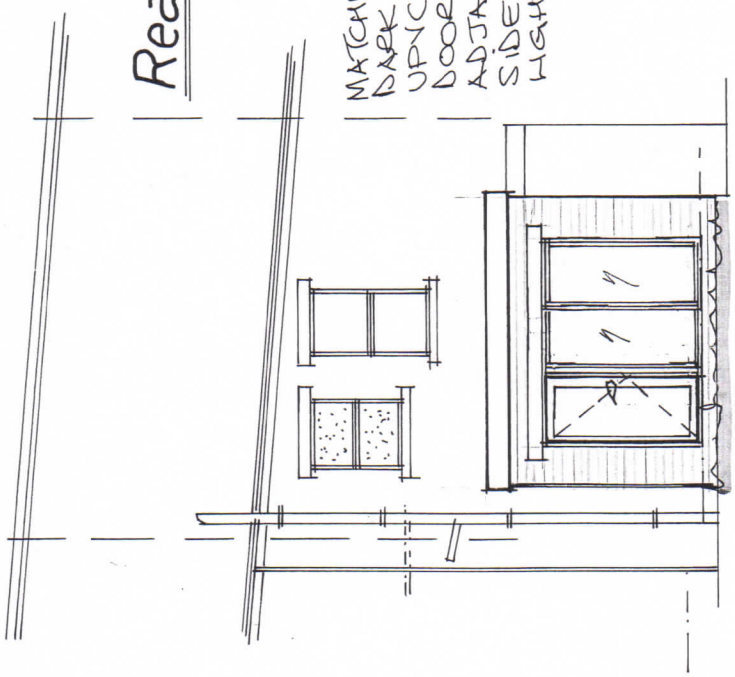


Rev	Notes	Date

Garry Greetham Associates
Residential Design Consultant
Westwood House
18 Carr Lane
Tankersley
Barnsley S75 3BE
Tel(01226)746573

PROJECT	Single Storet Extension
CLIENT	Mr. C. Barlow
TITLE	Elevations as Proposed
ADDRESS	13 Reasbeck Terrace, Barnsley. S71 1NW
DRAWN BY	ggg
SCALE	1:100
DATE	May 20
DRAWING No	931-05
REV	

Member of the Chartered Institute of Architectural Technologists

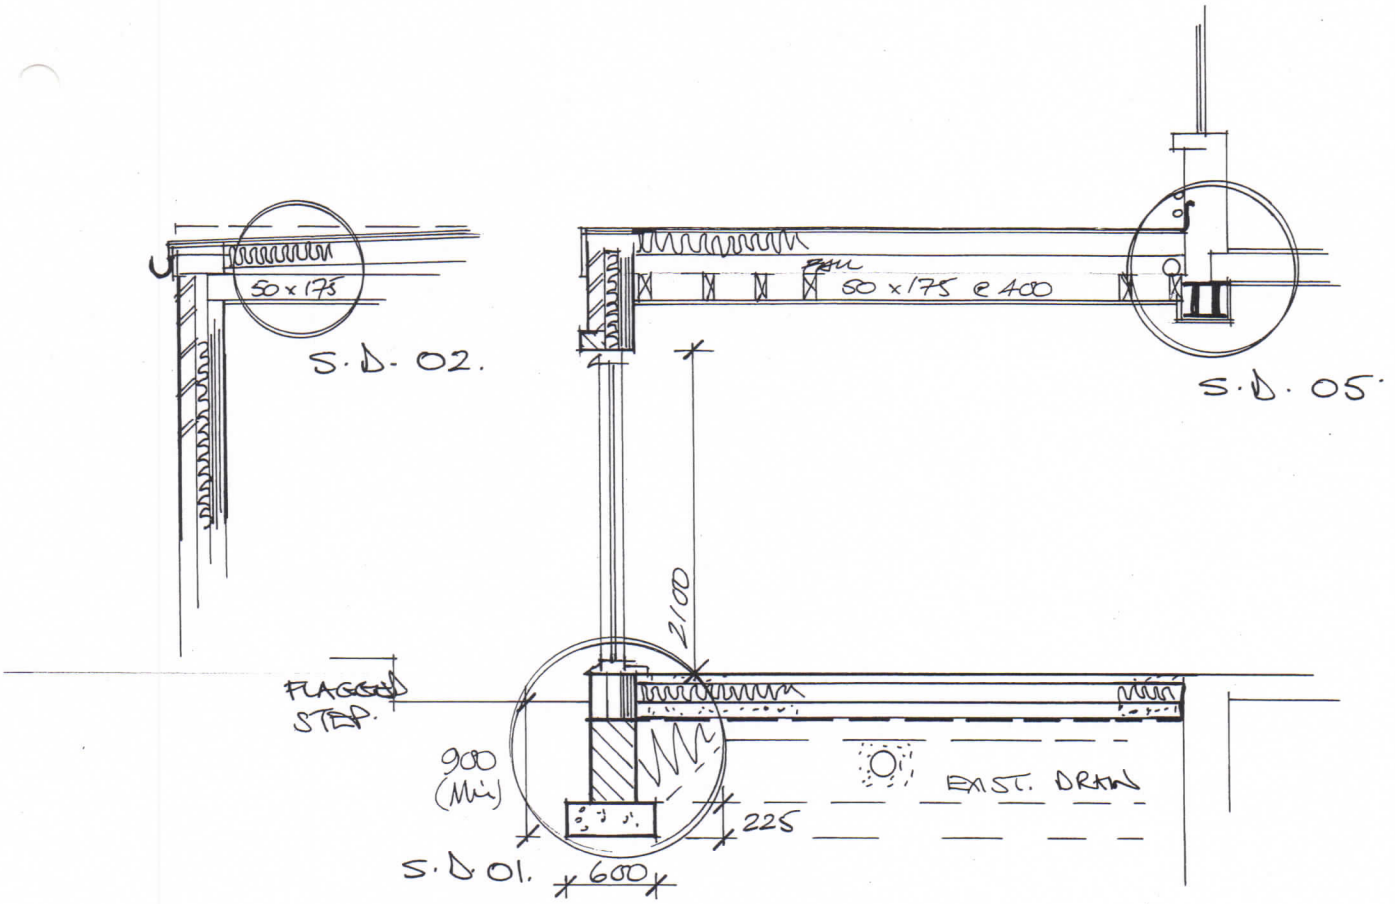


Sections

Rev	Notes	Date

50 x 175MM S.C.4 GRADE

ROOF JOISTS @ 400MM C/C

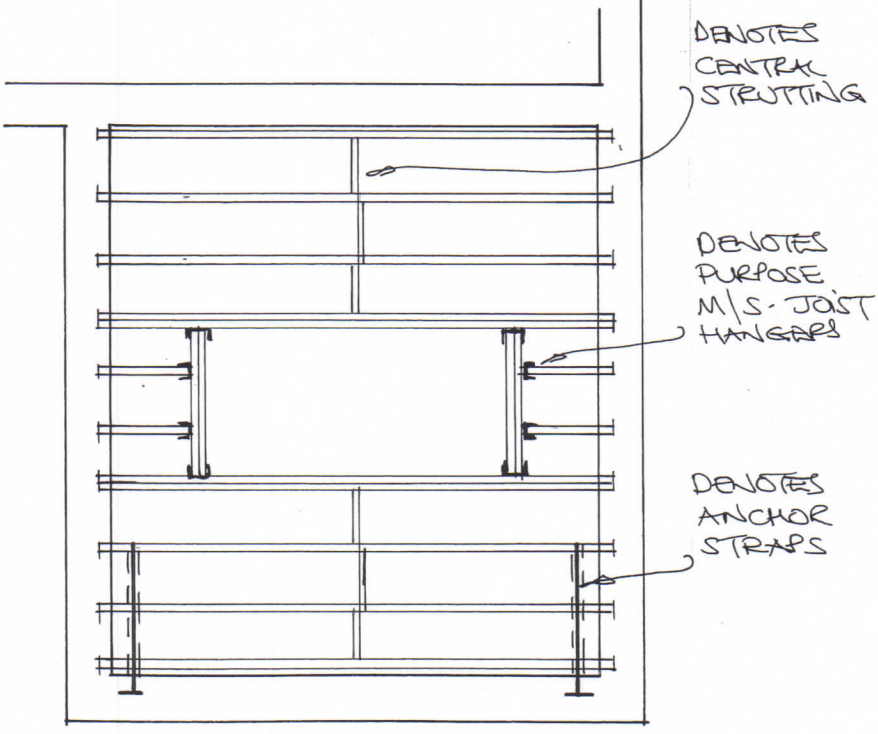

Roof Joists

Garry Greetham Associates
Residential Design Consultant
Westwood House
18 Carr Lane
Tankersley
Barnsley S75 3BE
Tel(01226)746573

PROJECT	Single Storet Extension
CLIENT	Mr. C. Barlow
TITLE	Section & Roof Layout
ADDRESS	13 Reasbeck Terrace, Barnsley. S71 1NW
DRAWN BY	ggg
SCALE	1:50
DATE	May 20
DRAWING No	931-06
REV	

Member of the Chartered Institute of Architectural Technologists