



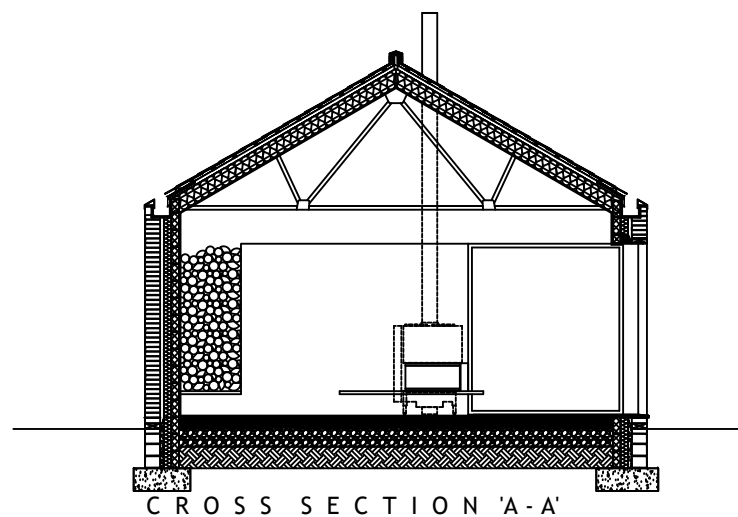

CROSS SECTION 'A-A'

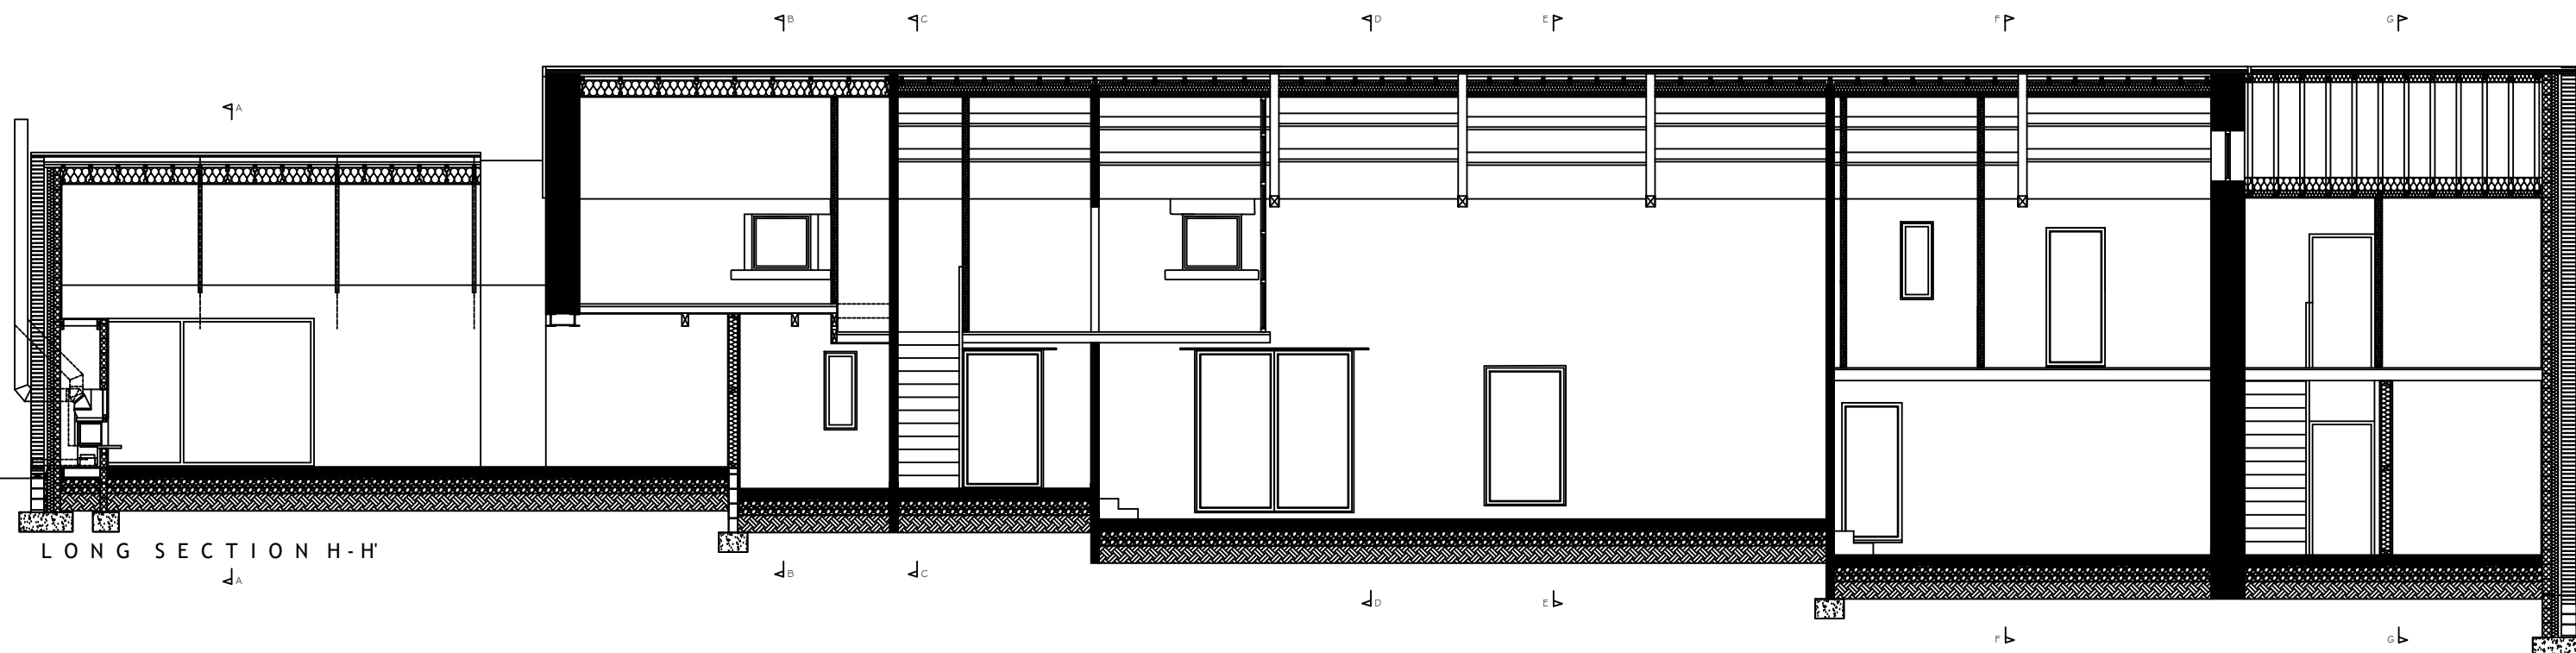

LONG SECTION H-H'

*** inc. architecture ltd**

the barn, mock hall farm, 63 leeds road, mirfield, wf14 0da, west yorkshire
tel: 07831 275394, e-mail: mail@inc-architecture.co.uk, www.inc-architecture.com

© 2017

project	THE BARN, CLIFFE HOUSE FARM, CUBLEY, PENISTONE S36 9FR	status	PLANNING		
client	GEMMA GARNHAM & KEVIN COOPER	date	APRIL 2017	scale	1:100
dwg title	PROPOSED SECTIONS 'A-A' & 'H-H' (OPTION K)	dwg no.	097/P/205	rev.	G

revision notes: