
EXISTING
CO-OPERATIVE
SUPERMARKET.

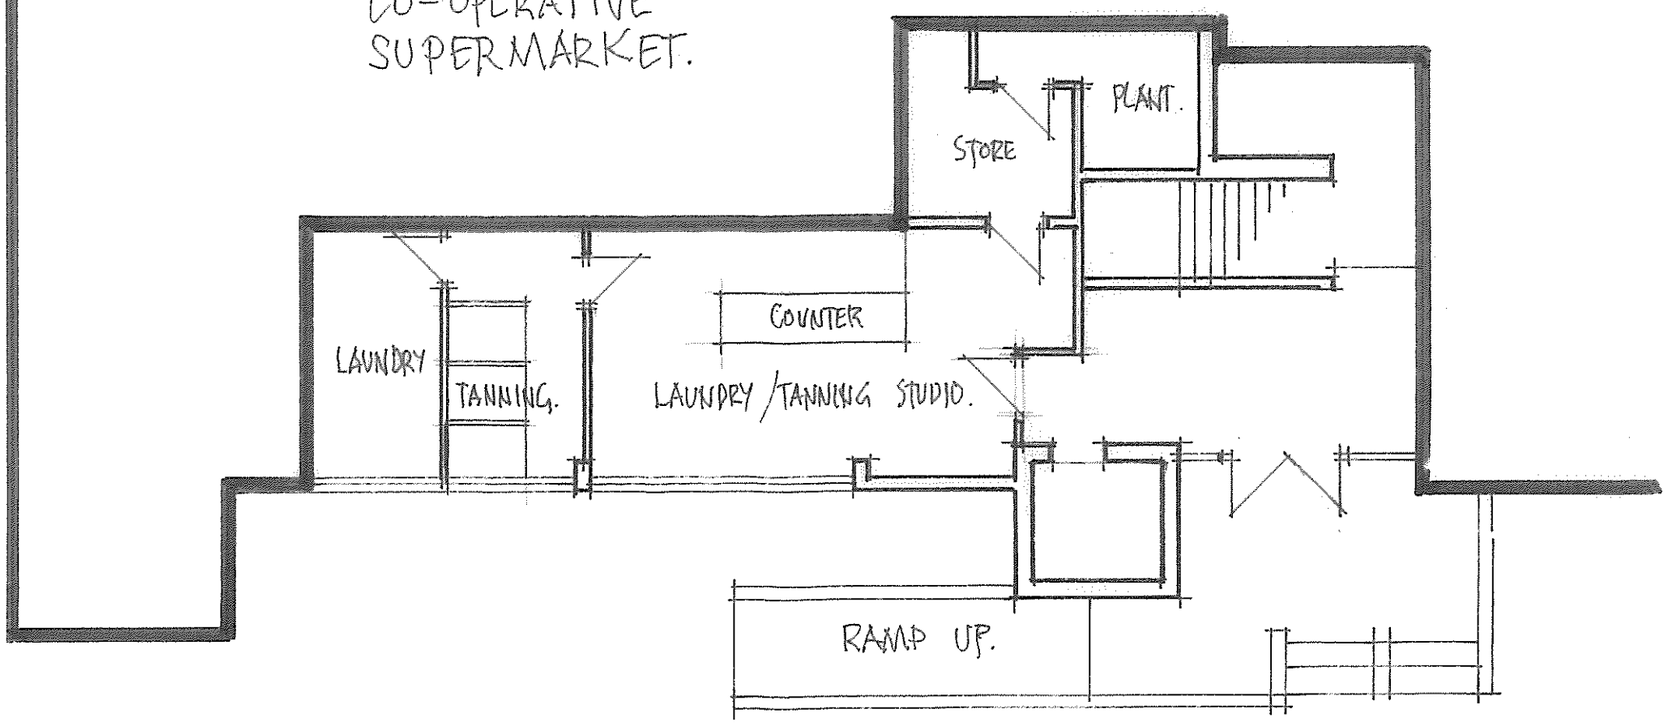

PROPOSED FLOOR PLAN.
PART HOYLAND TOWN HALL.
HOYLAND, BARNSLEY.

1:100 JAN'18.