


7

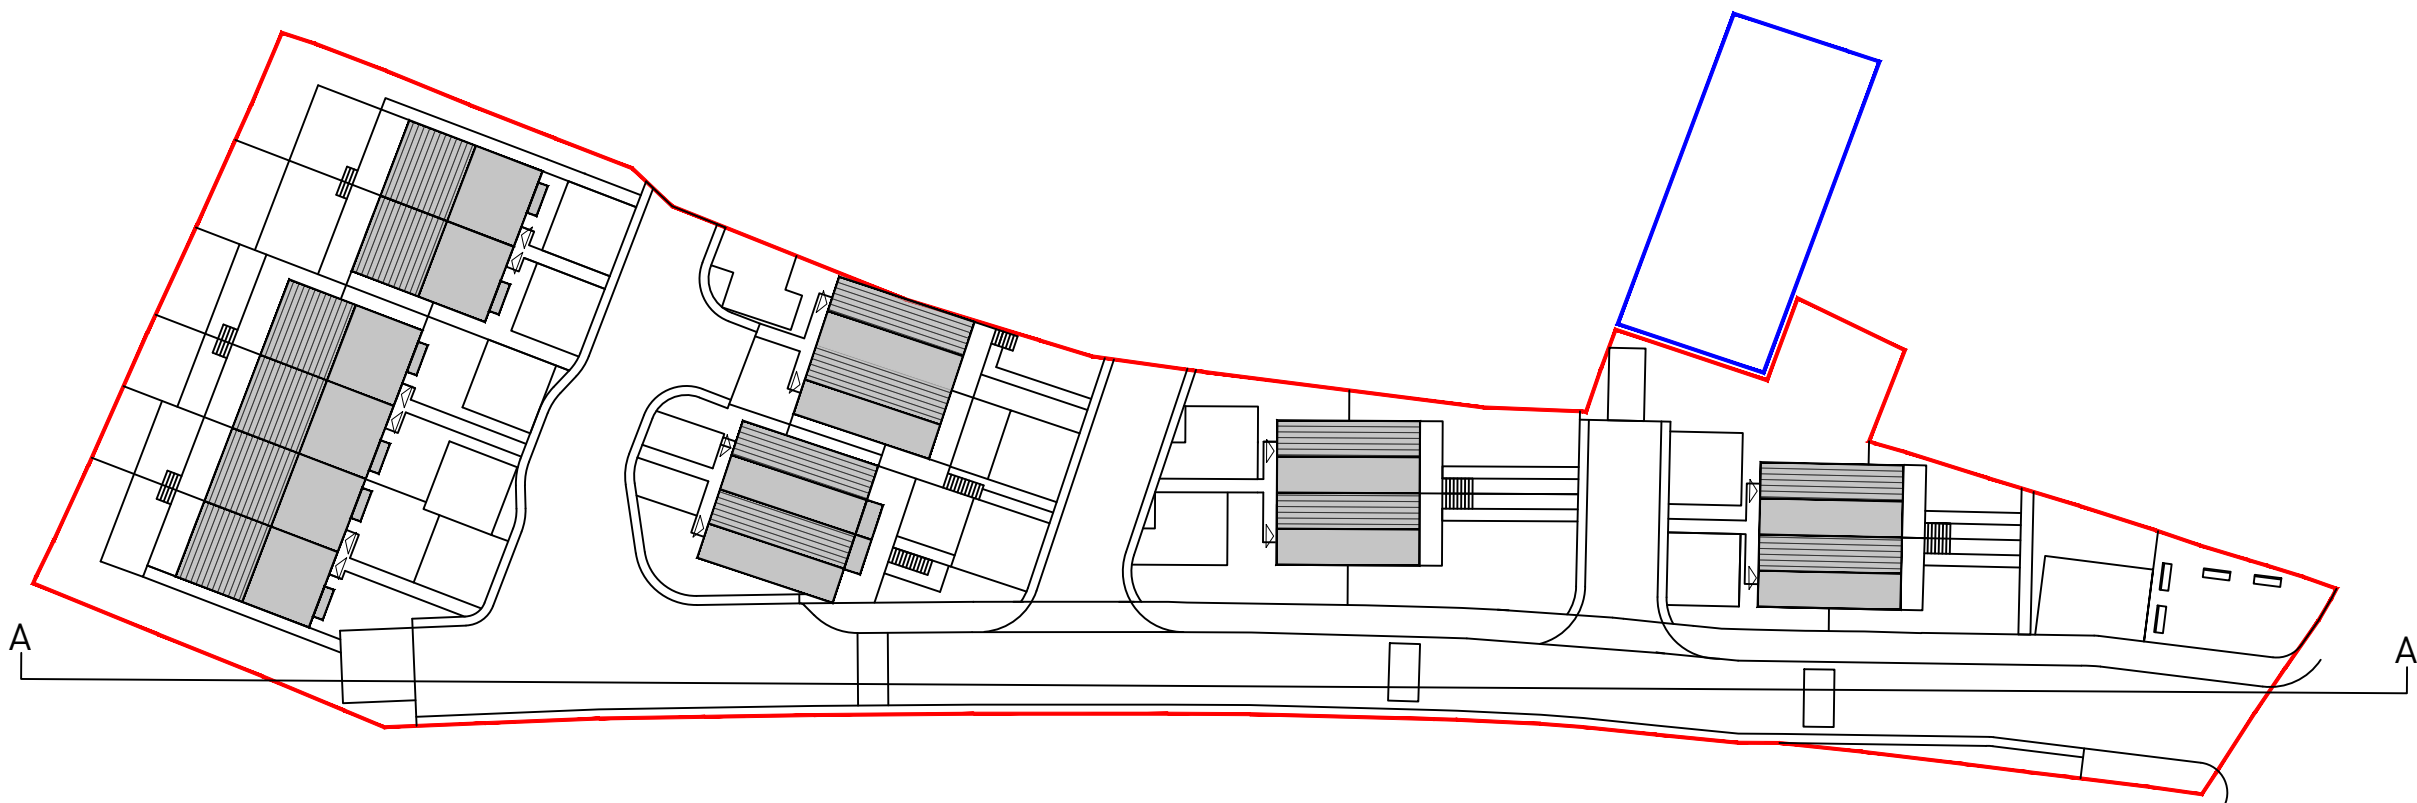

CHECK DIMENSION - ACTUAL SIZE (mm)

NOTES>

All dimensions to be checked on site, do not scale from this drawing.
Contractors, subcontractors and suppliers must verify all dimensions on site before commencing work or making shop drawings.
This drawing is to be read in conjunction with structural, mechanical and electrical drawings and other relevant information, and any discrepancies are to be reported to the architect.
Work and material to be in accordance with the Building Regulations and to comply with relevant British Standards.

REVISIONS
>REVISION

STATUS>
PRELIMINARY FOR PLANNING APPLICATION

>**TATLOW STANCER ARCHITECTS.**
architects@tatlowlstancer.co.uk> www.tatlowlstancer.co.uk
Sheffield Design Studios>40 Ball Street>Sheffield> S3 8DB
t. 0114 2729679>f. 0114 2729735

PROJECT>
LAND OFF COBCAR LANE TO
THE REAR OF ST HELENS STREET
DRAWING TITLE>
SKETCH ELEVATION A-A

DATE> June 2023	CHECKED BY>	SCALE> 1:200@A1
JOB No> 22077	DRAWING No> SK_065	REVISION>

copyright exists on all the designs and information shown on this drawing