


BARNSLEY TOWN CENTRE

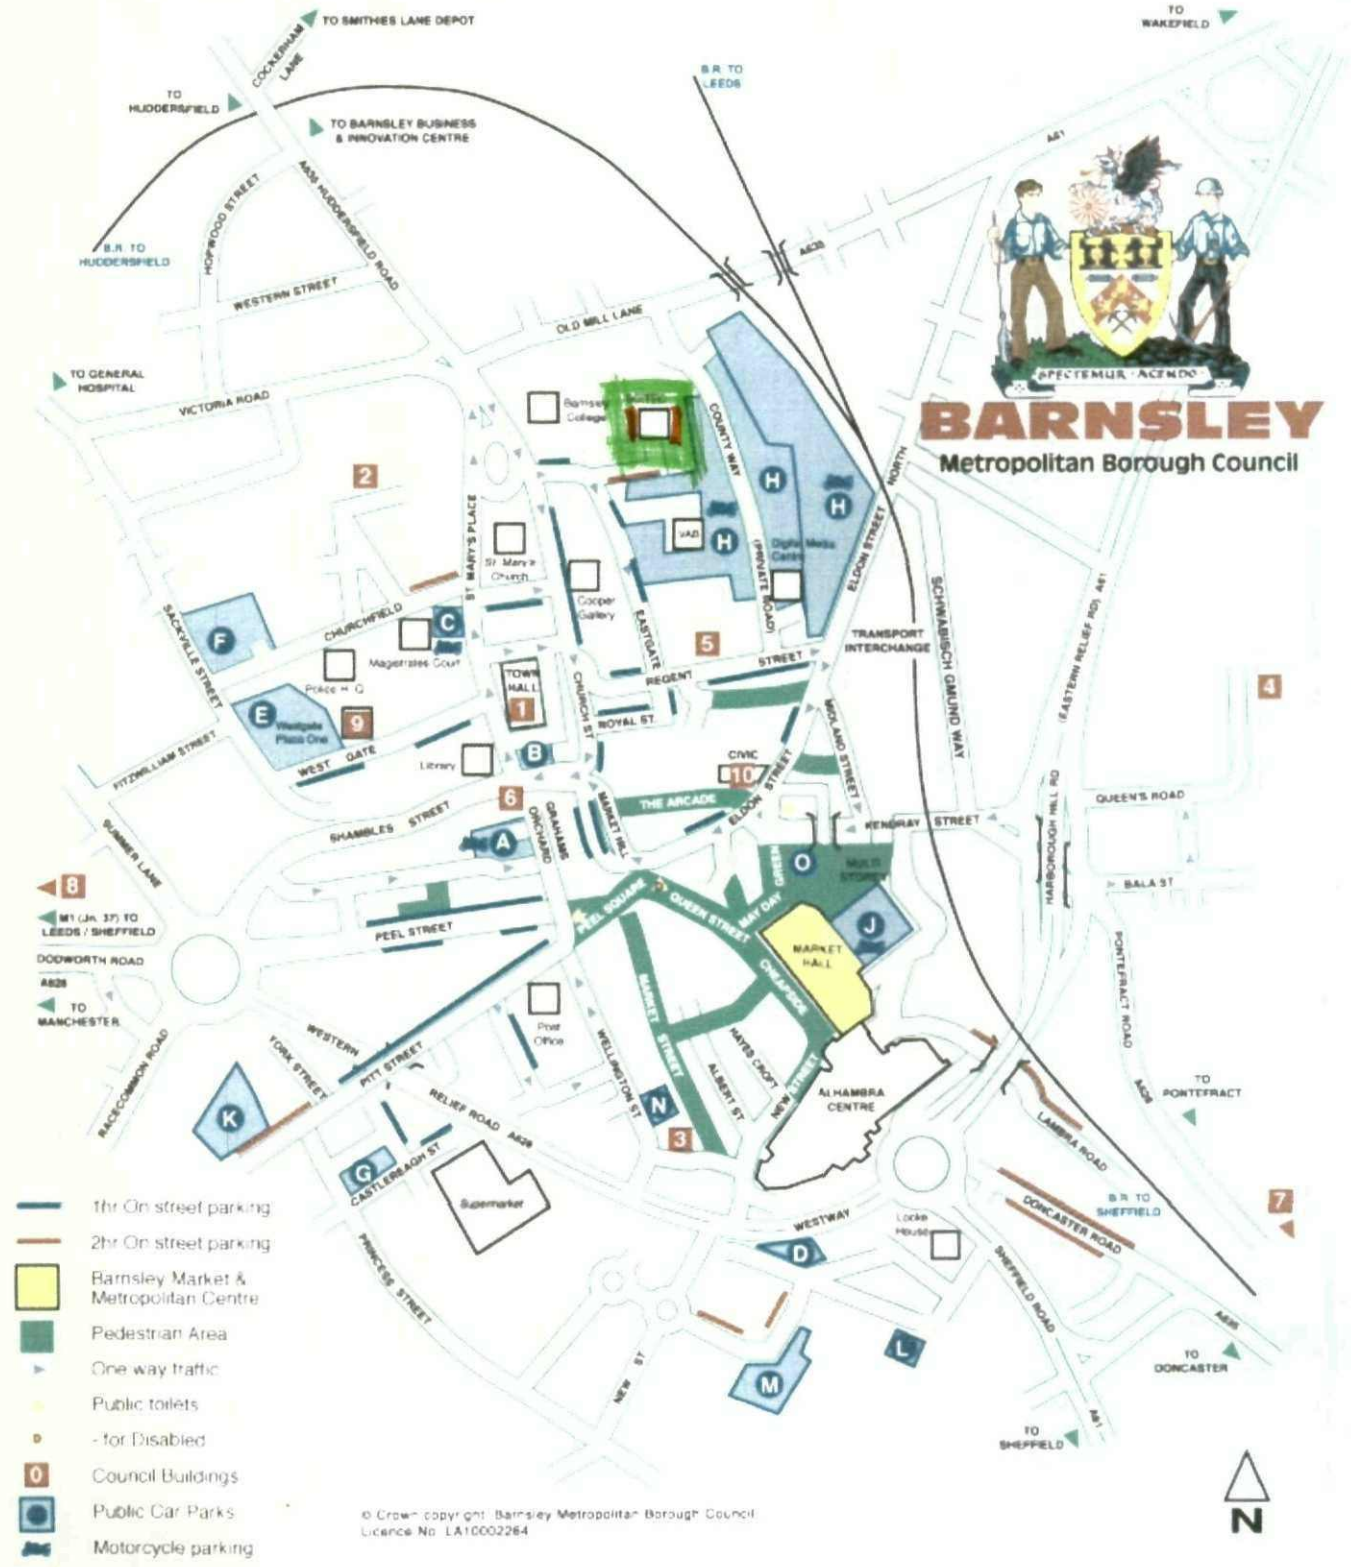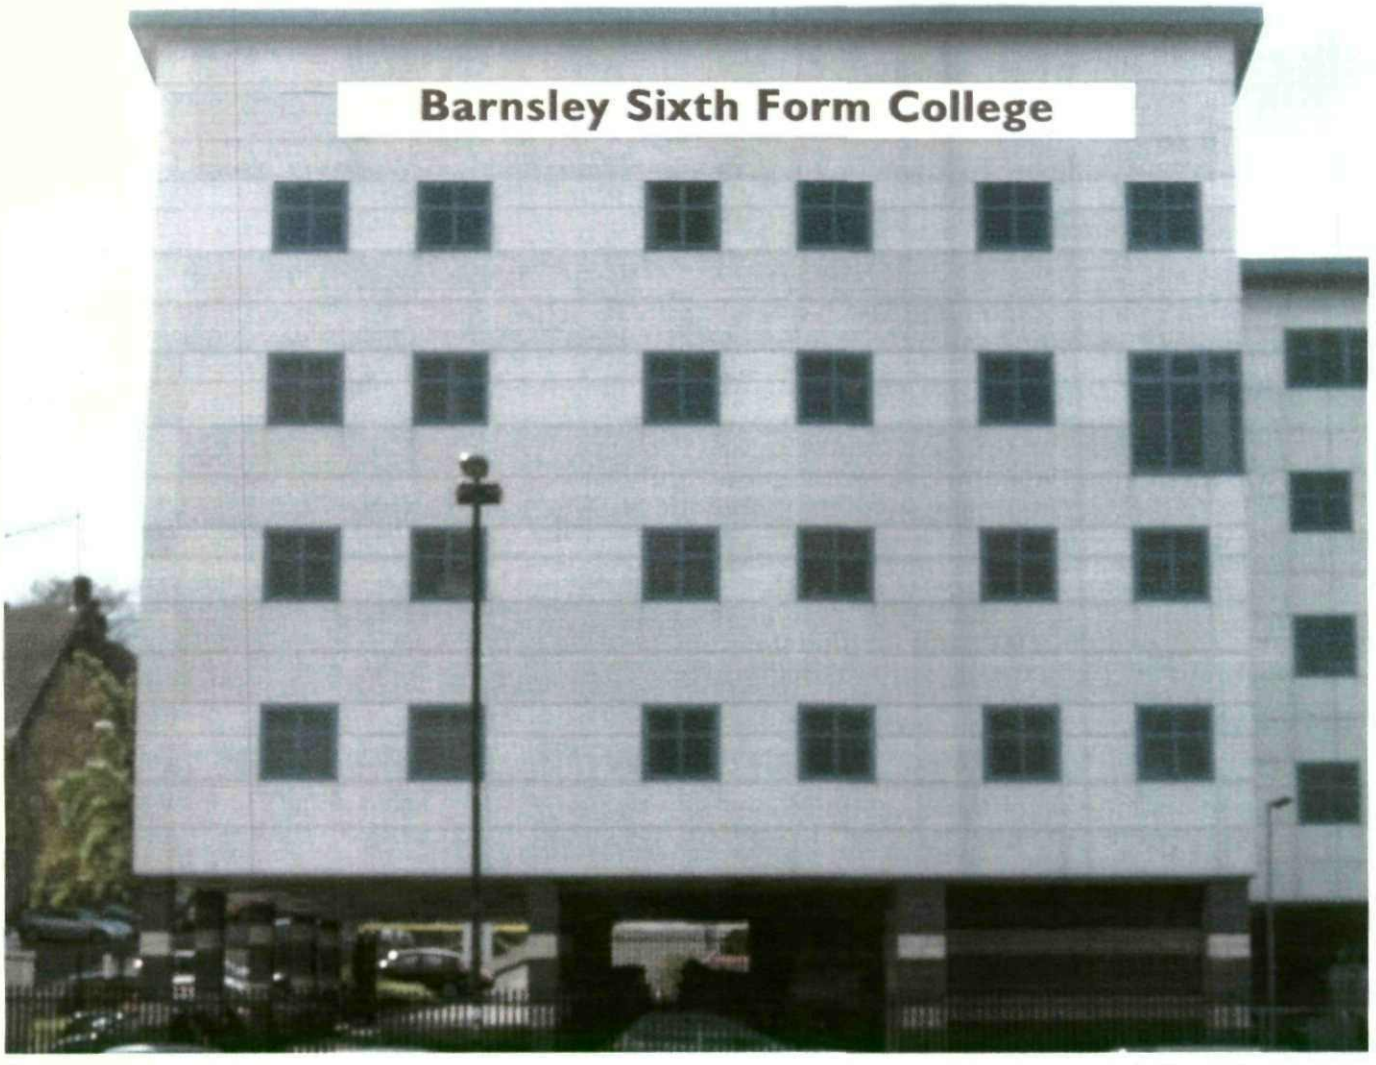

© Crown copyright. Barnsley Metropolitan Borough Council
Licence No. LA10002264


Barnsley Sixth Form College


Barnsley Sixth Form College
SciTech Centre

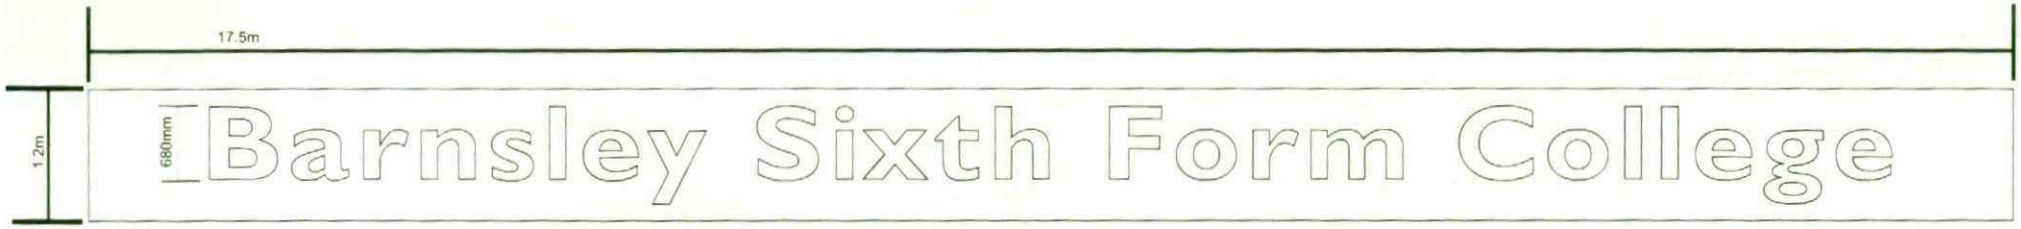



17500mm x 1200mm BRUSHED SILVER DIBOND ALUMINIUM SIGN TRAY TO MATCH EXISTING BUILDING CLADDING
c/w 50mm THICK BUILT UP PURPLE ACRYLIC TEXT FITTED TO THE ABOVE TRAY ON CLEAR ACRYLIC RODS
INTERNALLY ILLUMINATED WITH LOW VOLTAGE L.E.D.S.
WHICH WILL CREATE A HALO EFFECT AROUND THE TEXT

SCALE 1 : 100