



Preliminary

A		Amended following addition of hard margin		10-11-21	AST
Rev		Details		Date	Drawn/ Ck
NPS					

Latthes Close	
Athersley South, Bamsley	
External levels plan	



Dwg No.: STE/20/18/03 A	
Date:	17-12-20
Scale:	1:200
Copyright © Shaun Tonge Engineering	

SHAUNTONGEENGINEERING

11 Broomfield Road, Wortwell, Bamsley, S73 3SA.
Tel 01728 756928, Mobile 07528 278070, Email Shaun@shauntongeeengineering@yahoo.co.uk

CBR Value	Sub Base thickness (mm) Without geotextile underneath	Sub Base thickness (mm) Without geotextile underneath
less than 2%	N/A	300
2 – 3%	325	225
3 – 5%	250	150
5 – 7%	150	N/A
7 – 10%	100	N/A

Thickness of Sub-Base Required.

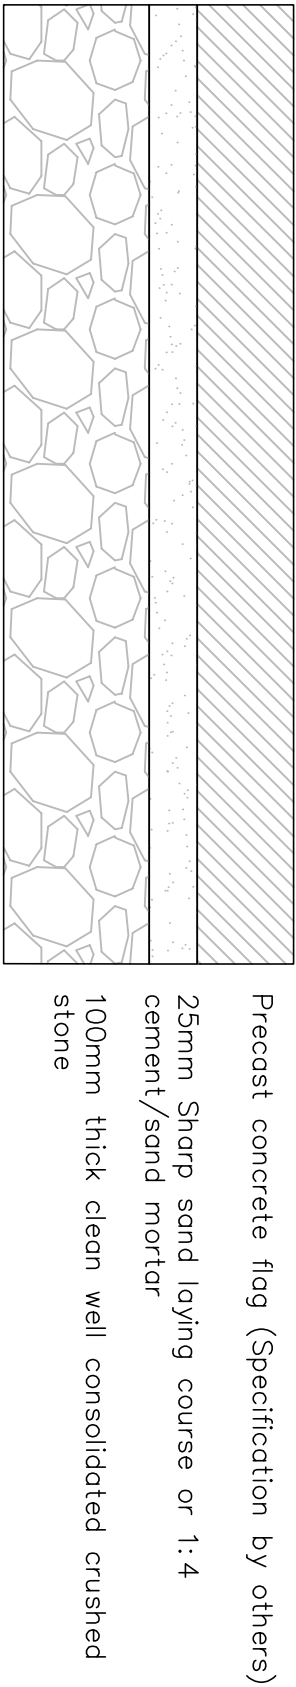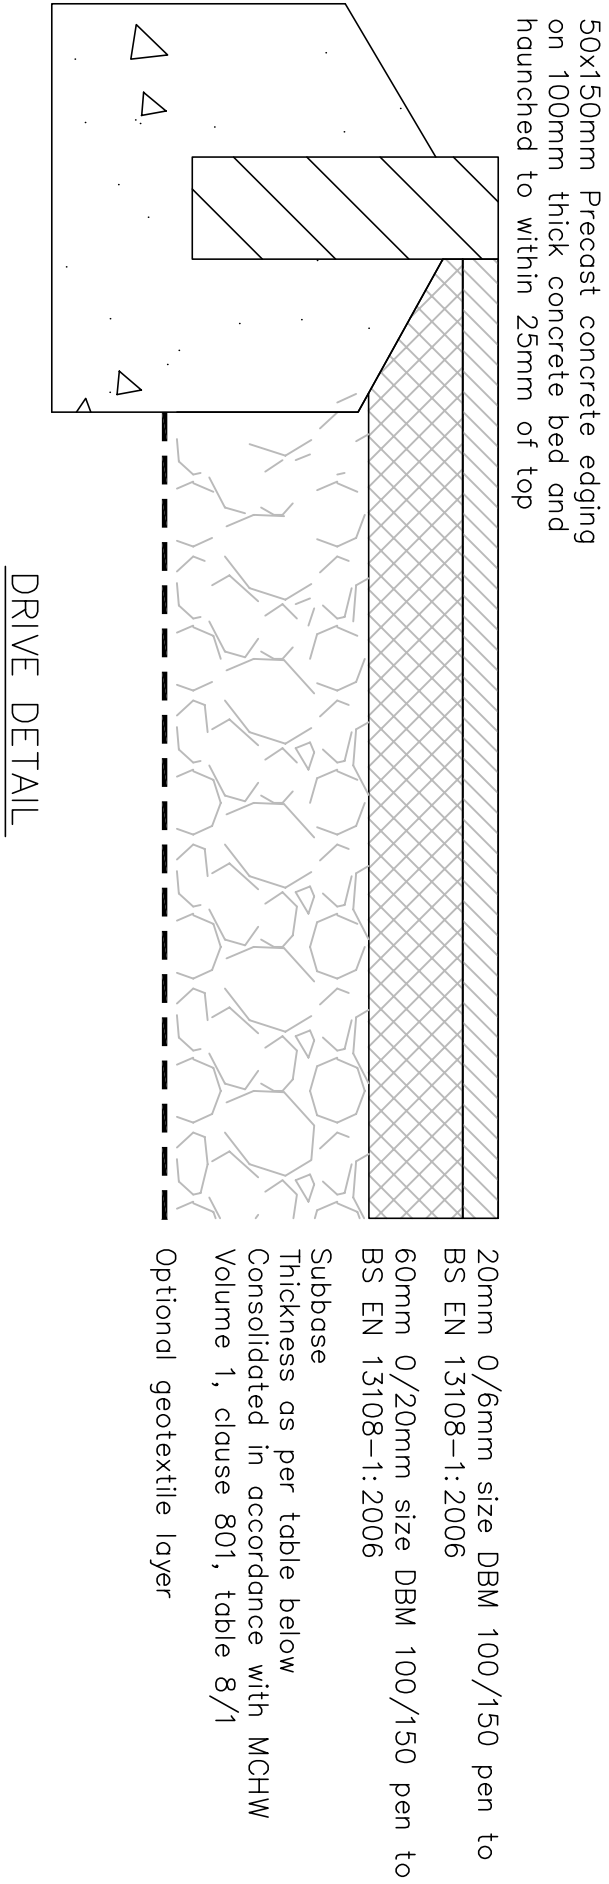

UB

Underbuild

Masonry Retaining Wall. To be Highway Authority approved when within 3.6m of adoptable Highway.

Flag on edge retaining.

Proposed Level.

66.200 *

1/106

gradient

Approx drive/path/garden