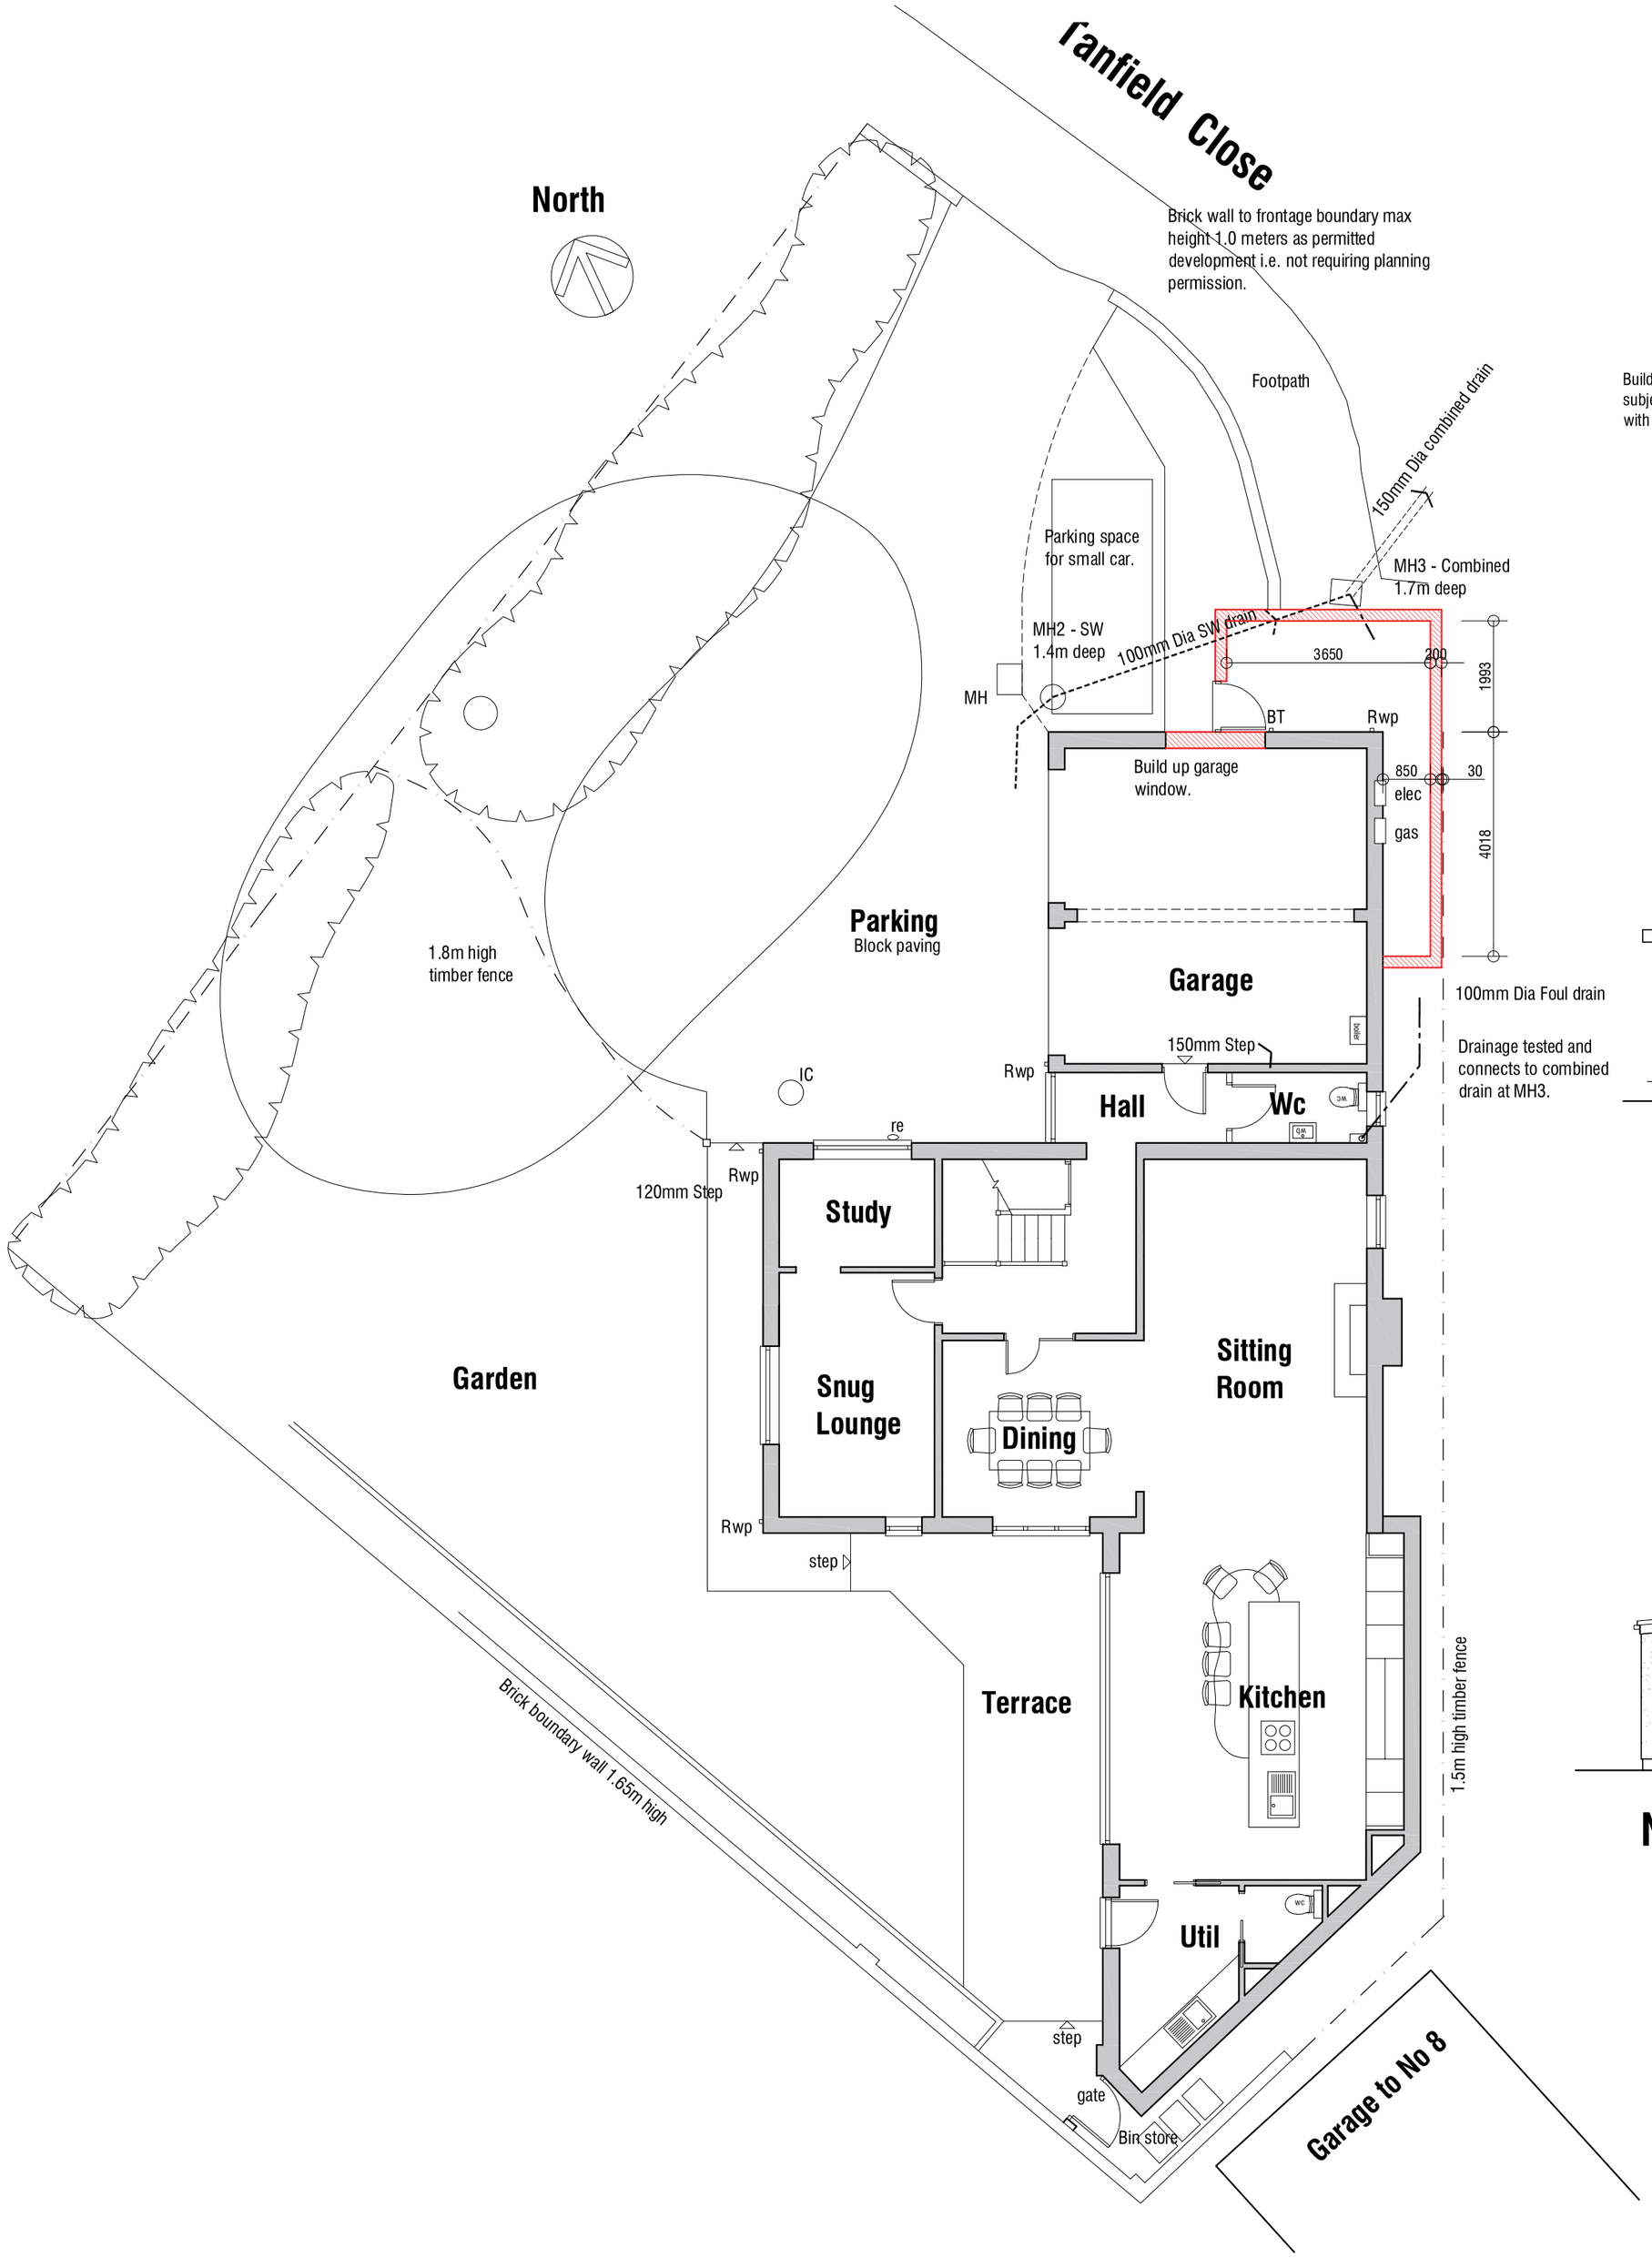

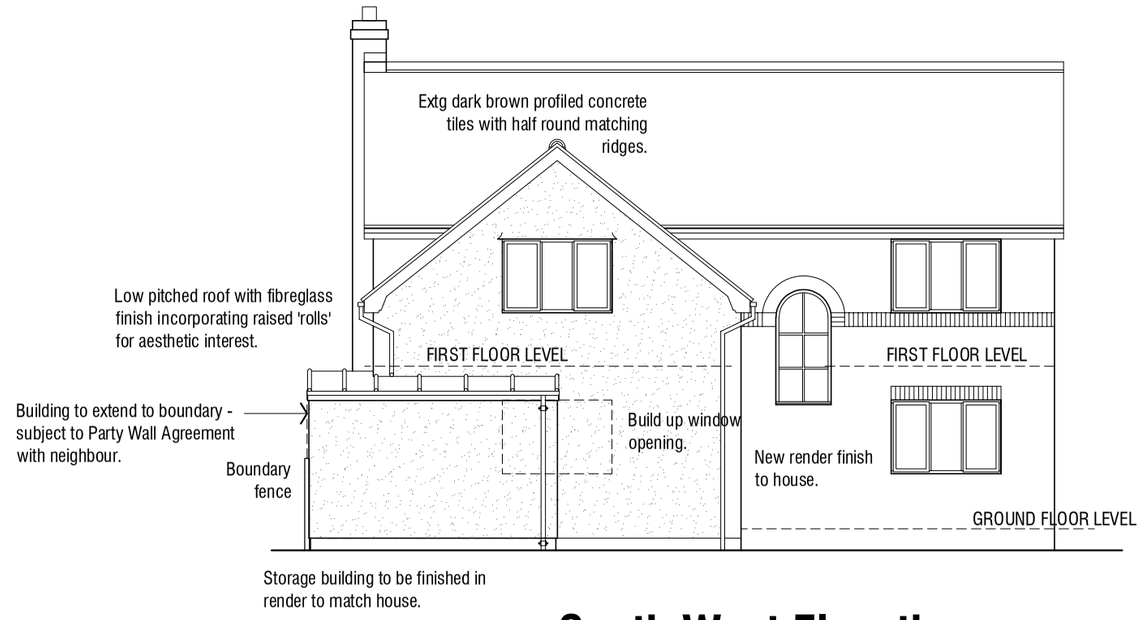

South West Elevation 1:100

North West Elevation 1:100

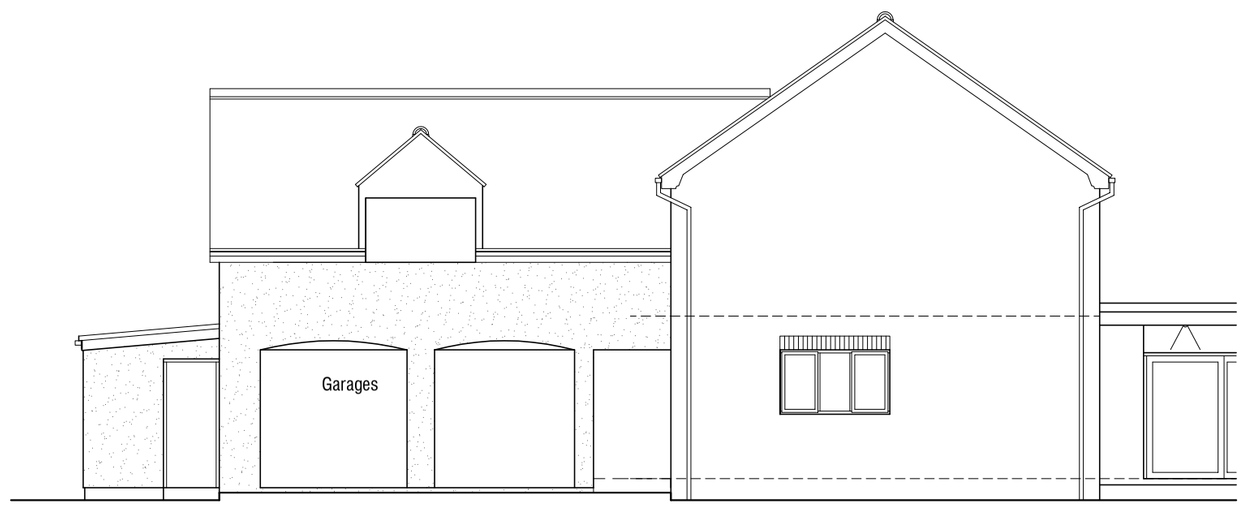

North West Elevation 1:100

Rev B 26.06.2021 - Design amended.
Rev A 22.06.2021 - Design amended.

6 TANFIELD CLOSE
ROYSTON
BARNSLEY

DESIGN PROPOSALS

STORAGE BUILDING

mboothdesign
architectural design and building consultants

Fairfield House
Berneslai Close Barnsley
S70 2FL
M: 07881898300
E: Mark@mboothdesign.co.uk

Scale	1:100 @ A2	Drawn	MJB
Date	JUNE 2021	Ref.	17.24
Dwg No.	**P10**	Rev.	B

0cm 2cm 4cm 6cm

Copyright mboothdesign. All dimensions in millimeters unless otherwise stated. Dimensions for setting out in existing buildings are to be checked and verified on site.