# PLANNING PERMISSION


# APPLICATION

ADDRESS – 30 DERBY STREET, BARNSLEY

WORKS – SINGLE STOREY DETACHED OUTBUILDING
TO REAR OF DWELLING

Old Oaks
property services

Tel : 01226 249879
oldoakspropertyservices@gmail.com

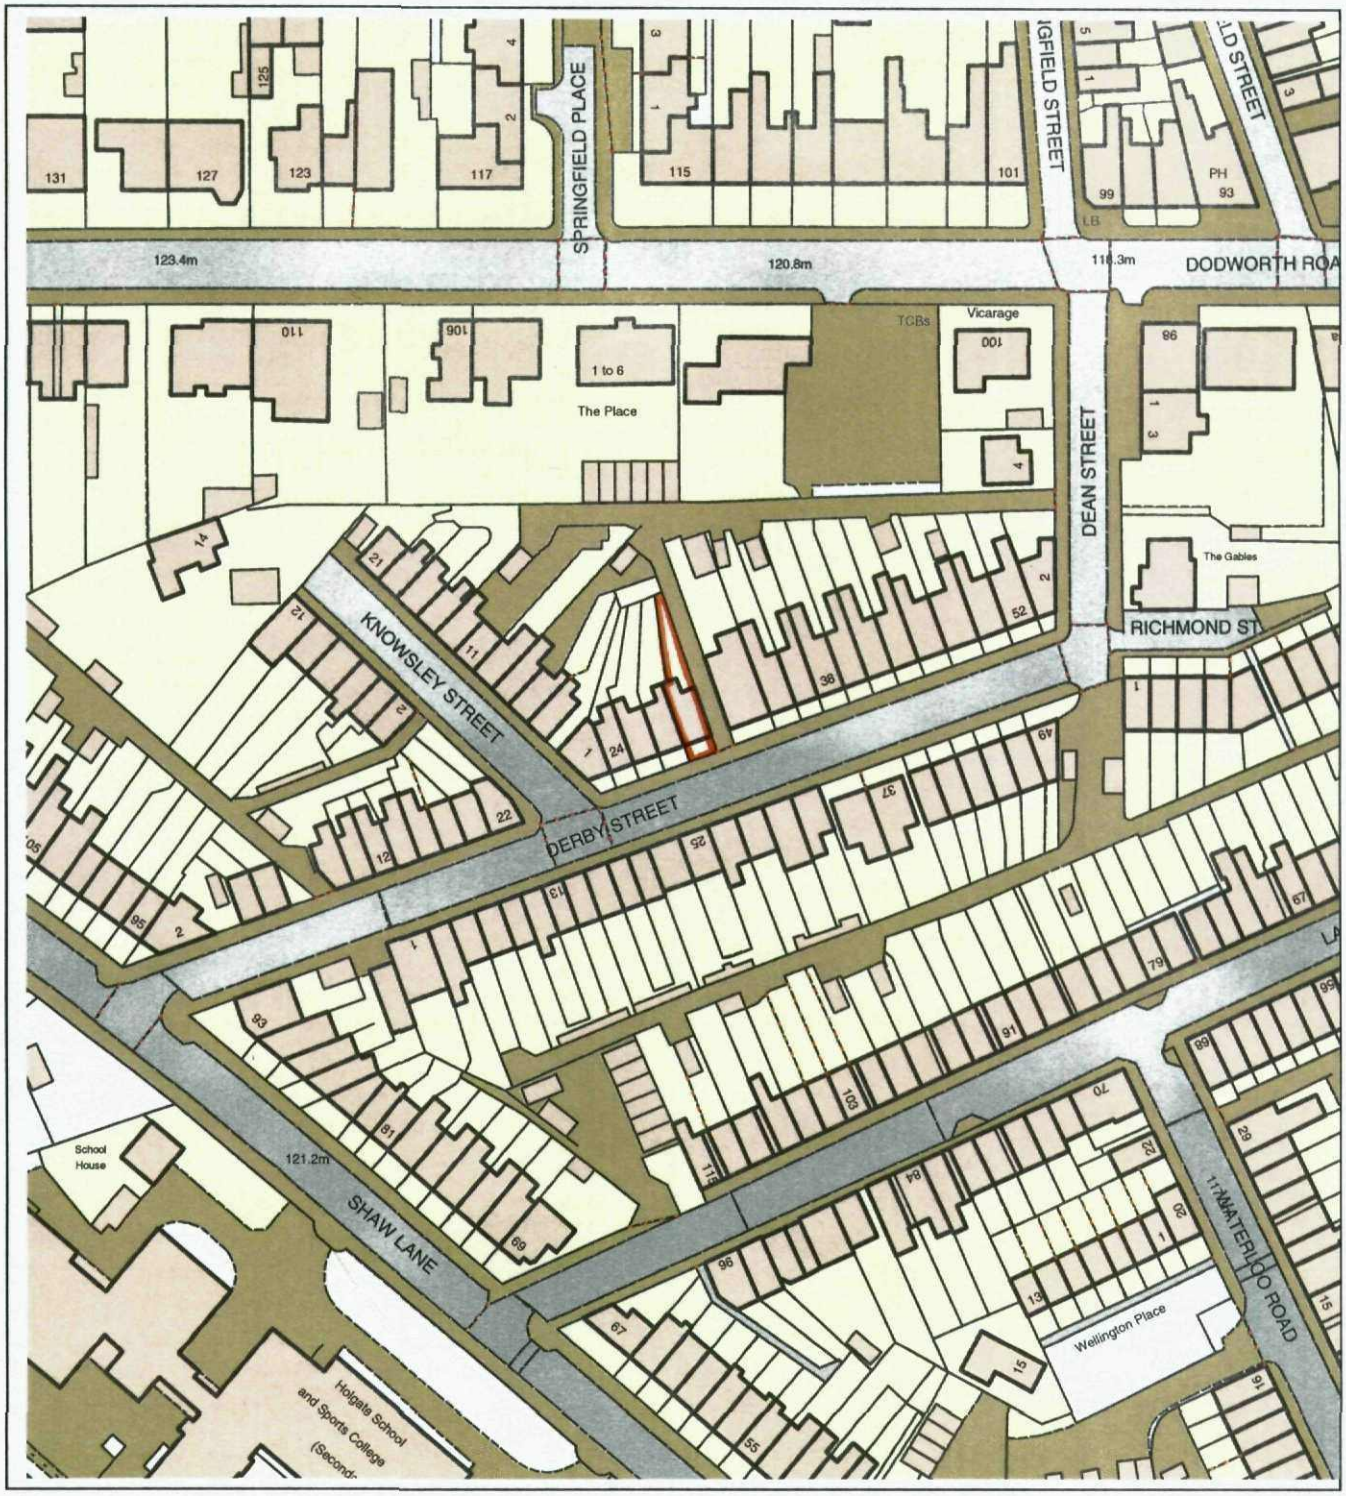



## 30 DERBY STREET, BARNSLEY

## SINGLE STOREY DETACHED OUTBUILDING

## SITE LOCATION PLAN


## 1 / 1250

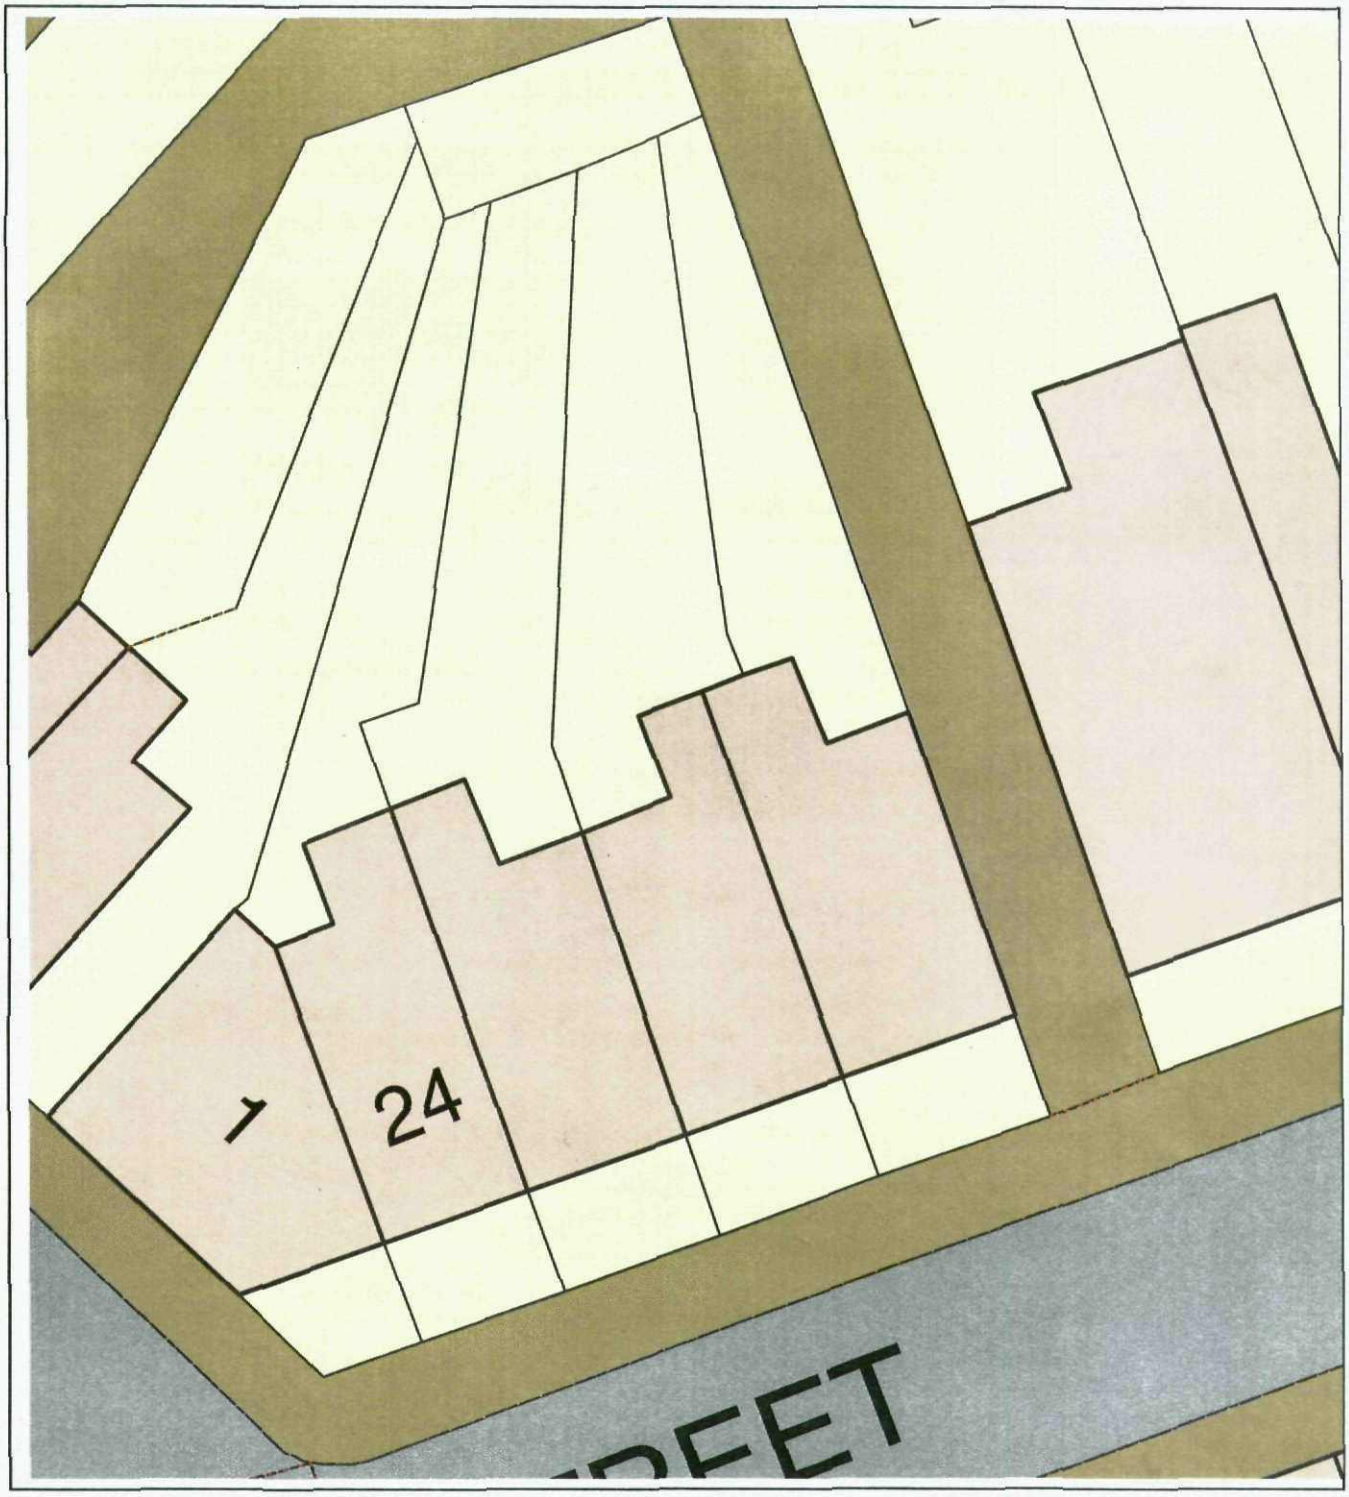


30 DERBY STREET, BARNSLEY

SINGLE STOREY DETACHED OUTBUILDING


SITE PLAN
1 / 200

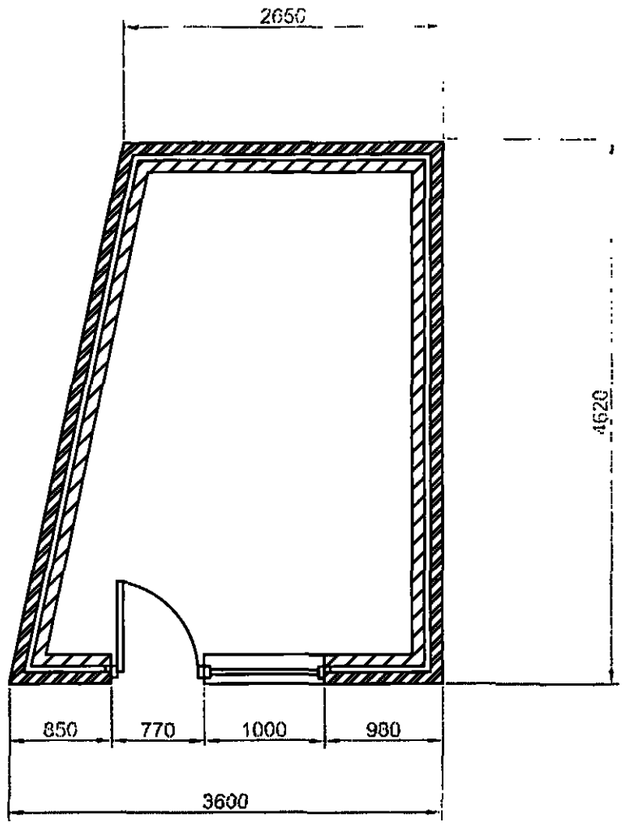



Floor Layout




Roof Layout

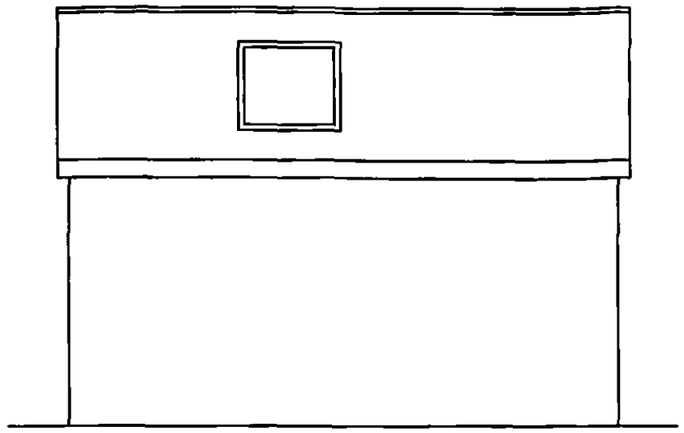


Side Elevation

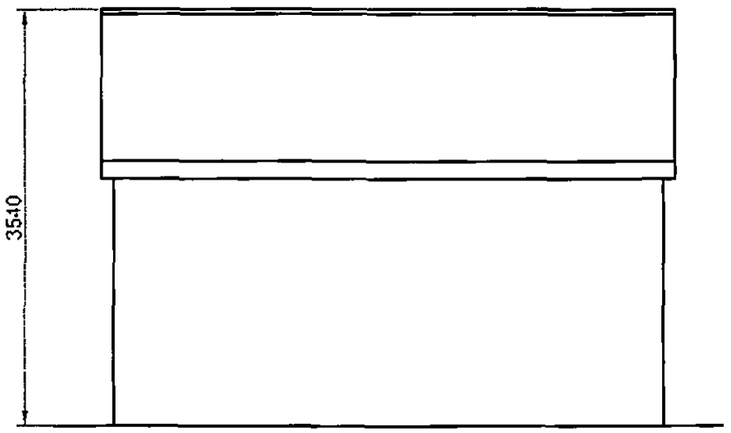


Side Elevation

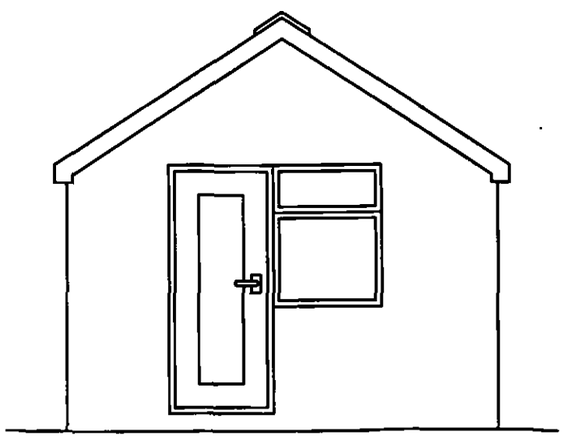

Front Elevation

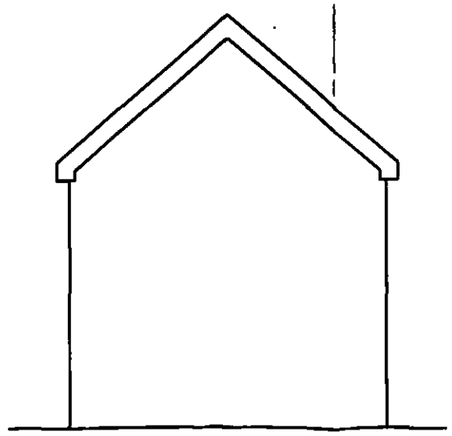

Rear Elevation

General Notes

| No. | Revision/Issue | Date |
|---|---|---|
| | | |
| | | |
| | | |

Old Oaks property services

Mr T. Batty
30 Derby Street
Barnsley

Project: Detached Outbuilding

Date: Aug 2012

Scale: 1 / 50 , 1 / 100

Sheet: 1 of 1