


Drawing No.	Rev No.
GKD002 -002	

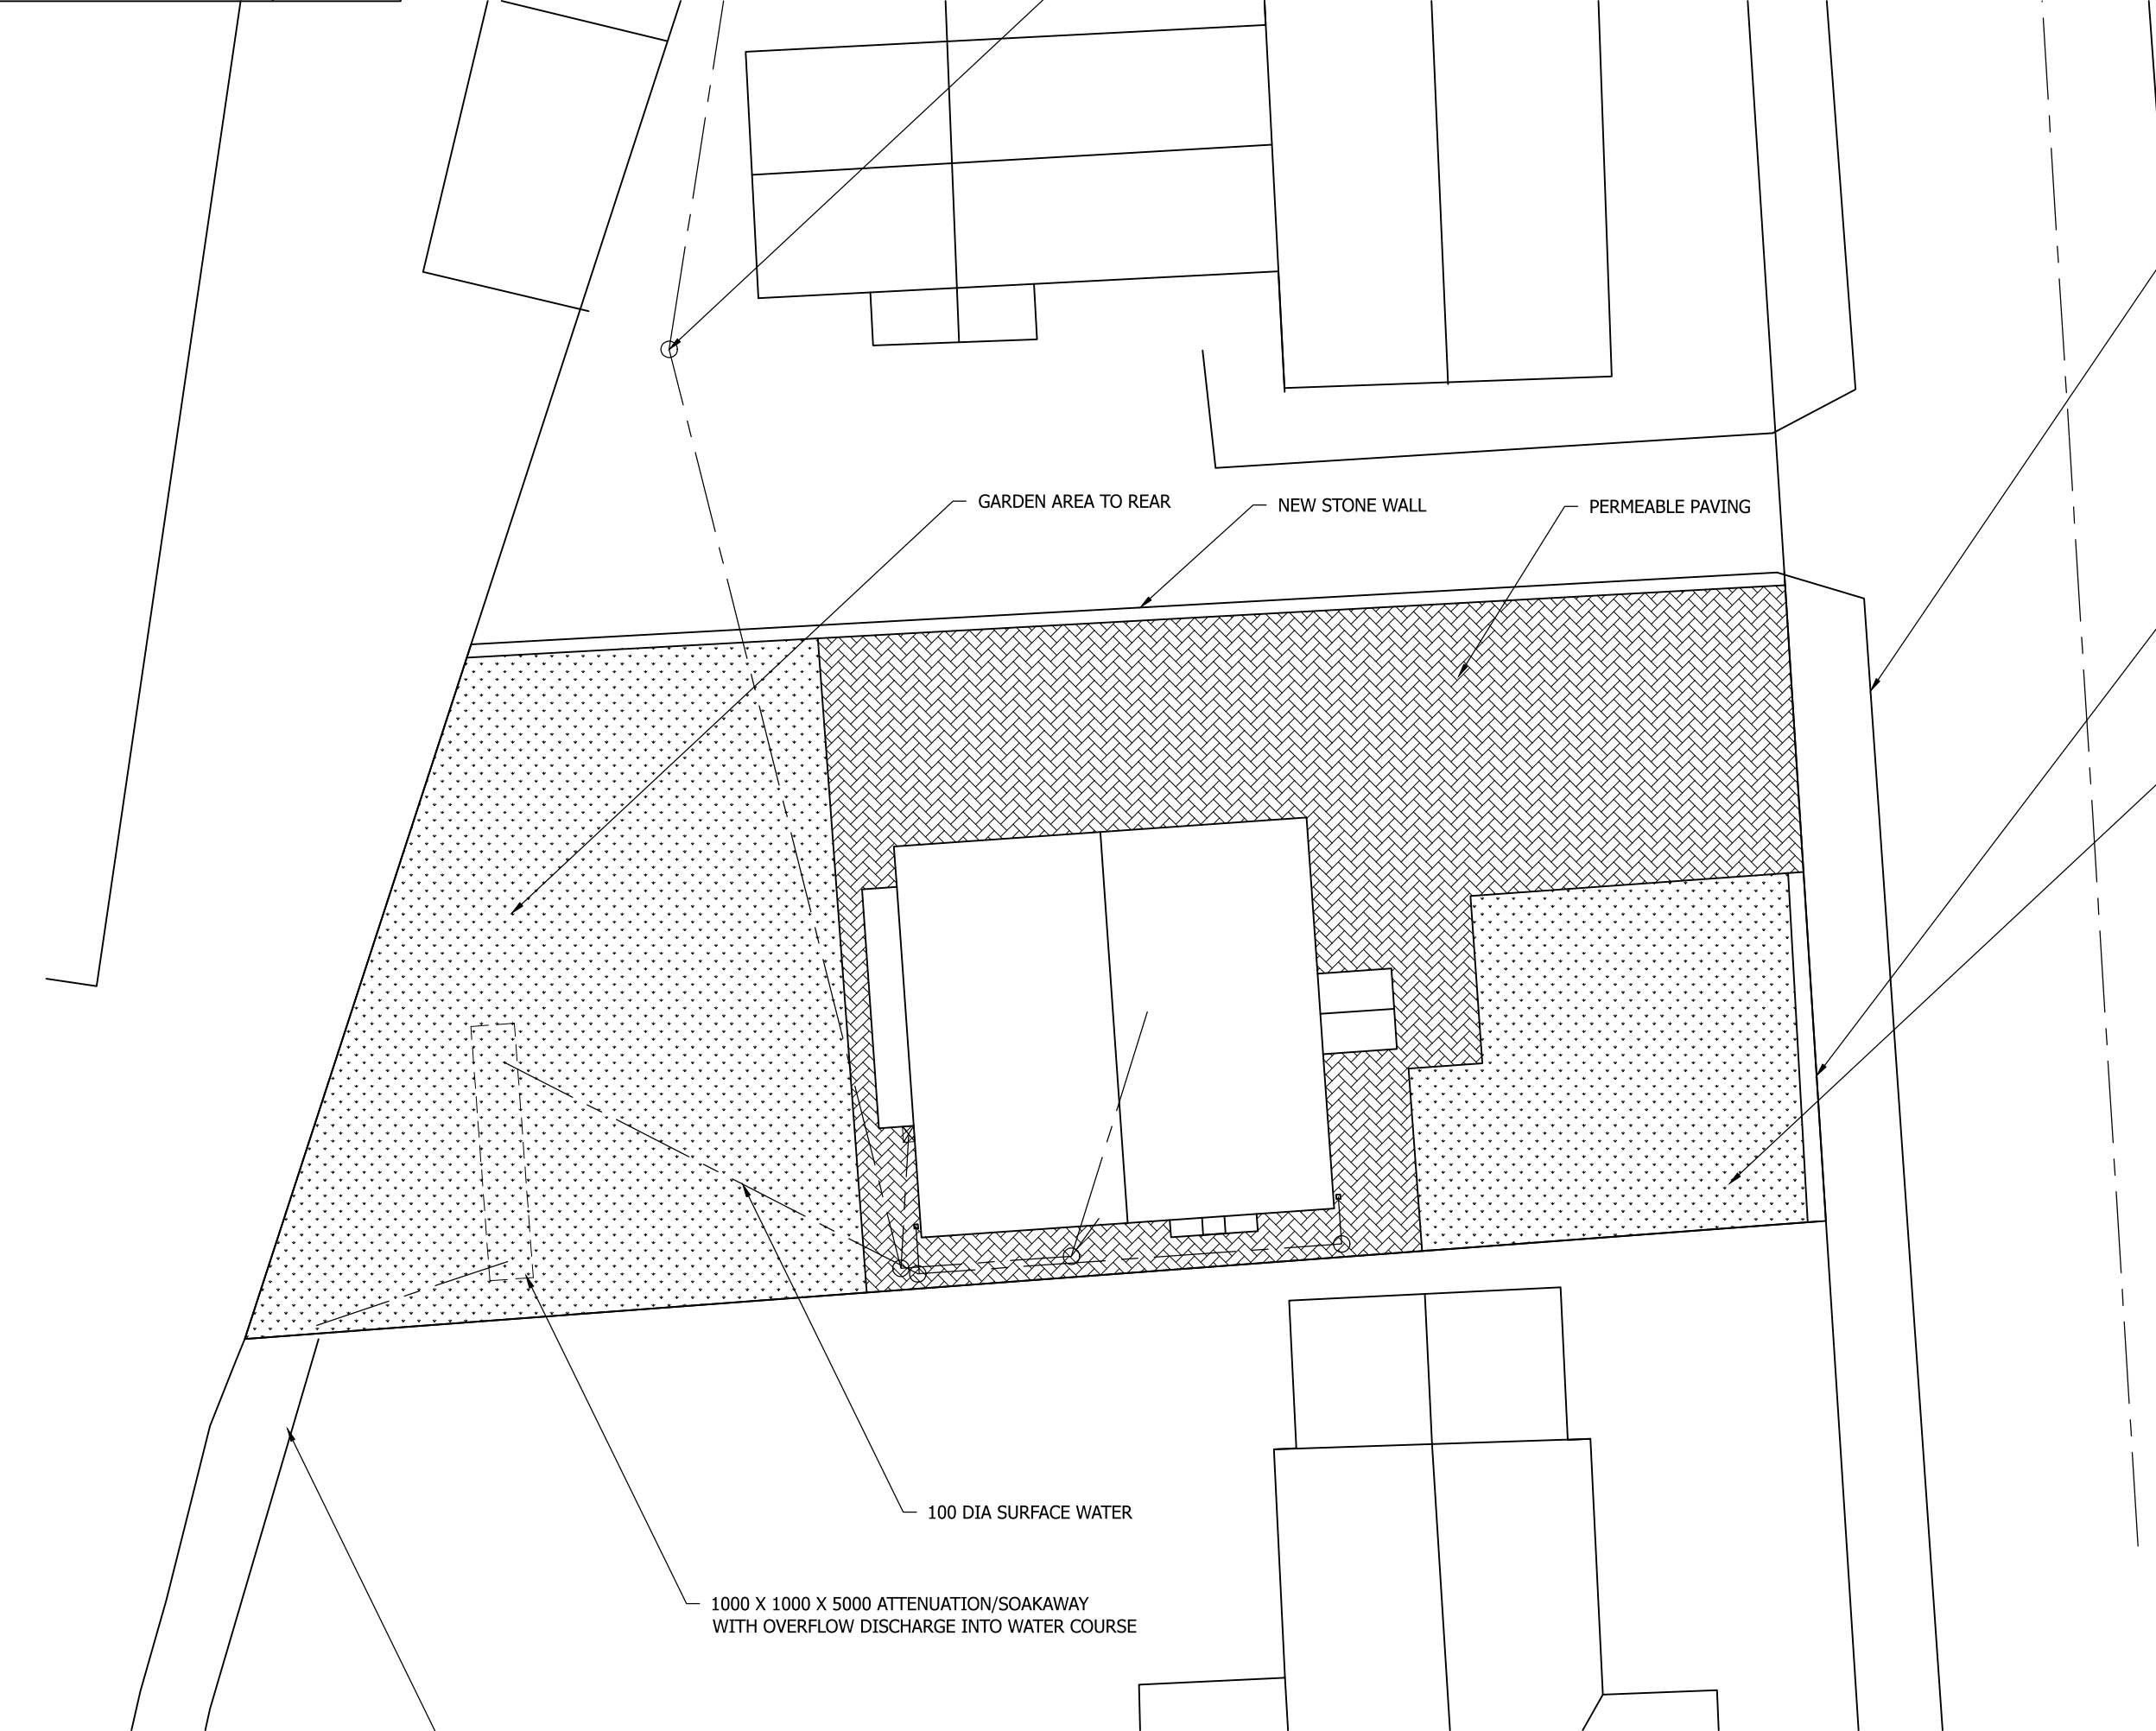

DO NOT SCALE: Contractor to check all dimensions and report any omissions or errors

NOTES

NEW DROPPED KERB TO FRONT

EXISTING STONE WALL RETAINED & EXTENDED

GARDEN AREA TO FRONT

Rev	Description	By	Chk	App	Date
-----	-------------	----	-----	-----	------

JRB DESIGNS Ltd
1 Saville Road
Cudworth
Barnsley
S72 8LT
Tel: 01226 383542
Fax: 01226 380078
Mob: 07970 541192
Email: john@jrbdesigns.co.uk

This drawing is copyright. © jrbdesigns Ltd.

Client
GOLDEN KEY DEVELOPMENTS

Drawing Title
BLOCK PLAN
Address
**LAND ADJACENT TO 69 TALBOT ROAD
PENISTONE
SHEFFIELD
S36 6EF**

Project Title:
**PROPOSED NEW DETACHED
DWELLING**

Purpose of Issue:
CONSTRUCTION

Drawing Status
FIRST ISSUE

Scale at A3 AS SHOWN	Drawn By JRB	Date 22/04/2020
Checked By	Date 22/04/2020	Approved By Date 22/04/2020

Project No. GKD002	Drawing No. 002	Revision
------------------------------	---------------------------	----------

APPROVAL ☒ INFORMATION ☐ TENDER ☐ CONTRACT ☐ CONSTRUCTION ☐