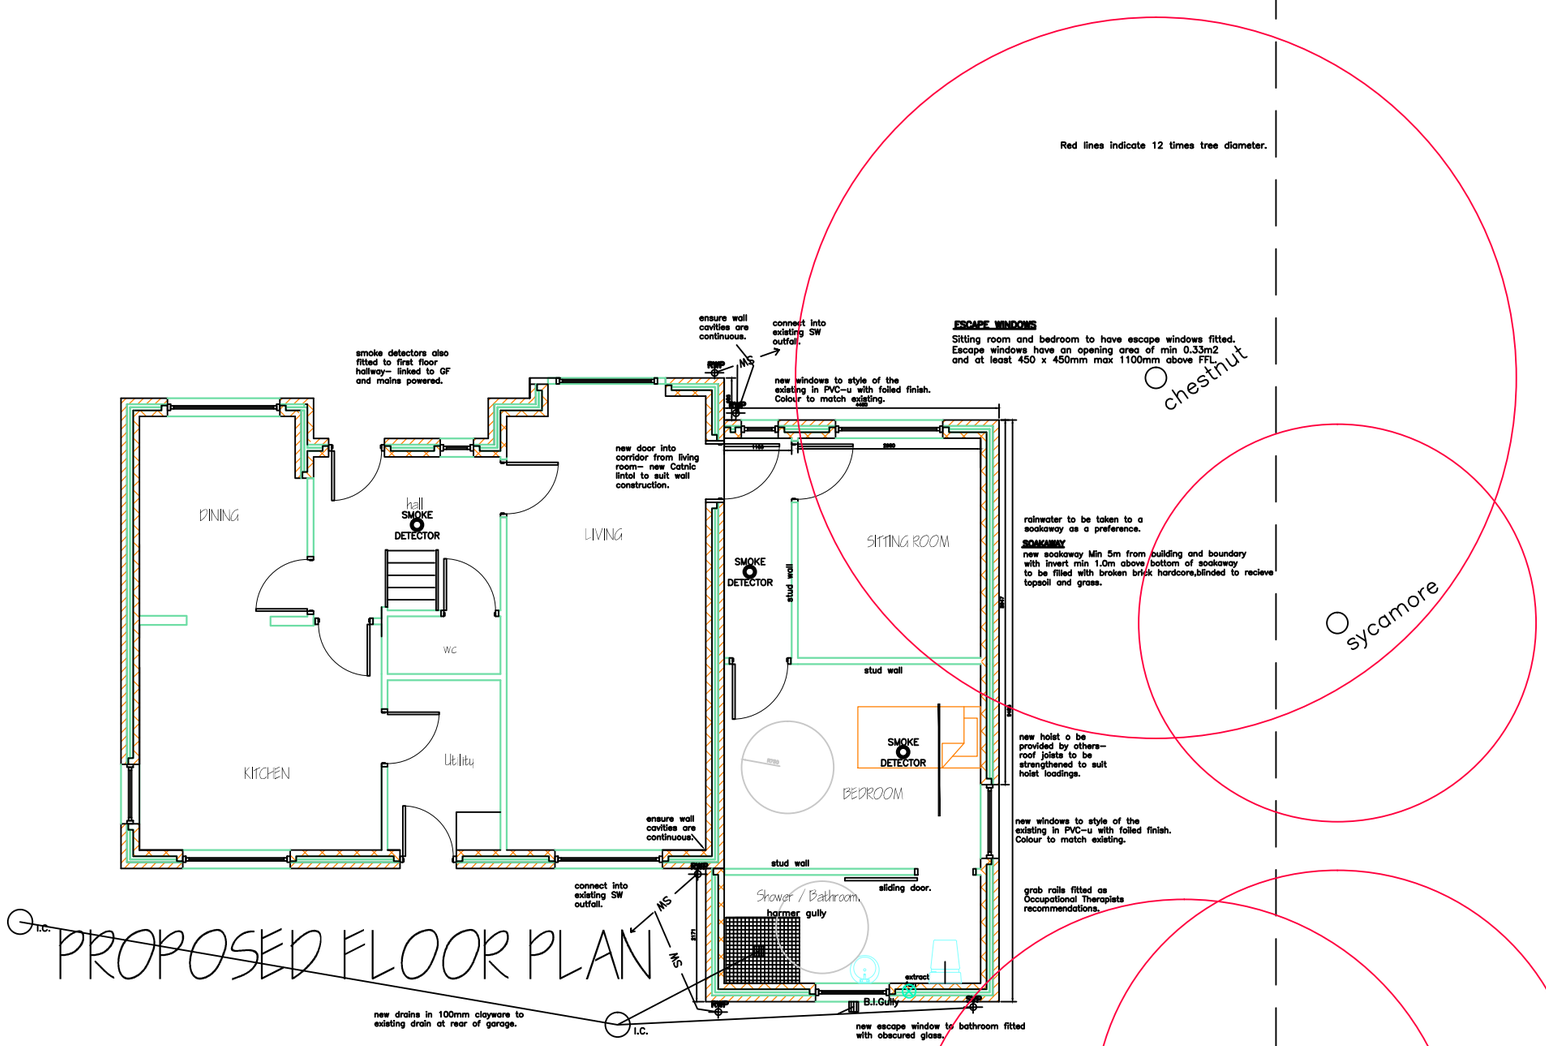

Rev A Extents of tree roots shown. 2/06/14

PROJECT MANAGEMENT services

CHARTERED CONSTRUCTION CONSULTANTS

4 HUDDERSFIELD ROAD,BARNSLEY, SOUTH YORKSHIRE S70 2LT
TELEPHONE (01226) 286276 FAX (01226) 731265
e – mail: info@pmsdesign.co.uk

CLIENT

Kulvir Batth

40 Grosvenor Walk, Dodworth

PROJECT

Proposed accessible shower room & Bedroom.

Mature Tree Positions

FILE NAME	DWG.No	SCALE	DATE	DRAWN	REV.
batth_kulvir_01.dwg	2388/02	1:50 1:100	05/2014	jjb	A

© Project Management Services 2014 COPYRIGHT