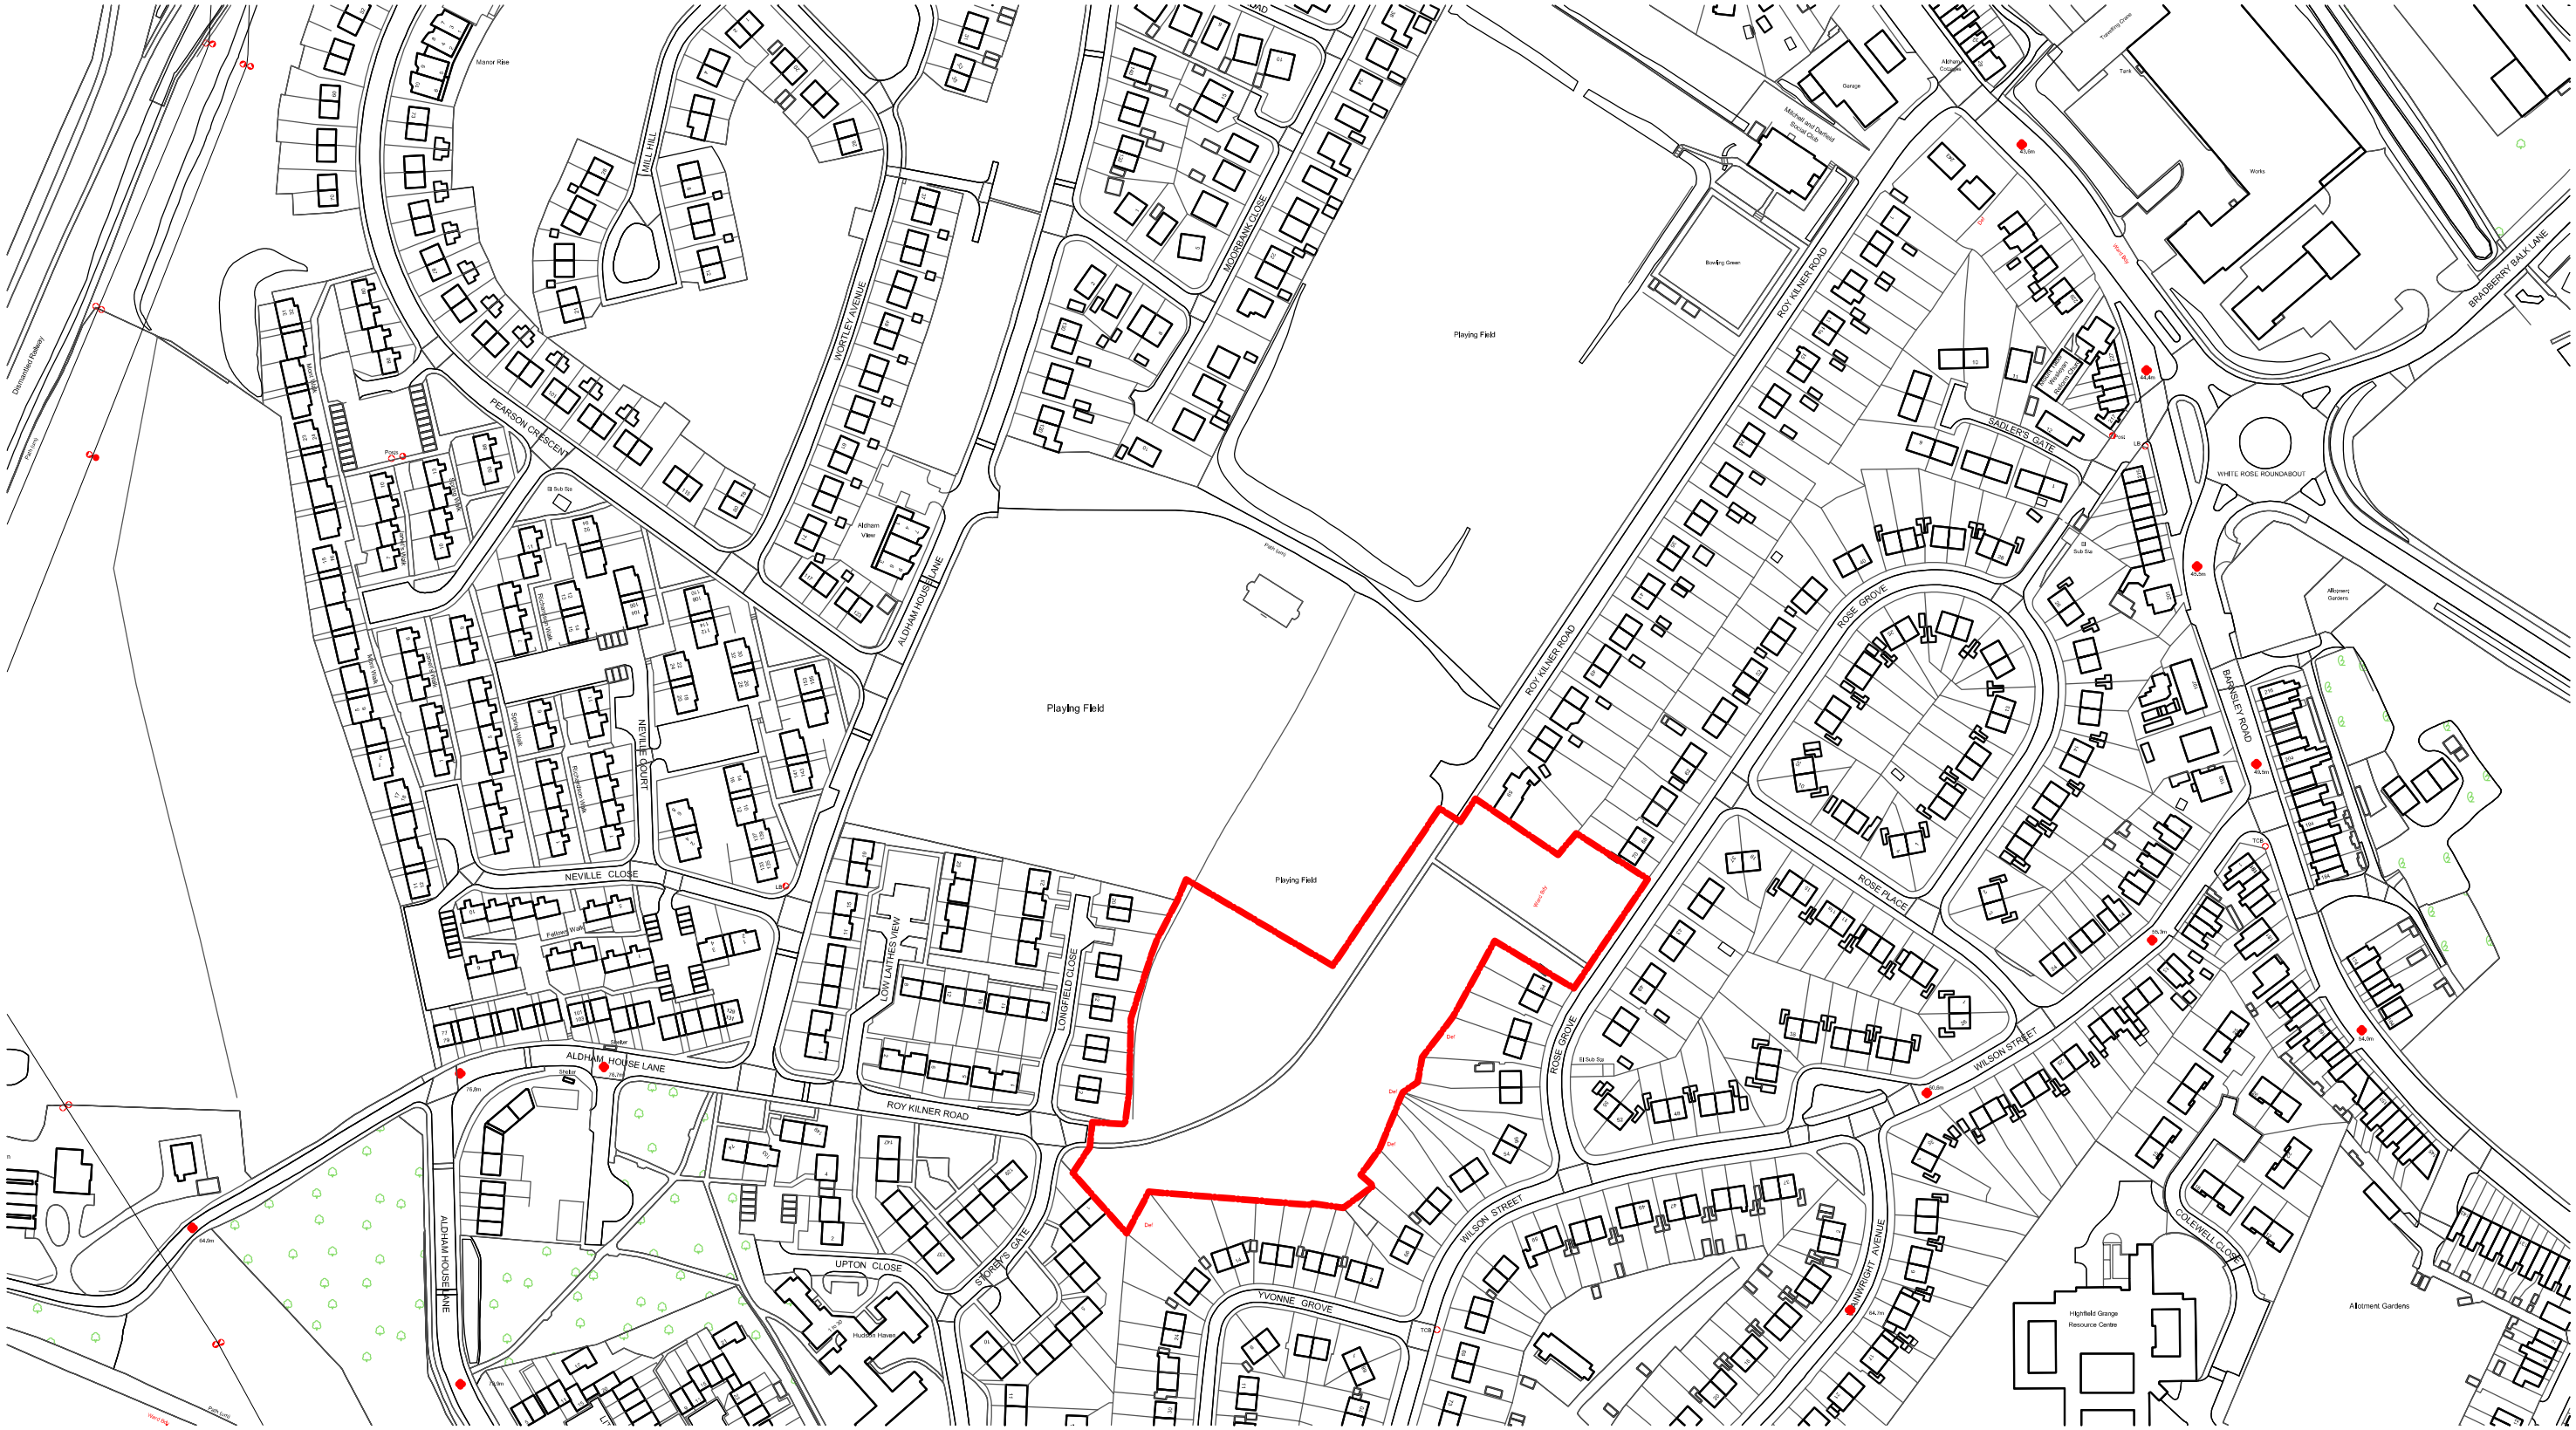


Existing site plan 1:2500 @ A3

REV	DATE	DESCRIPTION

nps group

NPS BARNSLEY LTD
PO BOX 634
BARNSLEY
SOUTH YORKSHIRE, S70 9GG
TEL: 01226 774605 FAX: 01226 774399
EMAIL: enquiries@nps.co.uk

Head Office:
Lancaster House, 16 Central Avenue, St Andrews Business Park,
Norwich, NR7 0HR Tel: 01603 706000 Fax: 01603 706001

Other Office locations can be found on website : www.nps.co.uk

PROJECT	HSG 4292 Roy Kilner Road, Wombwell.
SUBJECT	Location Plan
CLIENT	Berneslai Homes
CAD FILE REF	
DATE	Nov 2012
SCALE	1:2500
REV	
DRAWN	LJK
CHECKED	
PROJECT NR	HSG 4292
DRAWING NR	01

© NPS This drawing may not be reproduced in any form without prior written agreement