


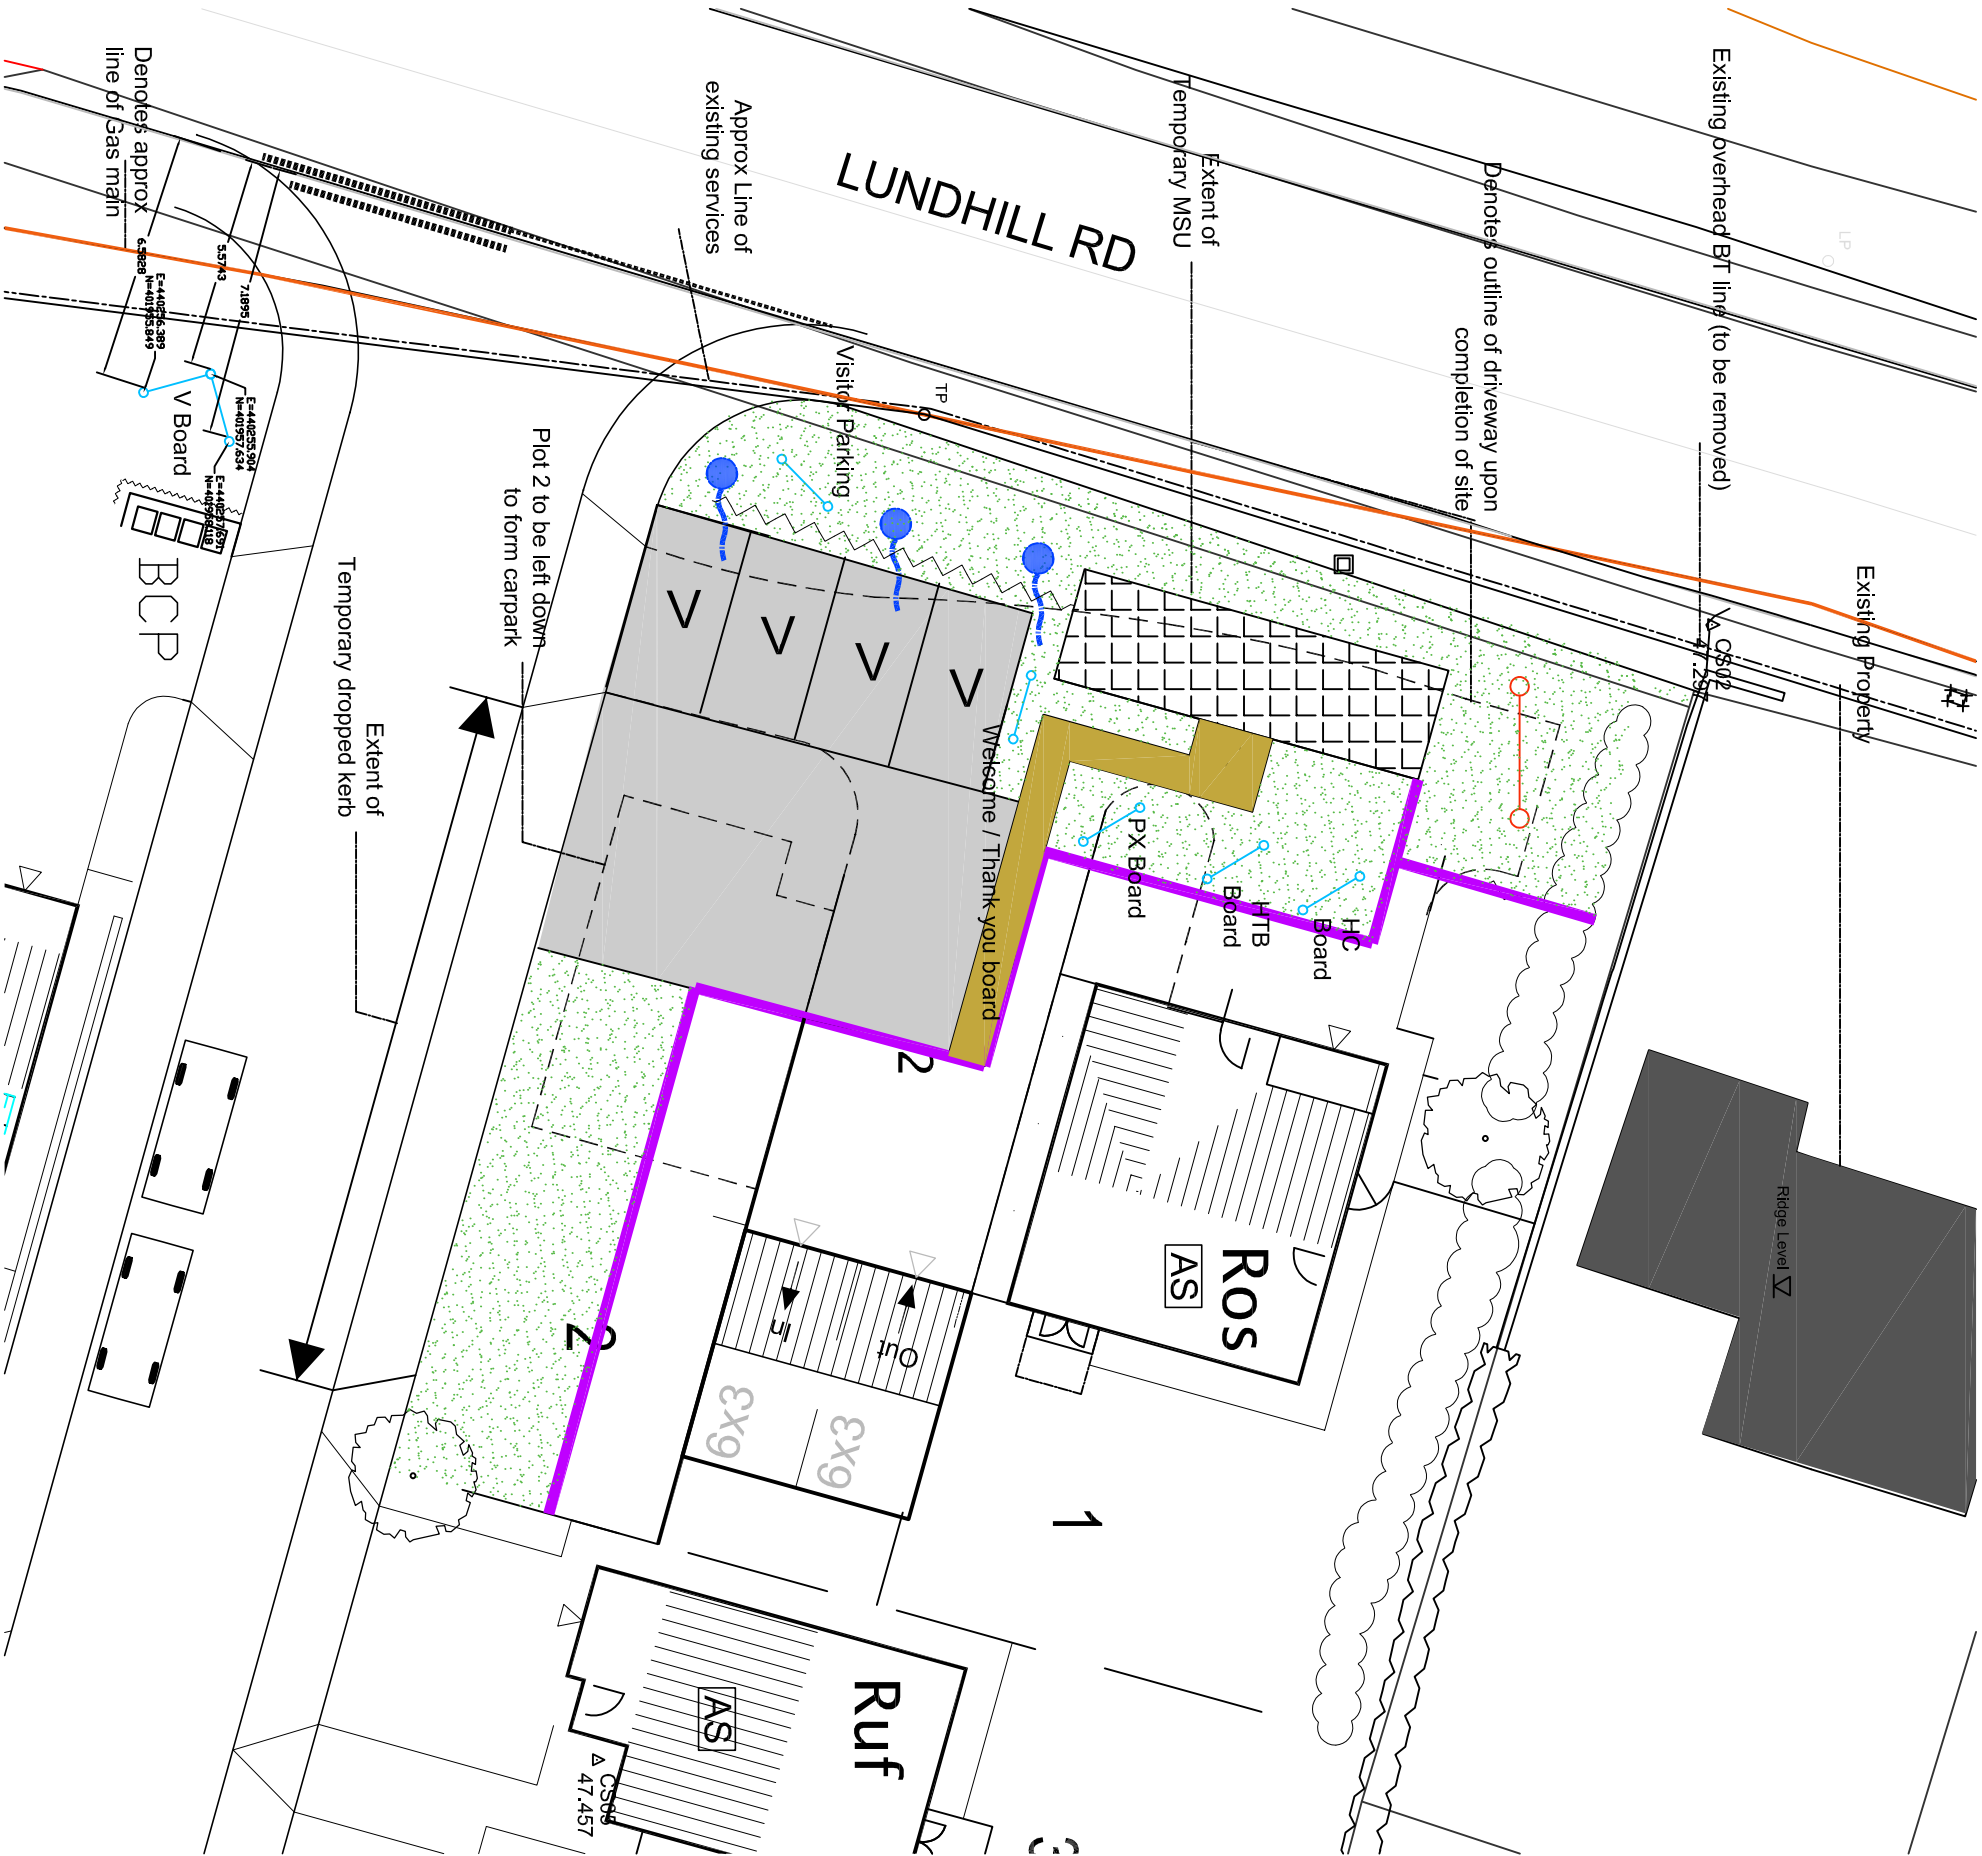

LEGEND

- Floodlight Location PIR Sensor
- Flagpoles (Persimmon)
Refer to Standard Detail SD_28
- Solar Bollards Location Dusk til dawn

Main V Board Stack Location
See detail below

1.8m Close Board Fence TYPE 3
Refer to Standard Detail SD_04

Metal Railings and matching gate (900mm High)
SD04 Type 8

White Lettering

Promotional Banners

Gate
1.8m High to match fence detail TYPE 3
Refer to Standard Detail SD_04

Lead in board

Cricknet style board

Knee height timber railing TYPE 10 (600mm High)
Refer to Standard Detail SD_04

Denotes Tarmac Area

Denotes Landscaped area
Refer to site specific landscape design for details

Denotes PCC Buff Paving

Refer to standard detail SD22 for Sales
Garage details



V Board Detail

Persimmon Homes South Yorkshire
Brickyard Way, Shape Lane
Harworth
DN11 8FG
Tel : 01302 436110
www.persimmonhomes.com

Drawing Title
Temporary Sales Layout

Development
Hilles View
Land Off Lundhill Rd

Revisions

Scale: 1:200 @ A3	Drawn: GMC	Date: April 2019
File:		
Drawing No. 647_A01_09_02	Rev	-