

Mapping
sourced from

OS Ordnance
Survey



Location Map



Produced 03/09/2012 from the Ordnance Survey
National Geographic Database and incorporating
surveyed revision available at this date. © Crown
Copyright 2012

Reproduction in whole or in part is prohibited without
the prior permission of Ordnance Survey

Ordnance Survey and the OS Symbol are registered
trademarks of Ordnance Survey, the national mapping
agency of Great Britain.

The representation of a road, track or path is no
evidence of a right of way.

The representation of features as lines is no evidence
of a property boundary

0 40 80 LOCATION
Scale 1:2500

Supplied By: Orchard

Serial number: 001059970

Plot Centre Coordinates: 419993, 403439

MICHAEL A CLYNCH
Dip. Arch. Dip. T. P. A.R.I.B.A.
Architect & Town Planner
14 Huddersfield Road, Ingbirchworth
Sheffield S36 7GF Tel: 01226 766308

403500N
419850E

419900E

419950E

420000E

420050E

420100E

420150E

403500N
420200E

403450N

403450N

403400N

403400N

403350N

403350N

403300N

403300N

403250N

403250N

419850E
403200N

419900E

419950E


420000E

420050E

420100E

420150E

420200E
403200N

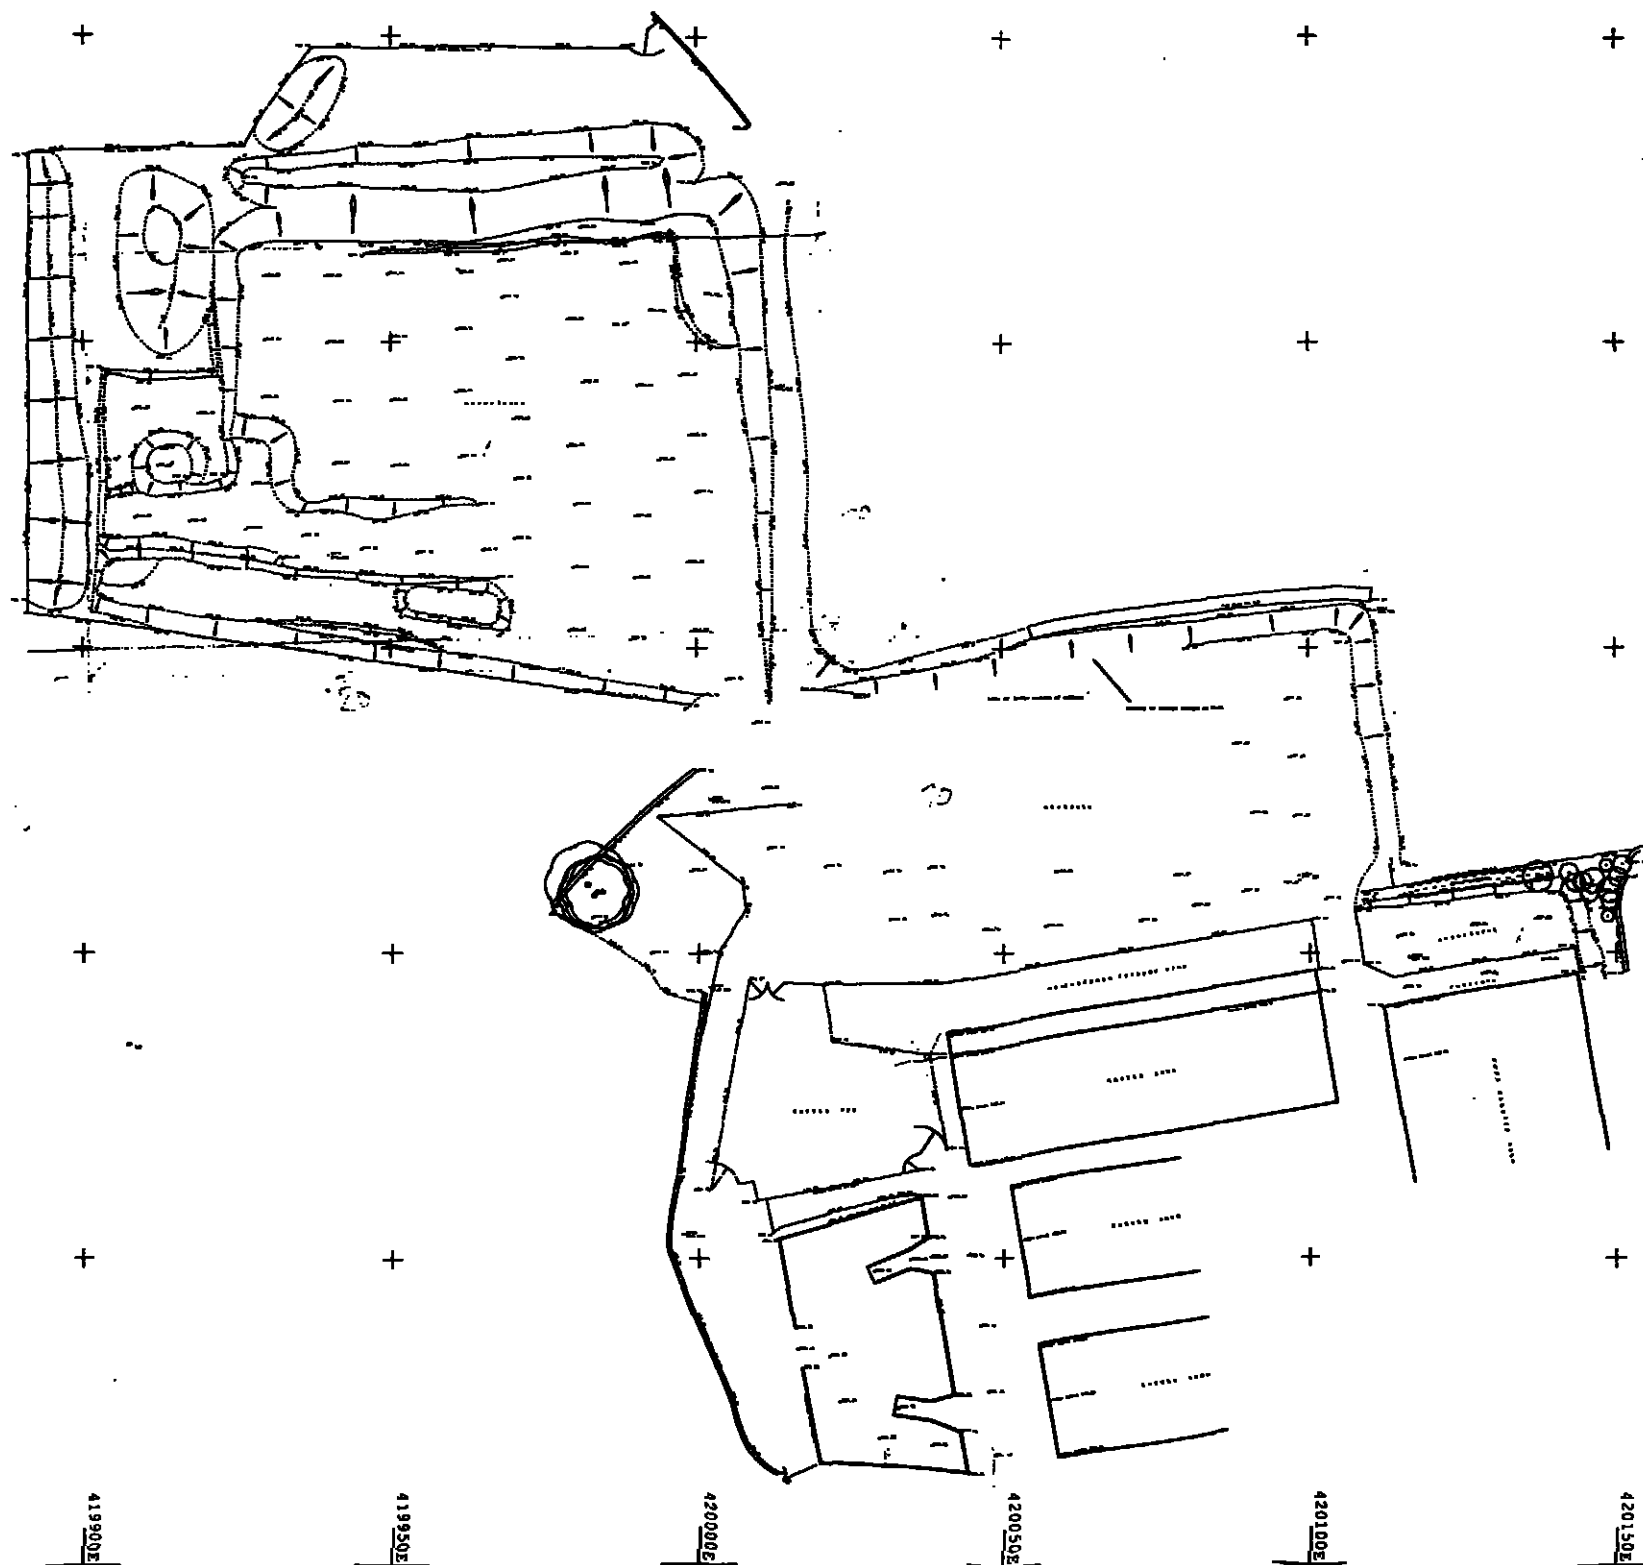

THE OLD MILL
HIGHFIELD, TINGLEY
WAKEFIELD
WF3 1LA

Tel : 0113 289 7023
Fax : 07949 198764
email : mail@ct-surveys.com
Web Site : www.ct-surveys.com

A member of



CLIENT

Michael Clynych

LOCATION

Land at
Hazlehead Farm
Lea Lane
Millhouse Green

SHEET 1 OF 1

SCALE 1 : 1250 @ A3

DATE November 2010

LEVEL DATUM OSGB by GPS

GRID DATUM OSGB fixed at STU:







B.M. USED Nail at STU1 surveyed
by GPS Value 237.222m



DRAWING NO.
2044IS/1


All Services to be Field Verified
All Drawings remain the property of
CT Surveys until all payments have been made.

Copyright CT Surveys Limited 2010

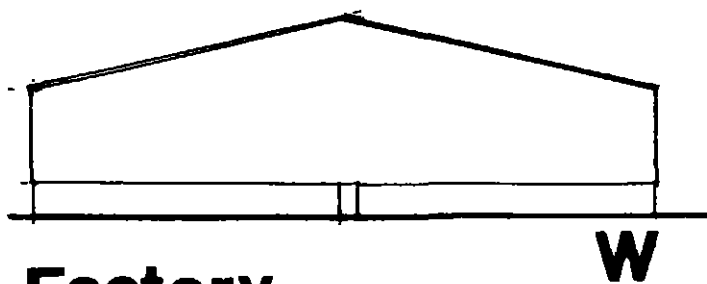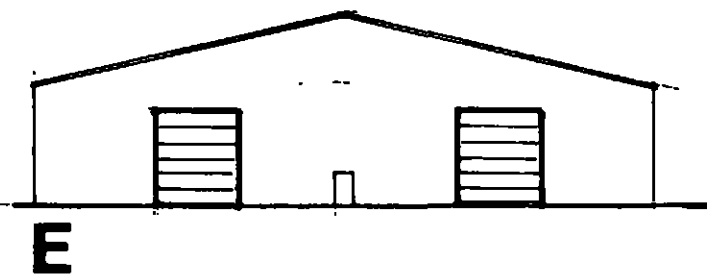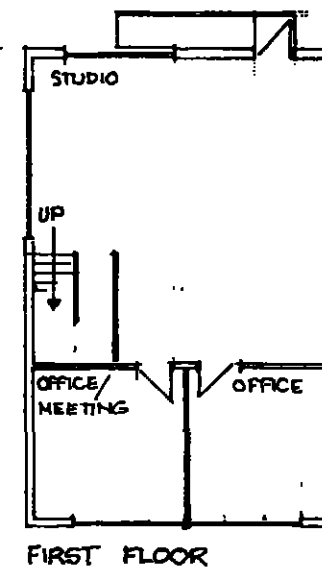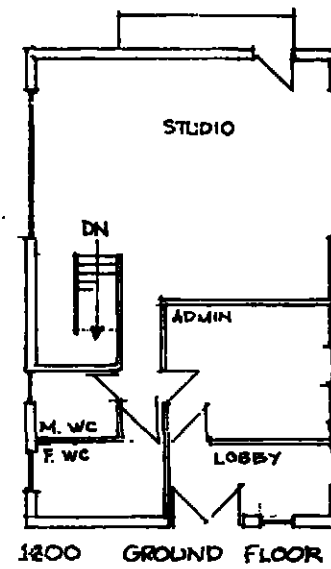
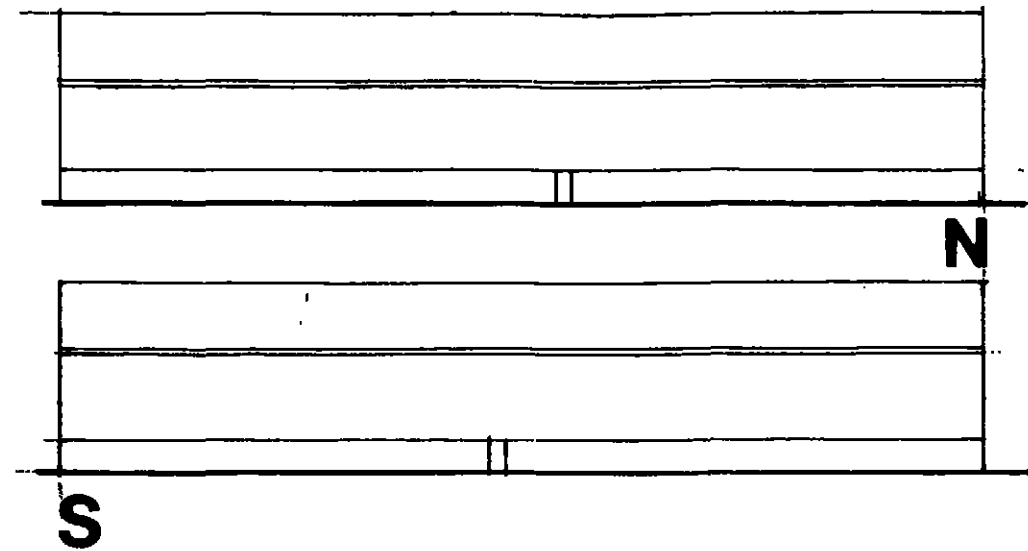
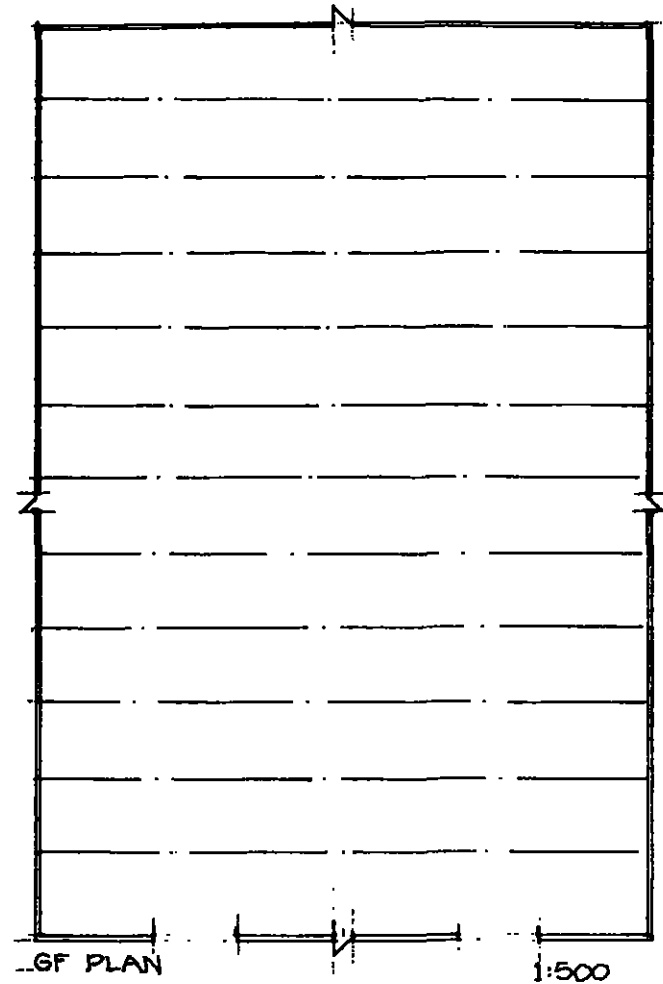


Factory

CTS

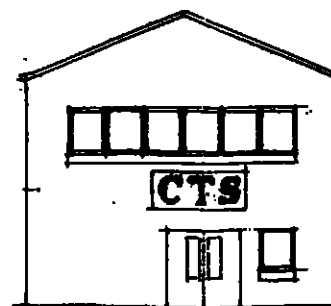


Office

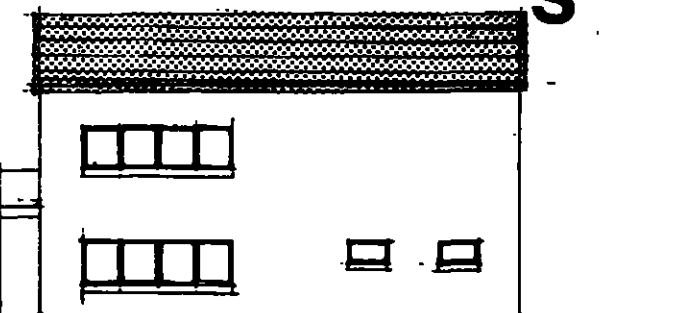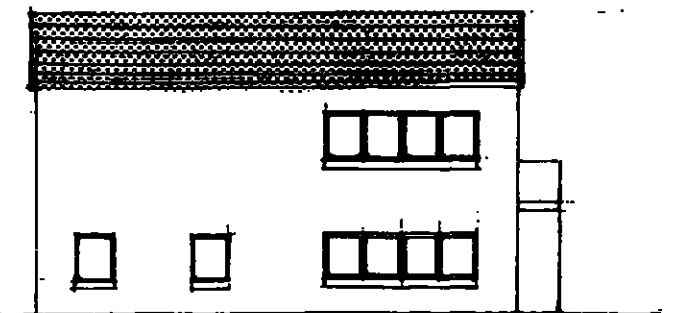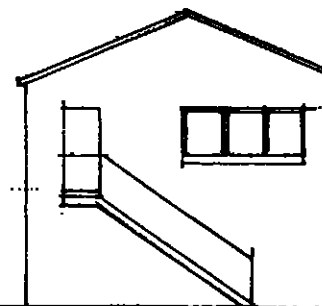

MICHAEL A CLYNCH
Dip. Arch. Dip. T. P. A.R.I.B.A.
Architect & Town Planner
4, Huddersfield Road, Inglisthorpe
Sheffield S36 7GF Tel: 01226 766385

NEW FACTORY AND ADMINISTRATION BLOCK FOR C.T.S. 1:500, 1:200 PLANS AND ELEVATIONS 8/2012


DRG A1

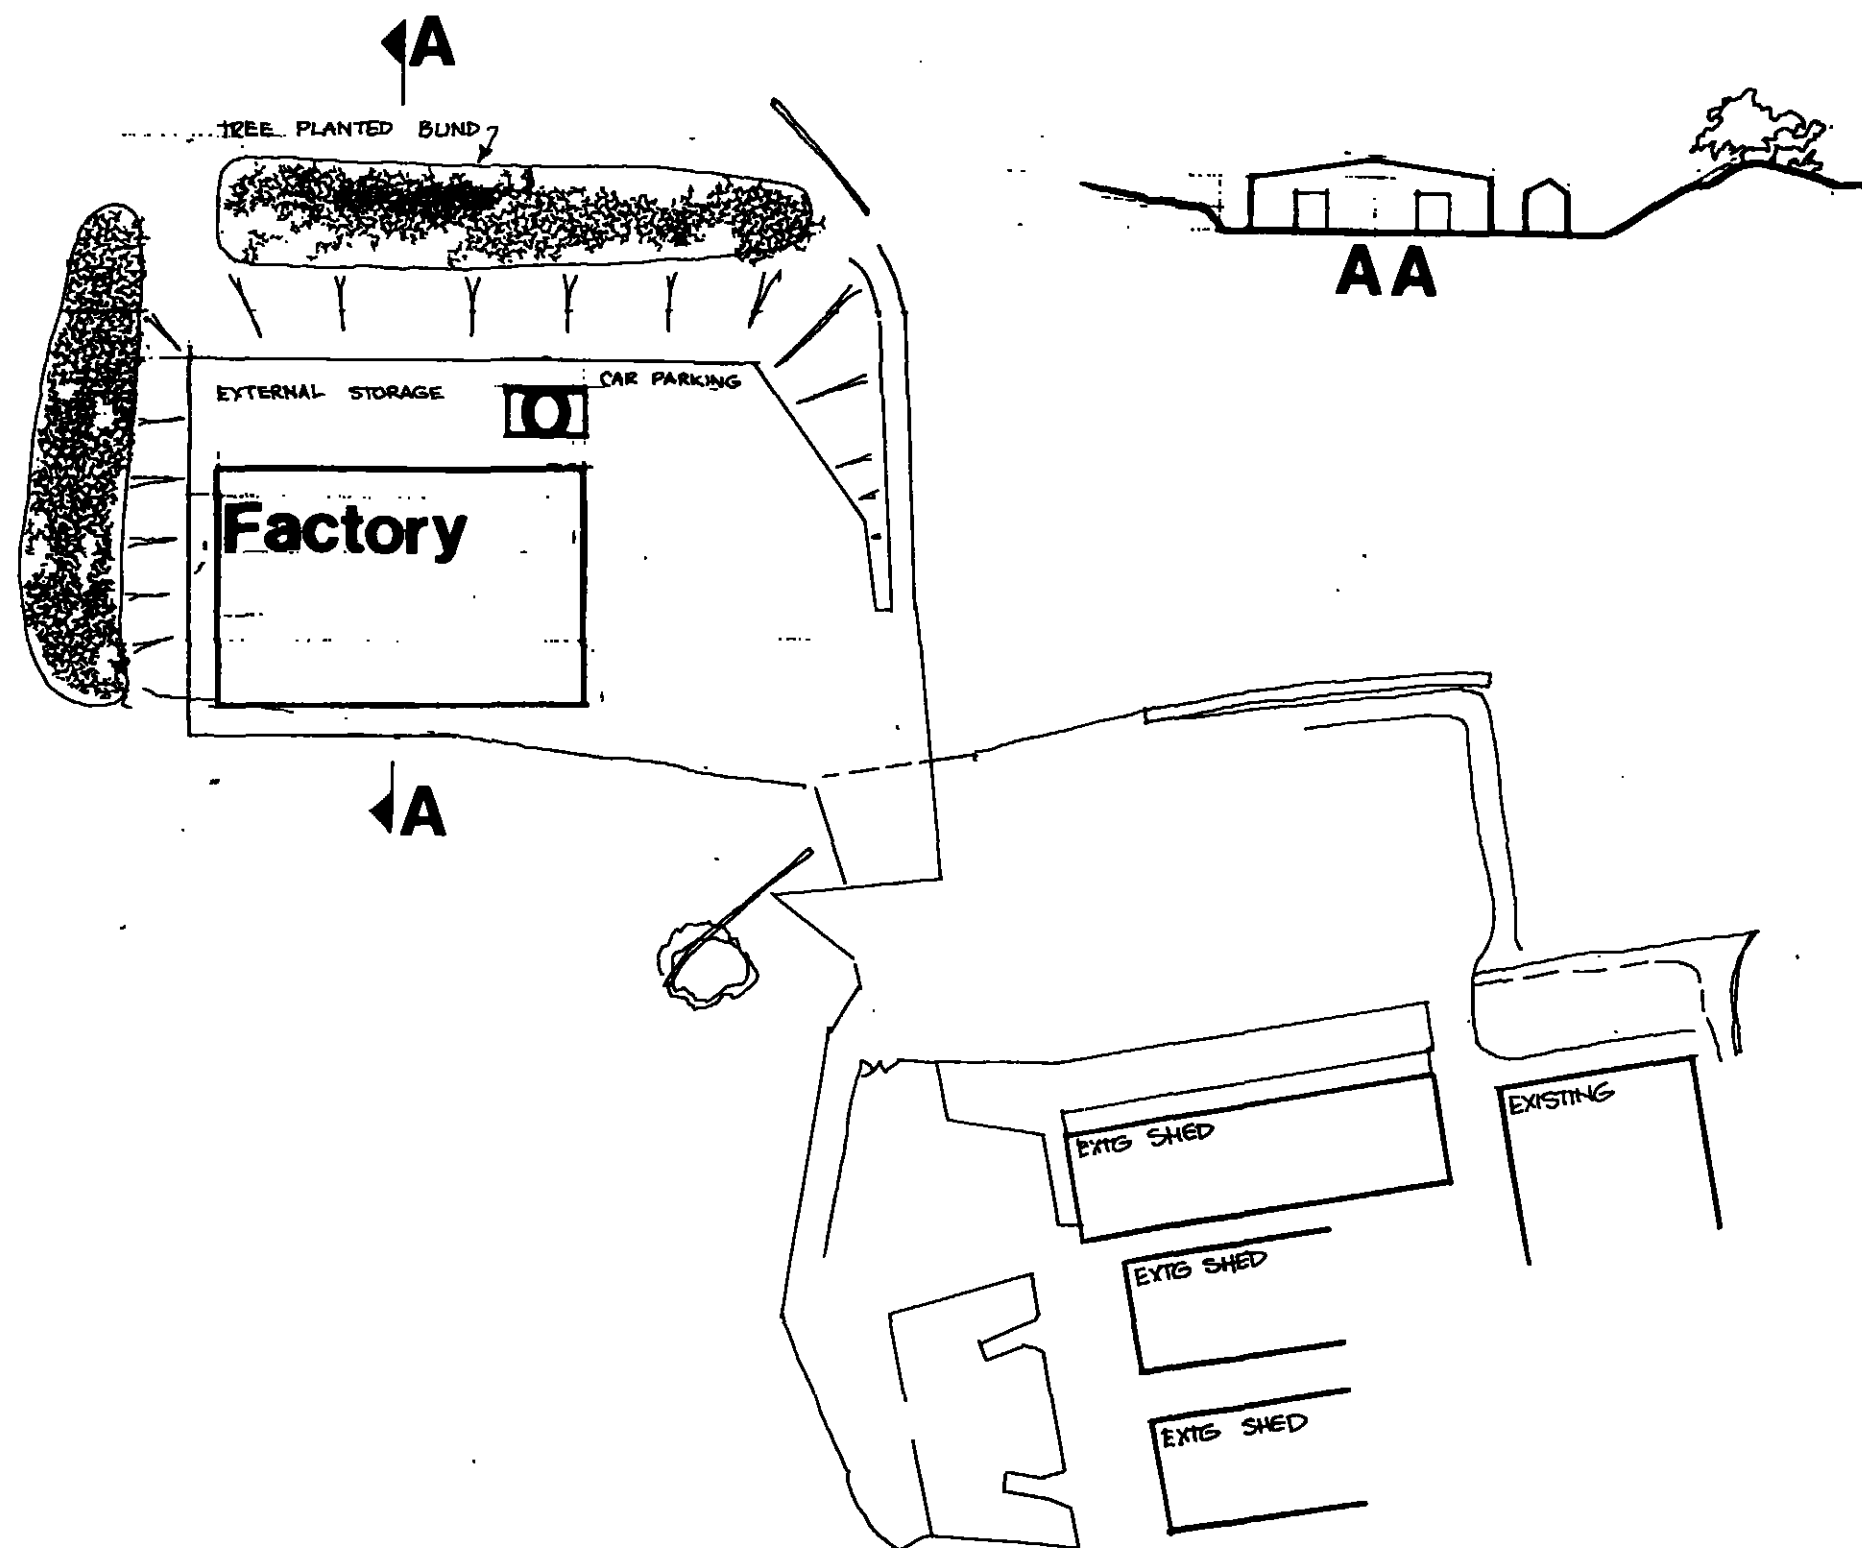

256

MICHAEL A CLYNCH
 Dip. Arch. Dip. T. P. A.R.I.B.A.
 Architect & Town Planner
 14 Huddersfield Road, Ingbirchworth
 Sheffield S36 7GF Tel: 01226 766302

PROPOSED SITE LAYOUT C.T.S. FACTORY HAZELHEAD FARM DRG A2 1:1250 8/2012

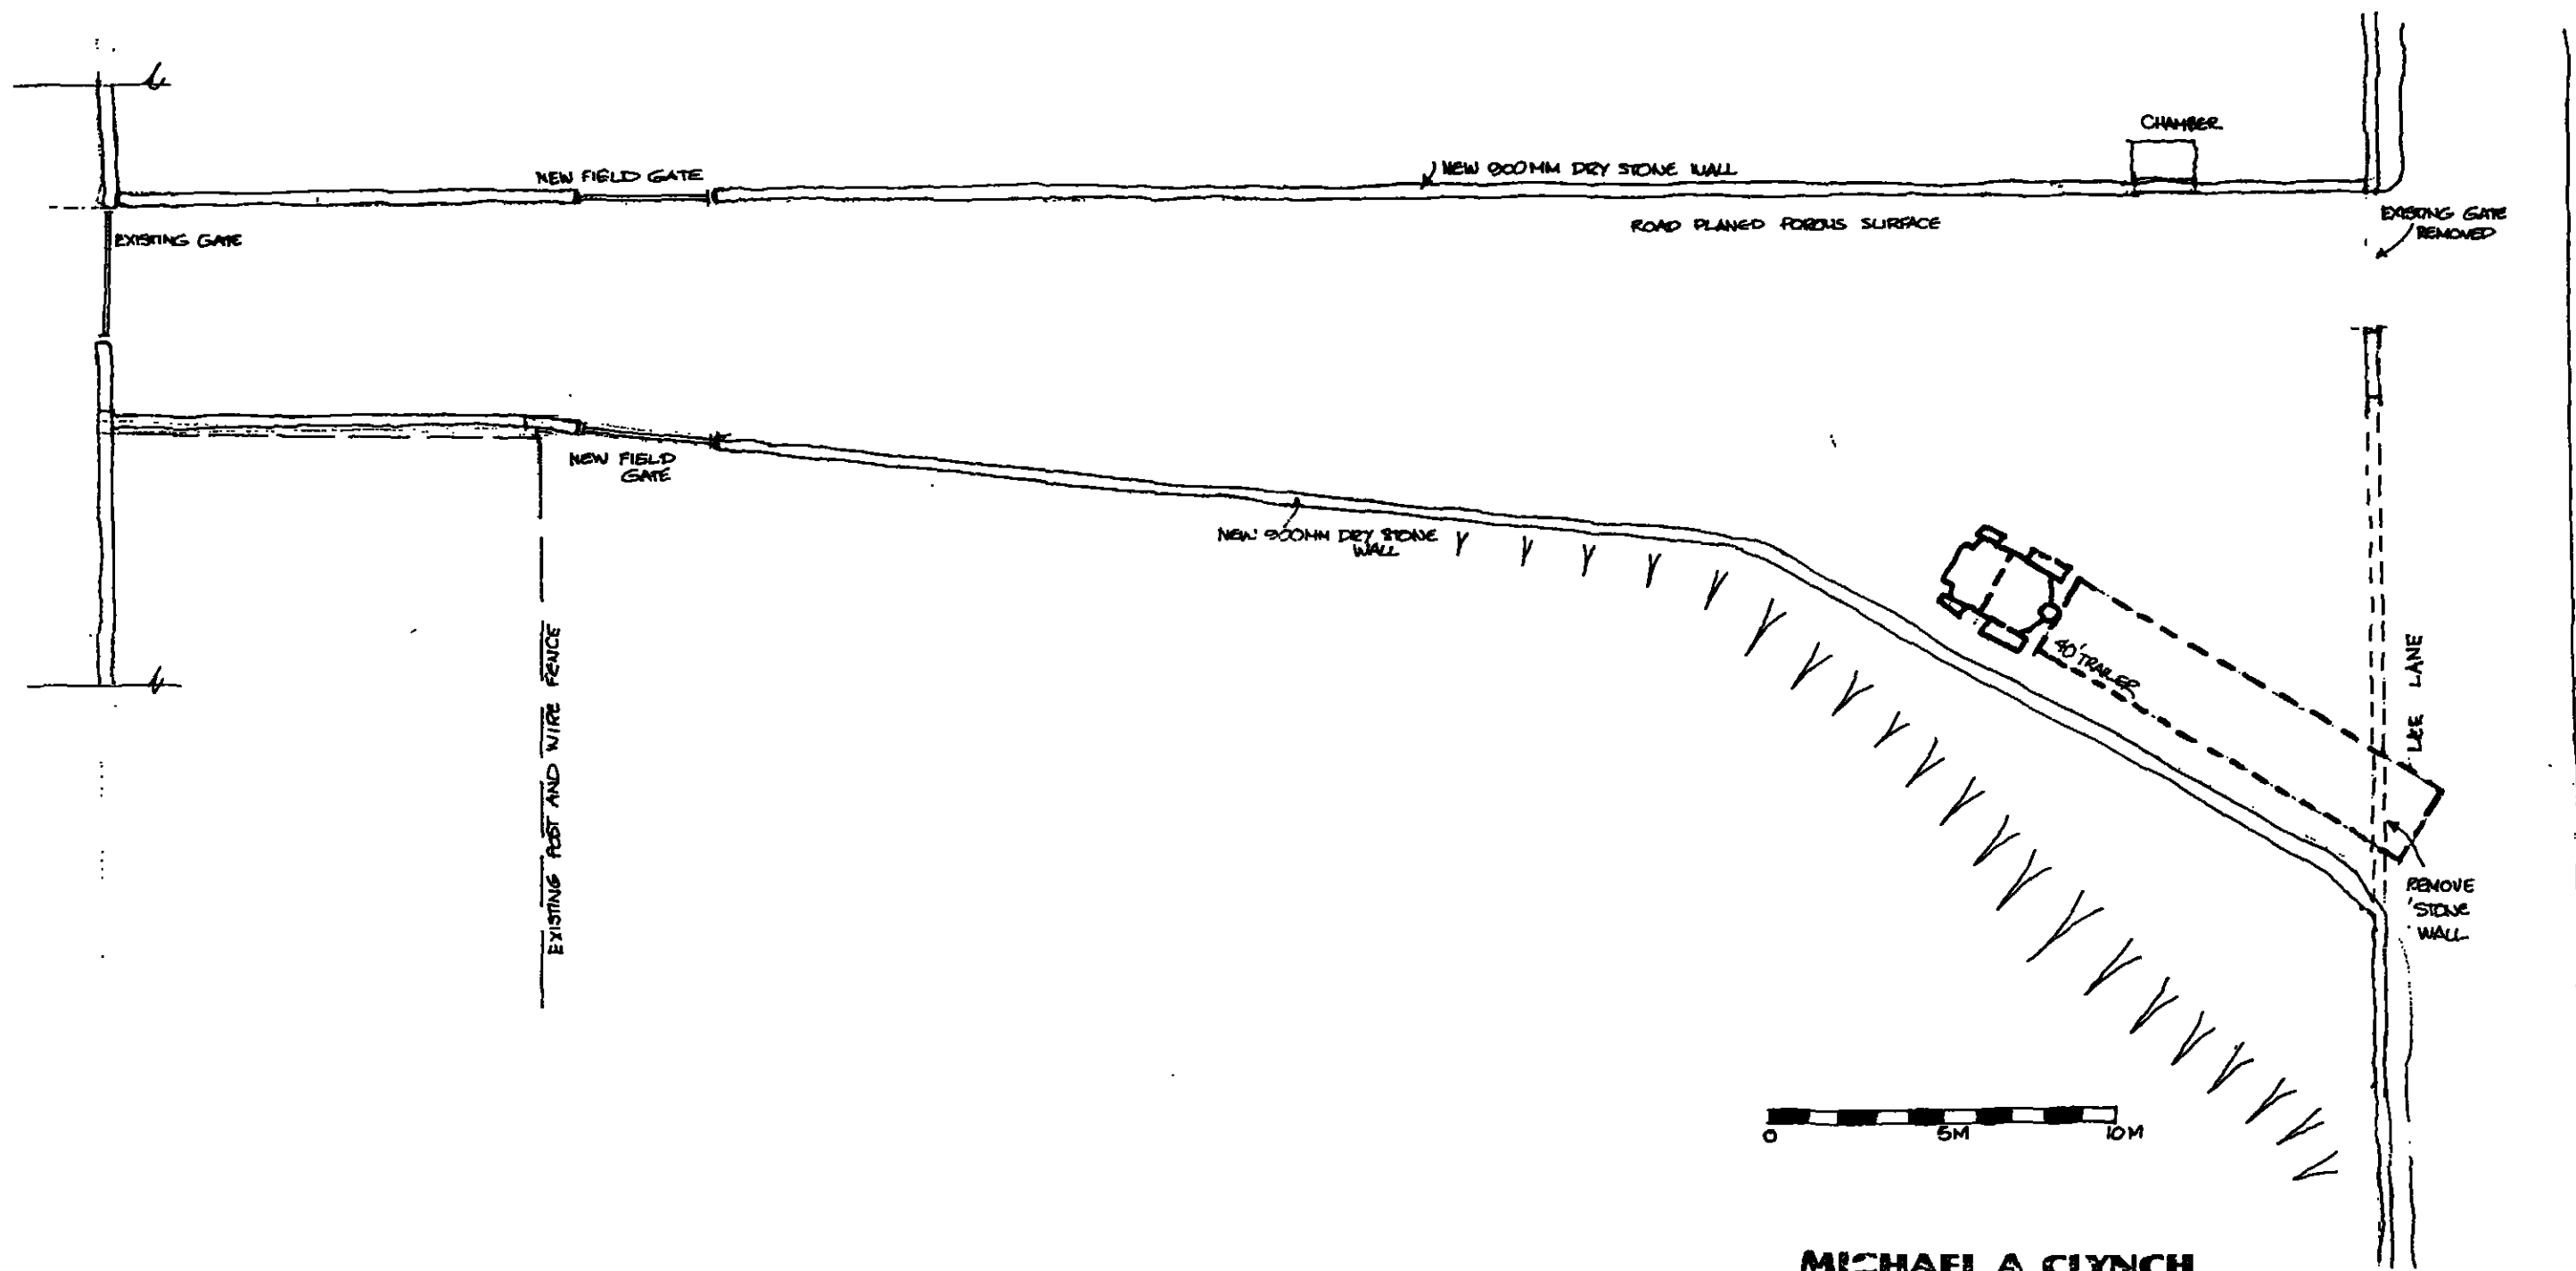

NEW FIELD GATE WIDENED ACCESS HAZELHEAD FARM 1:200 3/09 AI
LEE LANE HAZELHEAD

MICHAEL A CLYNCH
Dip. Arch. Dip. T. P. A.R.I.B.A.
Architect & Town Planner
14 Huddersfield Road, Ingbirdworth
Sheffield S36 7GF Tel: 01226 766308